


Site location plan

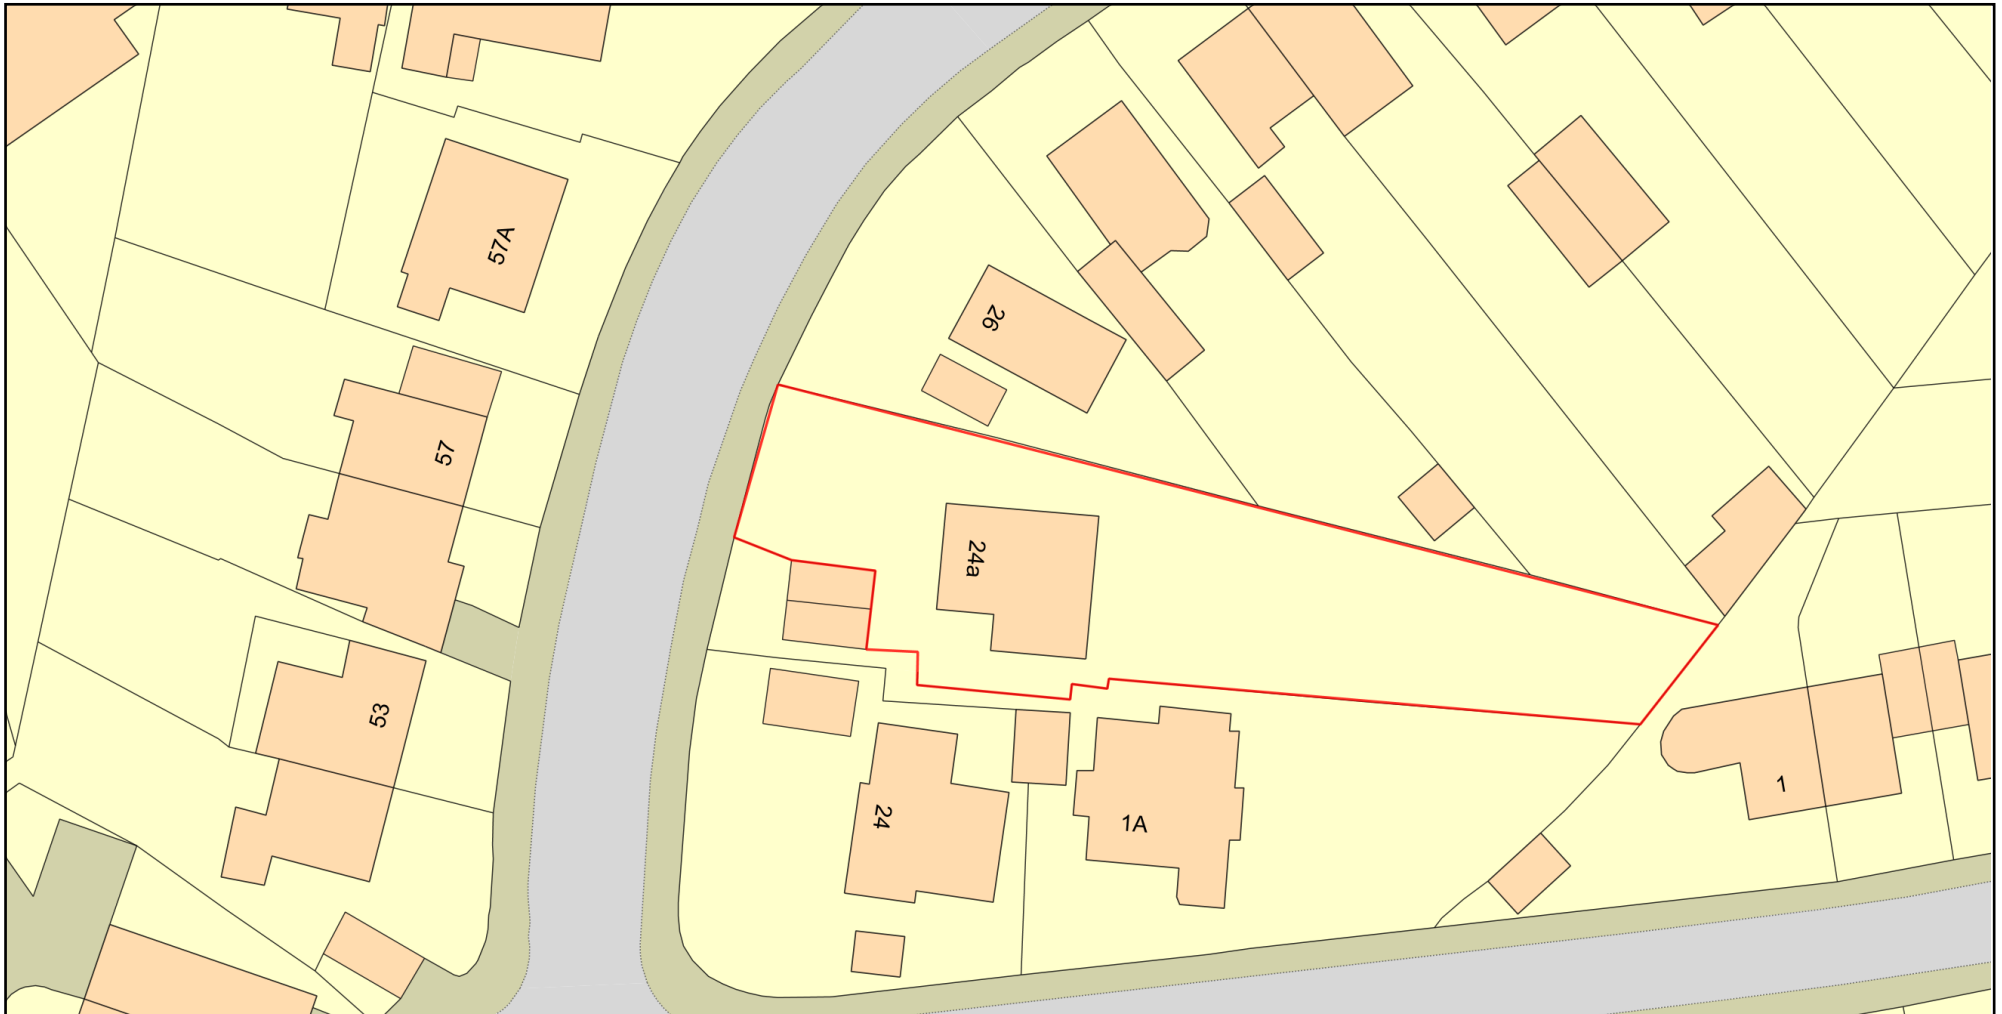

0 20
Metres



Plan Produced for: Newport City Council

Date Produced: 15 Jun 2026

Plan Reference Number: TQRQM26166202916019

Scale: 1:500 @ A4

© Crown copyright and database rights 2025 OS 100042766