


10 Summerhill Avenue

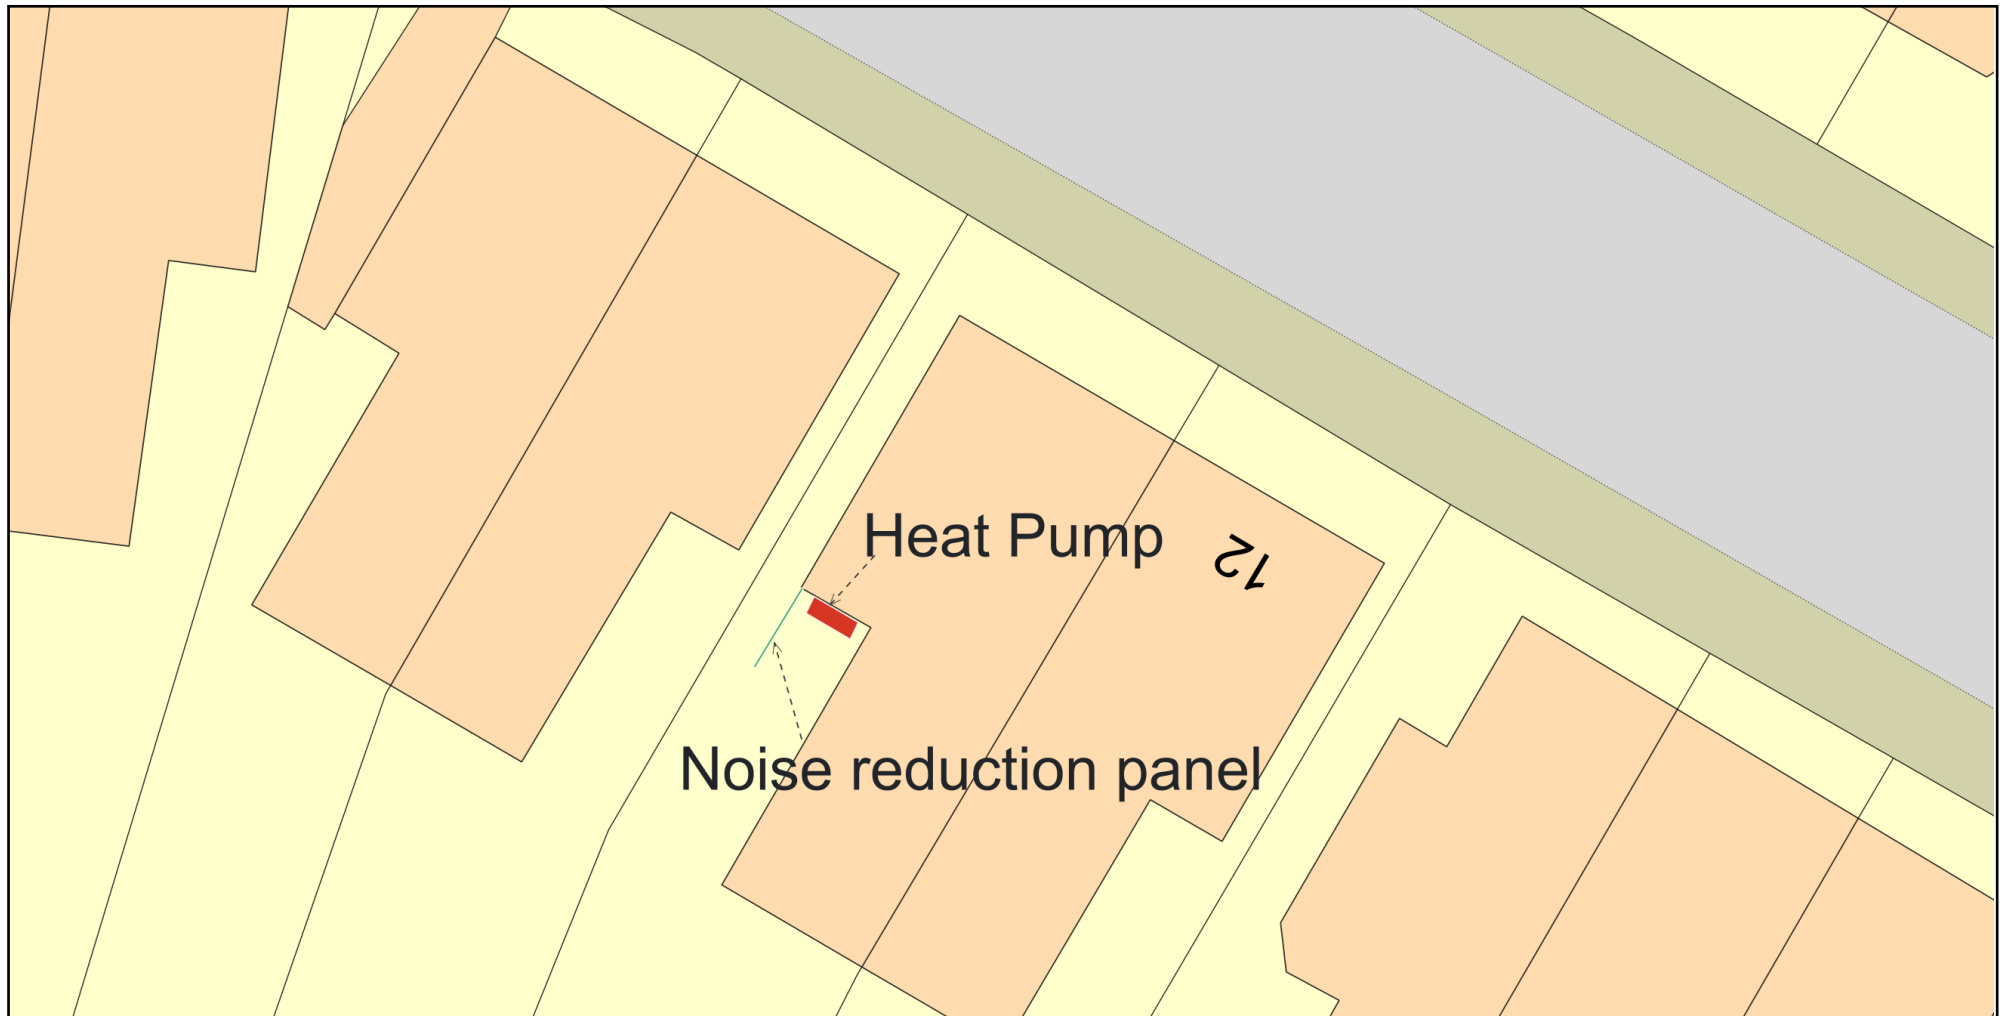

Heat Pump

Noise reduction panel

0 10
Metres



Plan Produced for: Paulo Vasques

Date Produced: 08 Aug 2025

Plan Reference Number: TQRQM25220125625260

Scale: 1:200 @ A4

© Crown copyright and database rights 2025 OS 100042766

