


Beechwood House

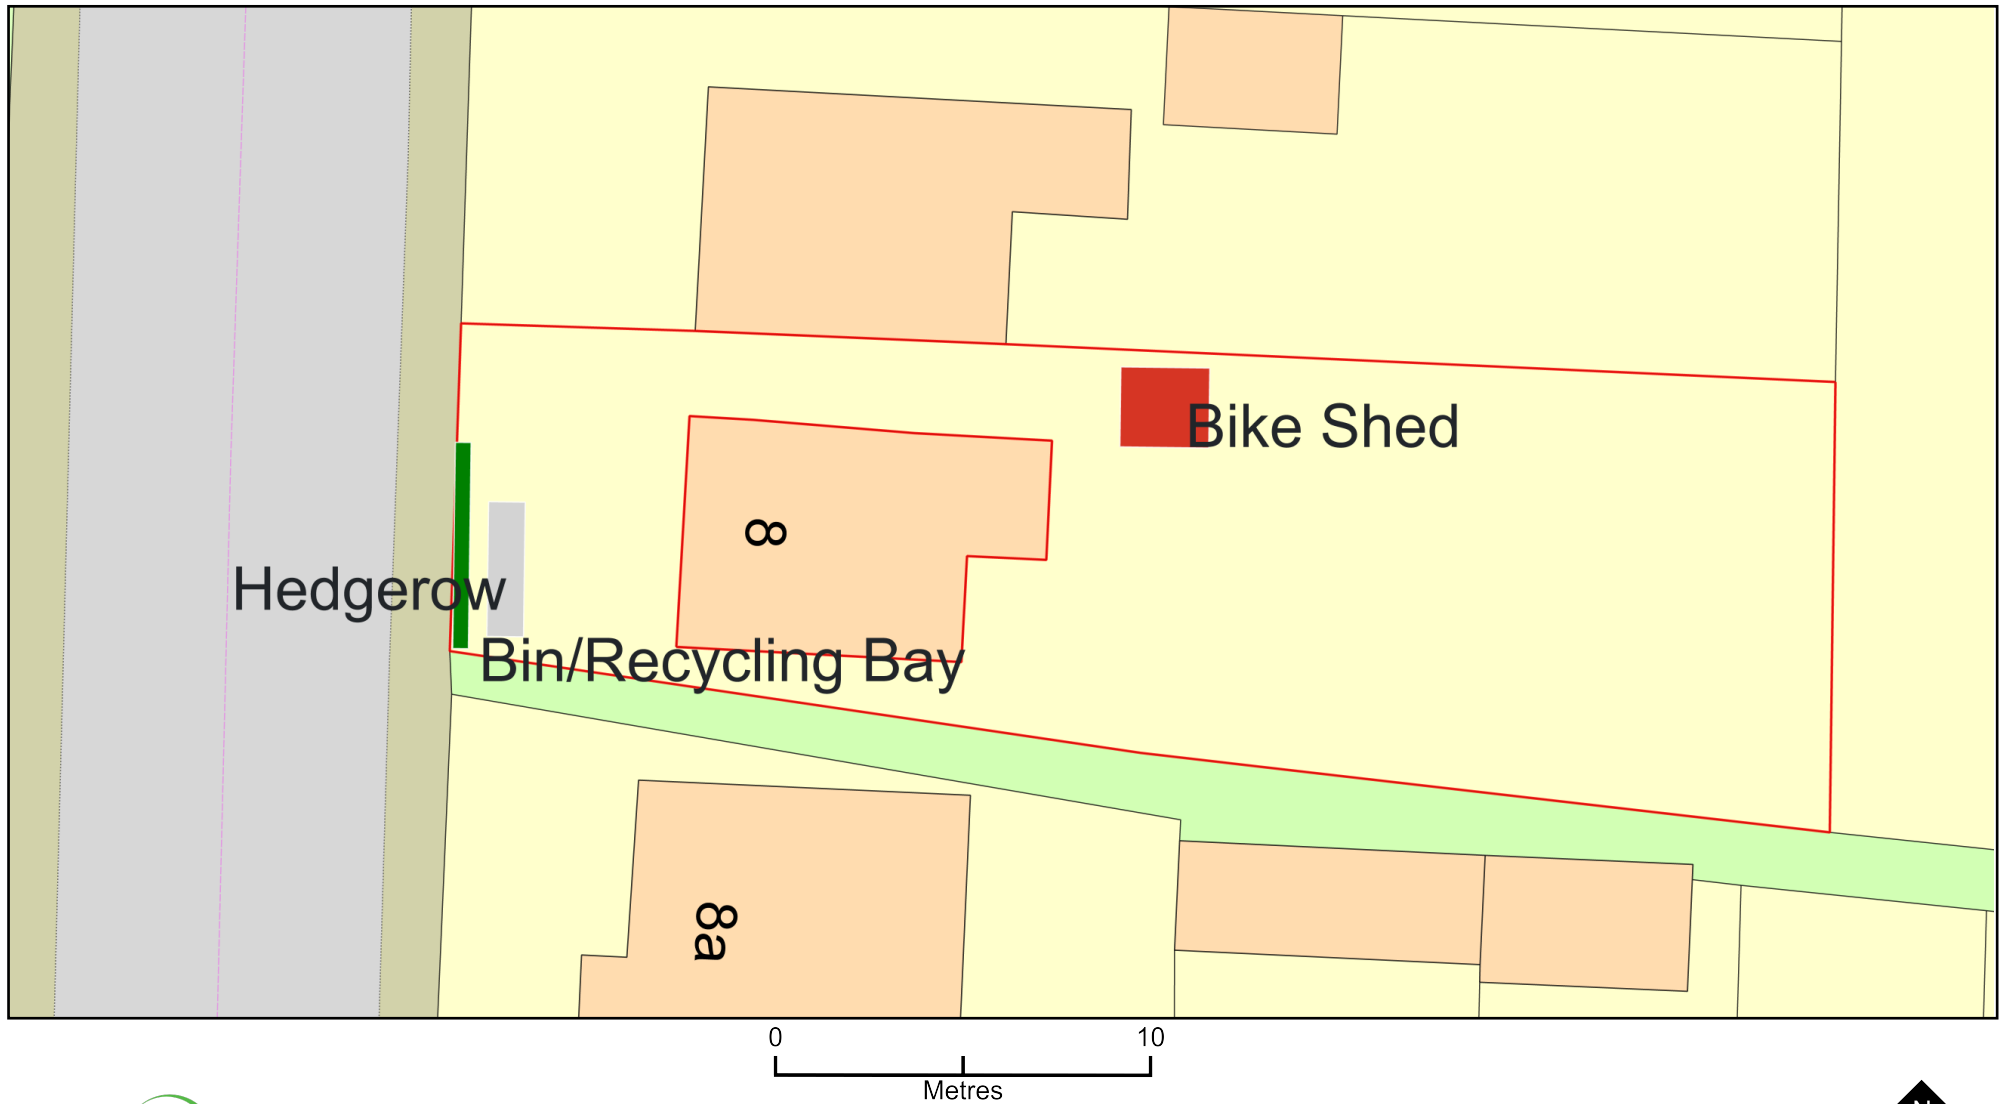

Plan Produced for: Newport Planning department

Date Produced: 09 Jun 2026

Plan Reference Number: TQRQM26160183931152

Scale: 1:200 @ A4

© Crown copyright and database rights 2025 OS 100042766