



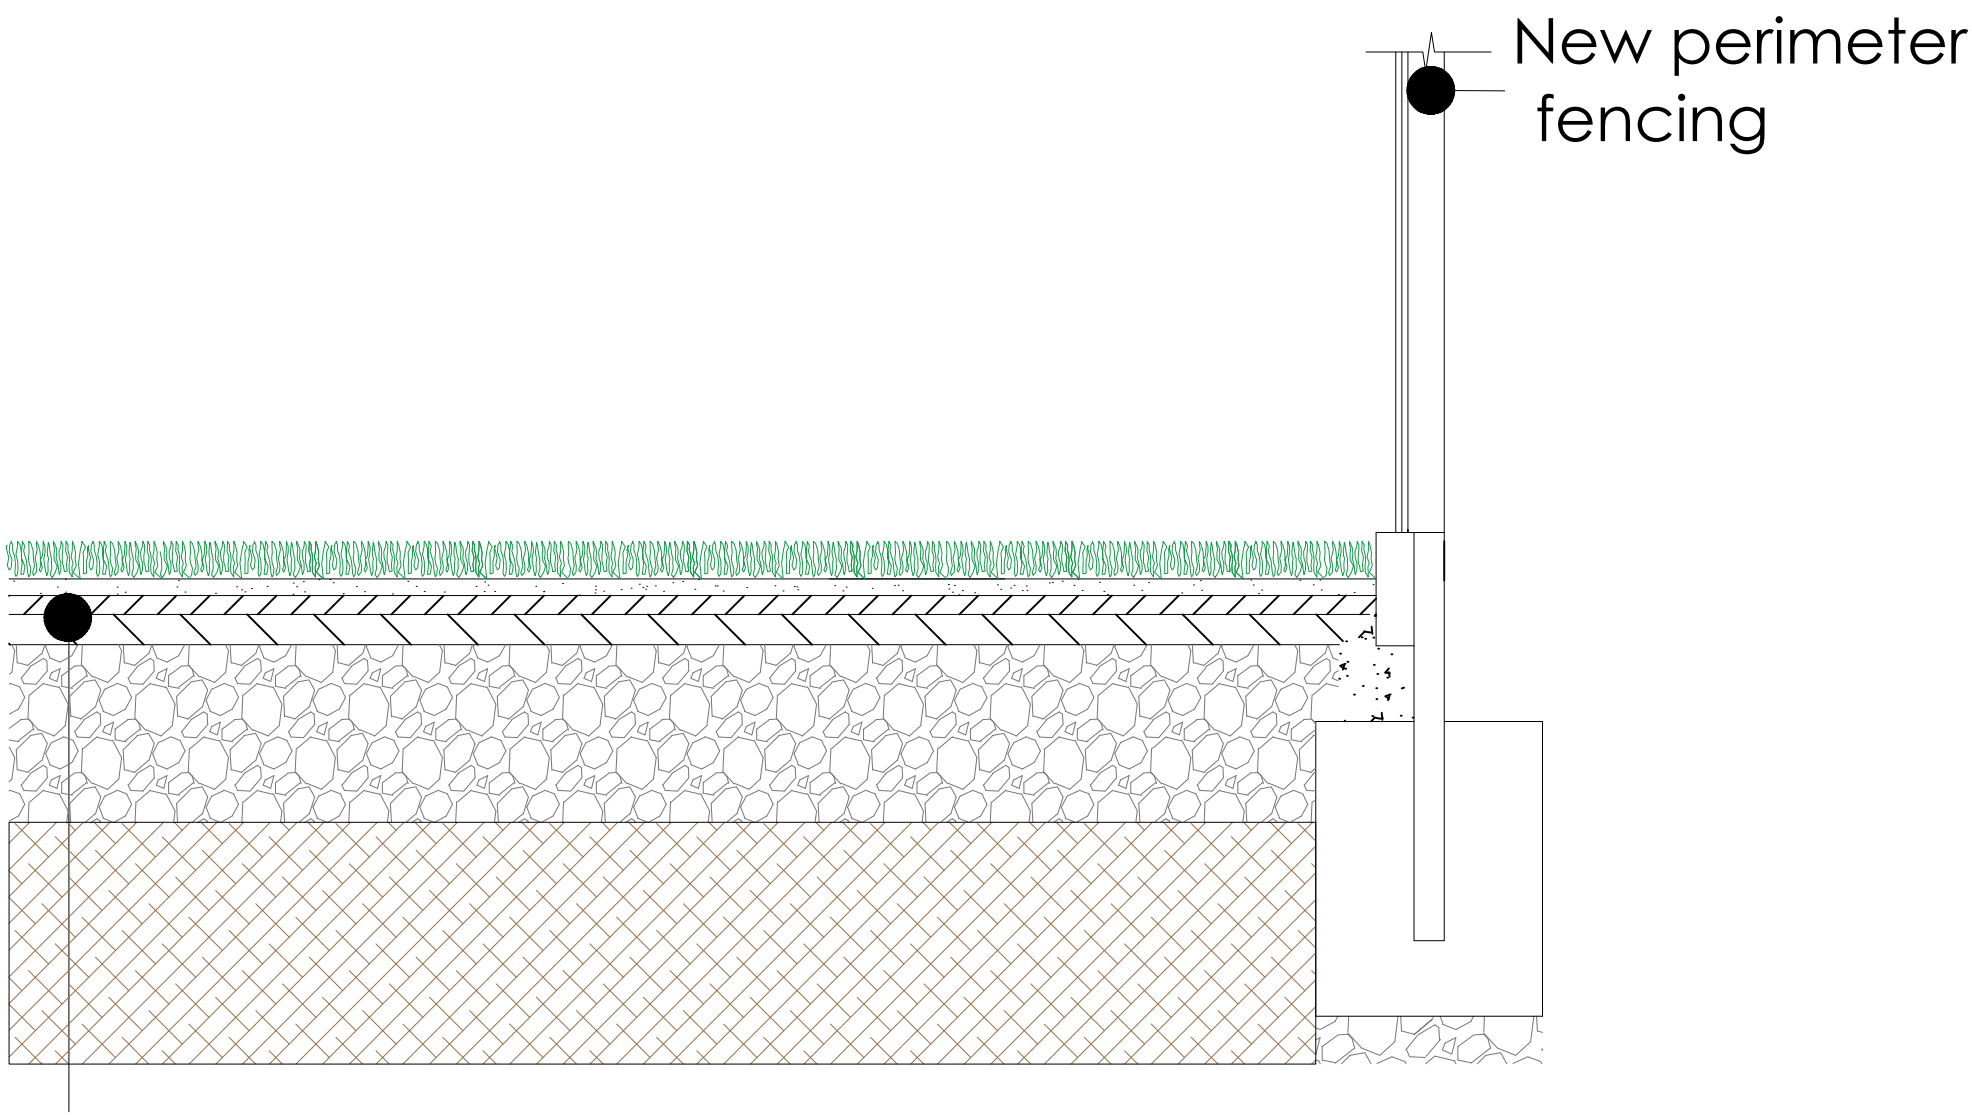

- New 3G SBR Infill
- New Prefabricated Shockpad
- New Porous Asphalt Double Layer
- New Sub-Base Material Modified Type 1 inc. Blinding
- New Geo-Grid as Specified
- New Geotextile Membrane
- Formation

50mm
12mm Approx.
40mm
300mm
-
-
-


01 | TYPICAL 3G SYNTHETIC PITCH SECTION
SCALE: 1:10

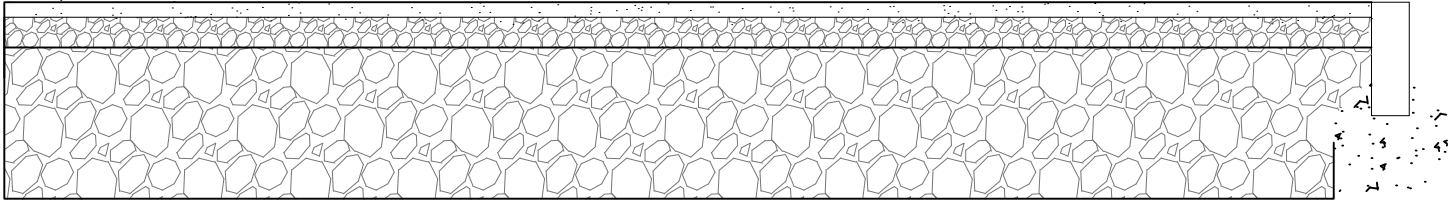


- 10mm Wearing Course
- 20mm Dense Macadam
- Clean Graded Frost Resistant Type 3 Stone

30mm
70mm
250mm

02 | TYPICAL ACCESS ROAD SECTION
SCALE: 1:10

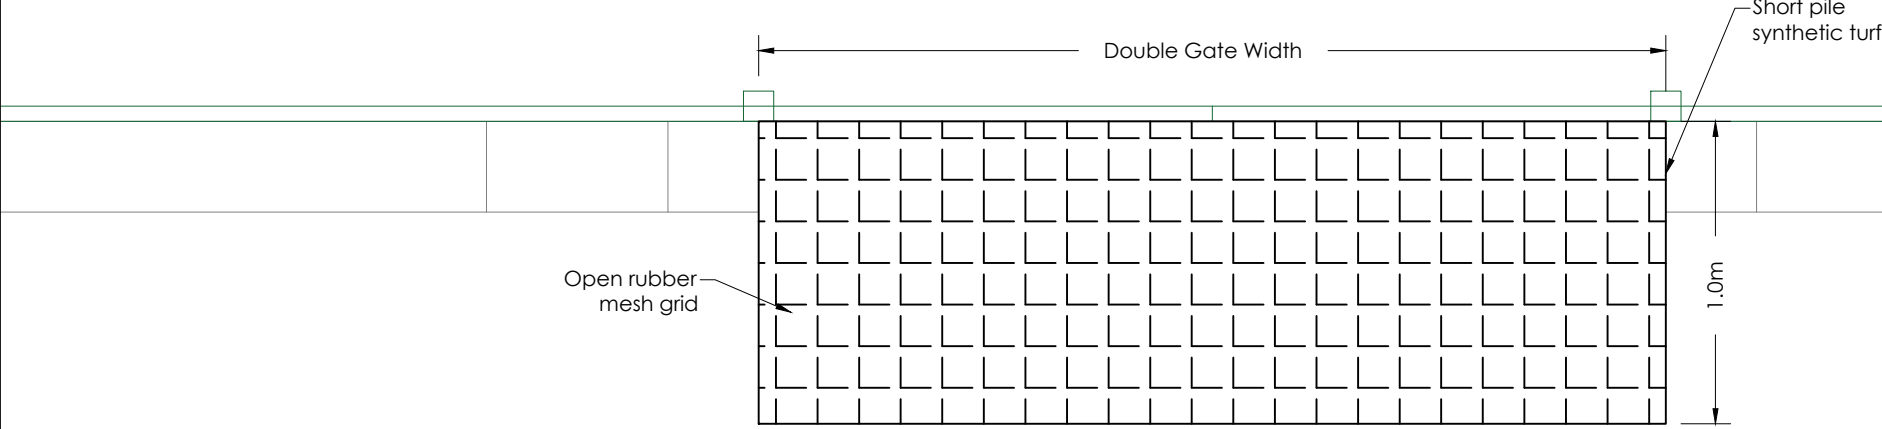

03 | TYPICAL DETOX AREA PLAN
SCALE: 1:25

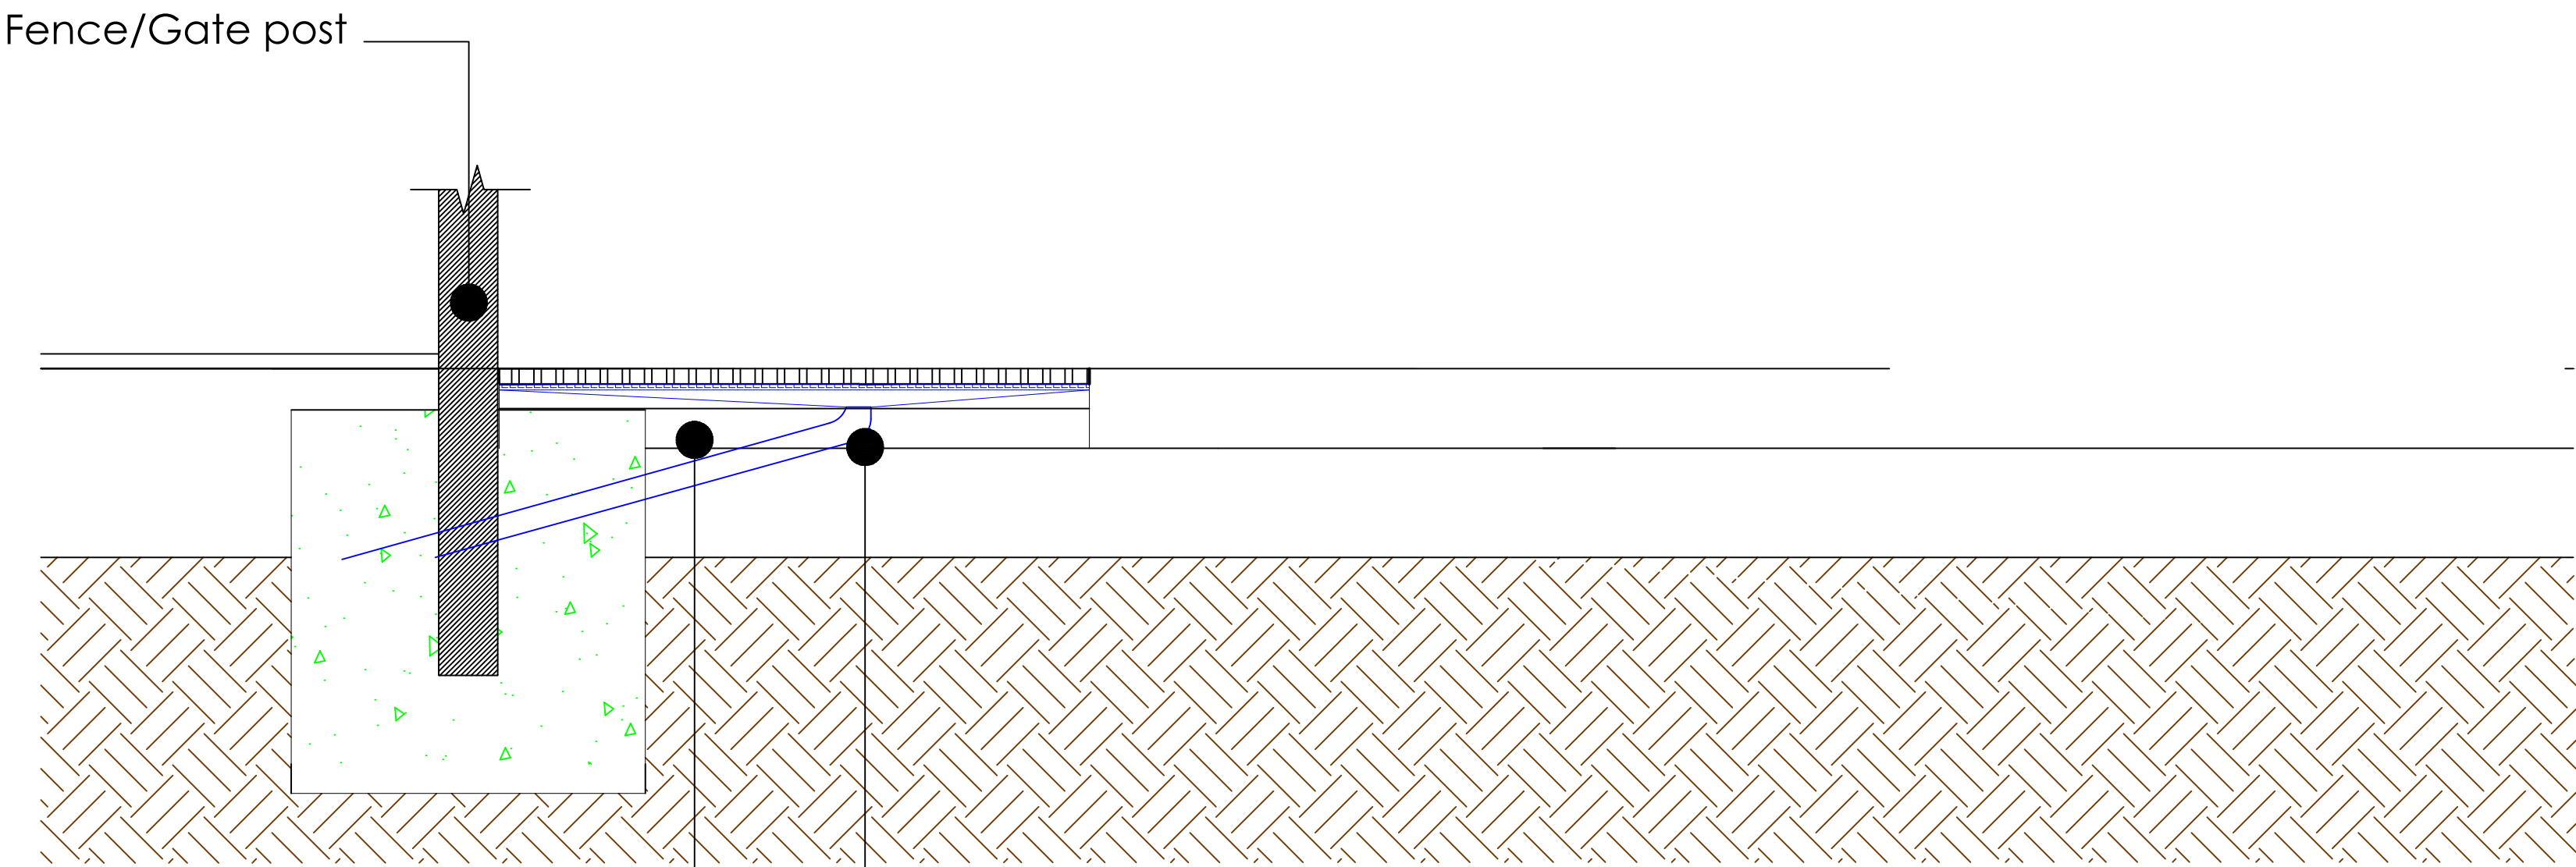

Grates to be recessed in concrete slab (RC35) 100mm PVC Recess drainage connecting to pitch drainage with perforated drain grate

04 | TYPICAL DETOX AREA SECTION
SCALE: 1:10

NOTES
It is the contractors responsibility to check design levels and sizes for compliance. Any discrepancies or errors to be identified to the design team.

Copyright Sports Labs Ltd 2025

Revision	Date	Description	By

Status

sportslabsconsult
Sports Labs
1 Adam Square
Brucefield Industrial Estate
Livingston
info@sportslabs.co.uk

Client
Football Association of Wales

Site
Dragon Park

Drawing Title
Construction Detail

Drawing No.
3475-SL-DR-350-CD-R00

Scale @ A1	Date	Drawn By	Checked By
VARIES	01/2026	FS	GS

Scale Bar (metres)