


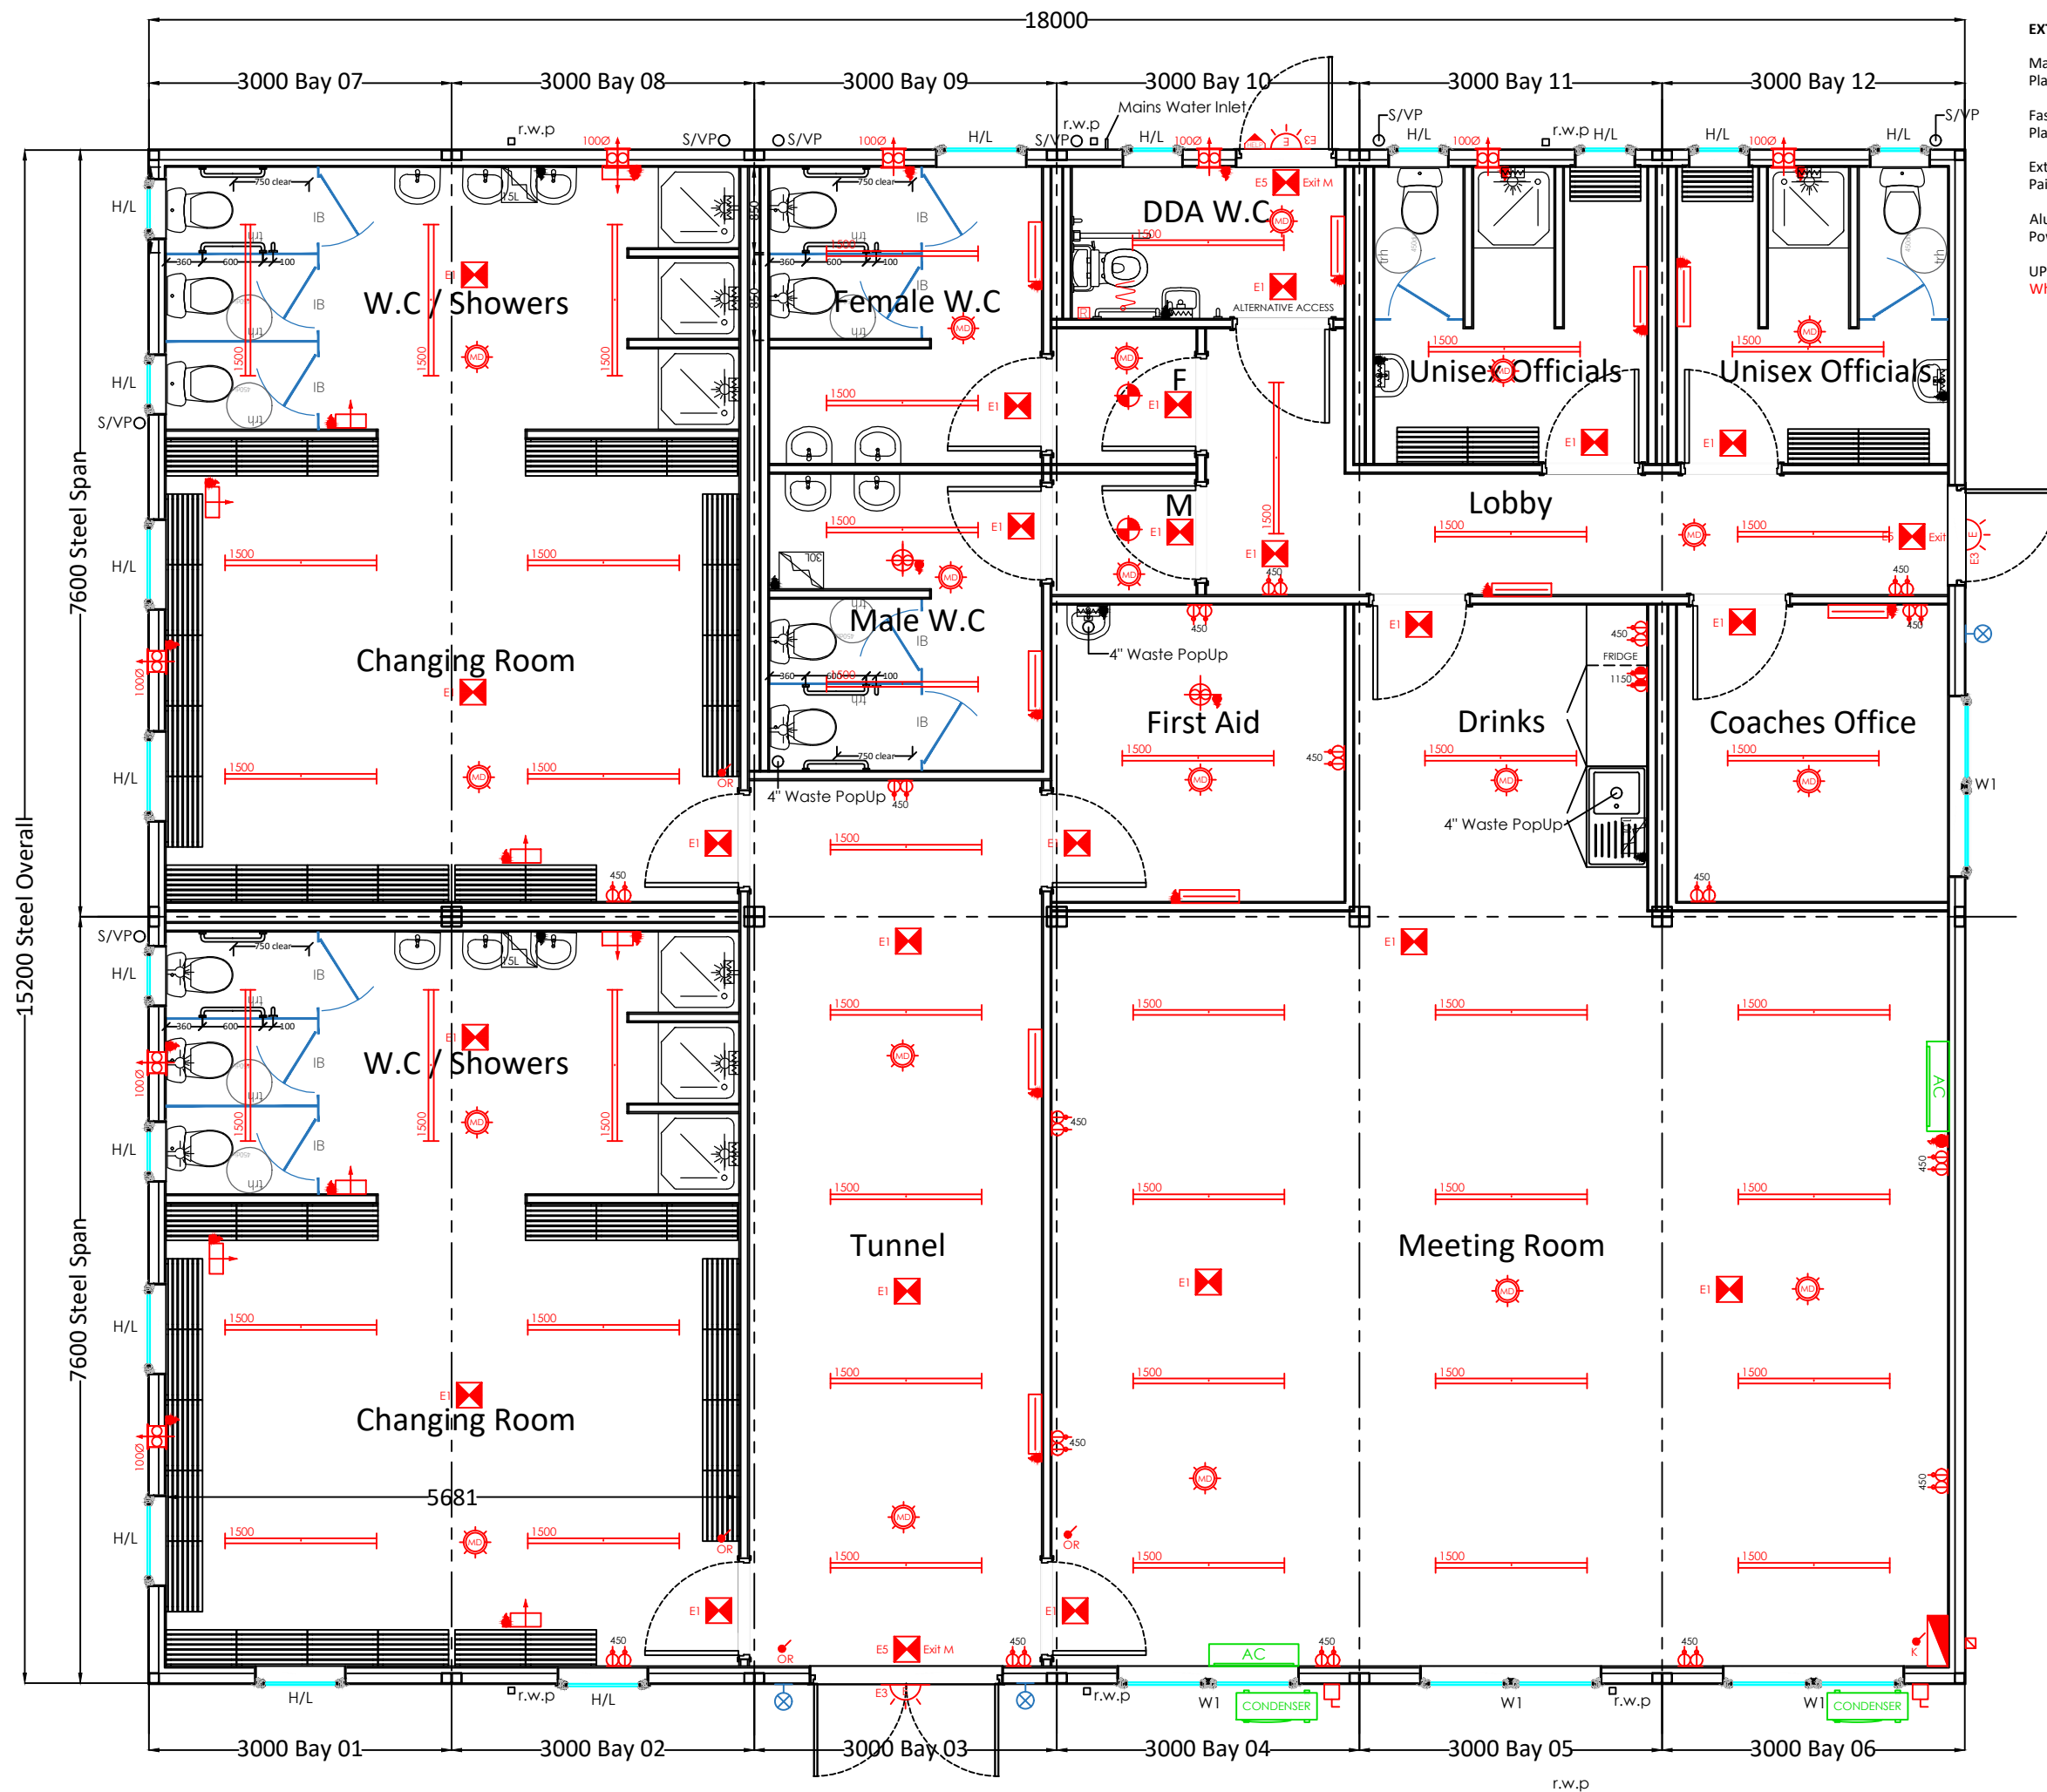

EXTERNAL COLOURS:

Main Body;
Plastisol - **TBC**

Fascia, Plinth & trims;
Plastisol - **TBC**

External Columns;
Painted Gloss - **TBC**

Aluminium Door Sets;
Powder coated -**TBC**

UPVC Windows, rwp/gutter
White

General Notes: General arrangement drawings are based on the building being at least 3m from any boundary or other building. If the building is sited any closer the elevations facing the boundary/building is subject to change to meet fire regulations.

Electrical Key	Quantities
Consumer unit	01
Grey Adaptable Inlet box	01
Key Switch 1100 AFFL	01
Motion Detector Override Switch 1100 AFFL	01
1500mm LED Lights	44
Ceiling Mounted Batten Light	02
PIR Motion sensor	20
Extract Fan with Isolator size as marked	07
Ceiling Fan	02
External Lights	03
1kW Panel Heater	10
Downflow heaters	06
Electric Shower	06
Instantaneous Over Sink Water Heater	03
15L Storage heater	02
10L Under sink Storage heater	01
30L Storage heater HL	01
Double Sockets (Height to Centre) 450 / 1150 AFFL	16
External Emergency Light	03
Non Maintained Emergency Light	20
Exit M Running Man Emergency Light To First Exit	03
CONDENSER	AC External Condenser Unit & Isolator
AC	AC Wall Mounted Cassette



REV	DESCRIPTION TO REVISION	BY	DATE

CLIENT Smartpod			
PROJECT PROPOSED CHANGING FACILITY			
DOCUMENT STATUS FOR PRICING / COMMENTS			
DRG No. PSE2734 - 01	CREATED DATE 02.02.26		
CREATED BY SP	CHECKED BY	SCALE NTS ON A3	REV



one space · endless uses