



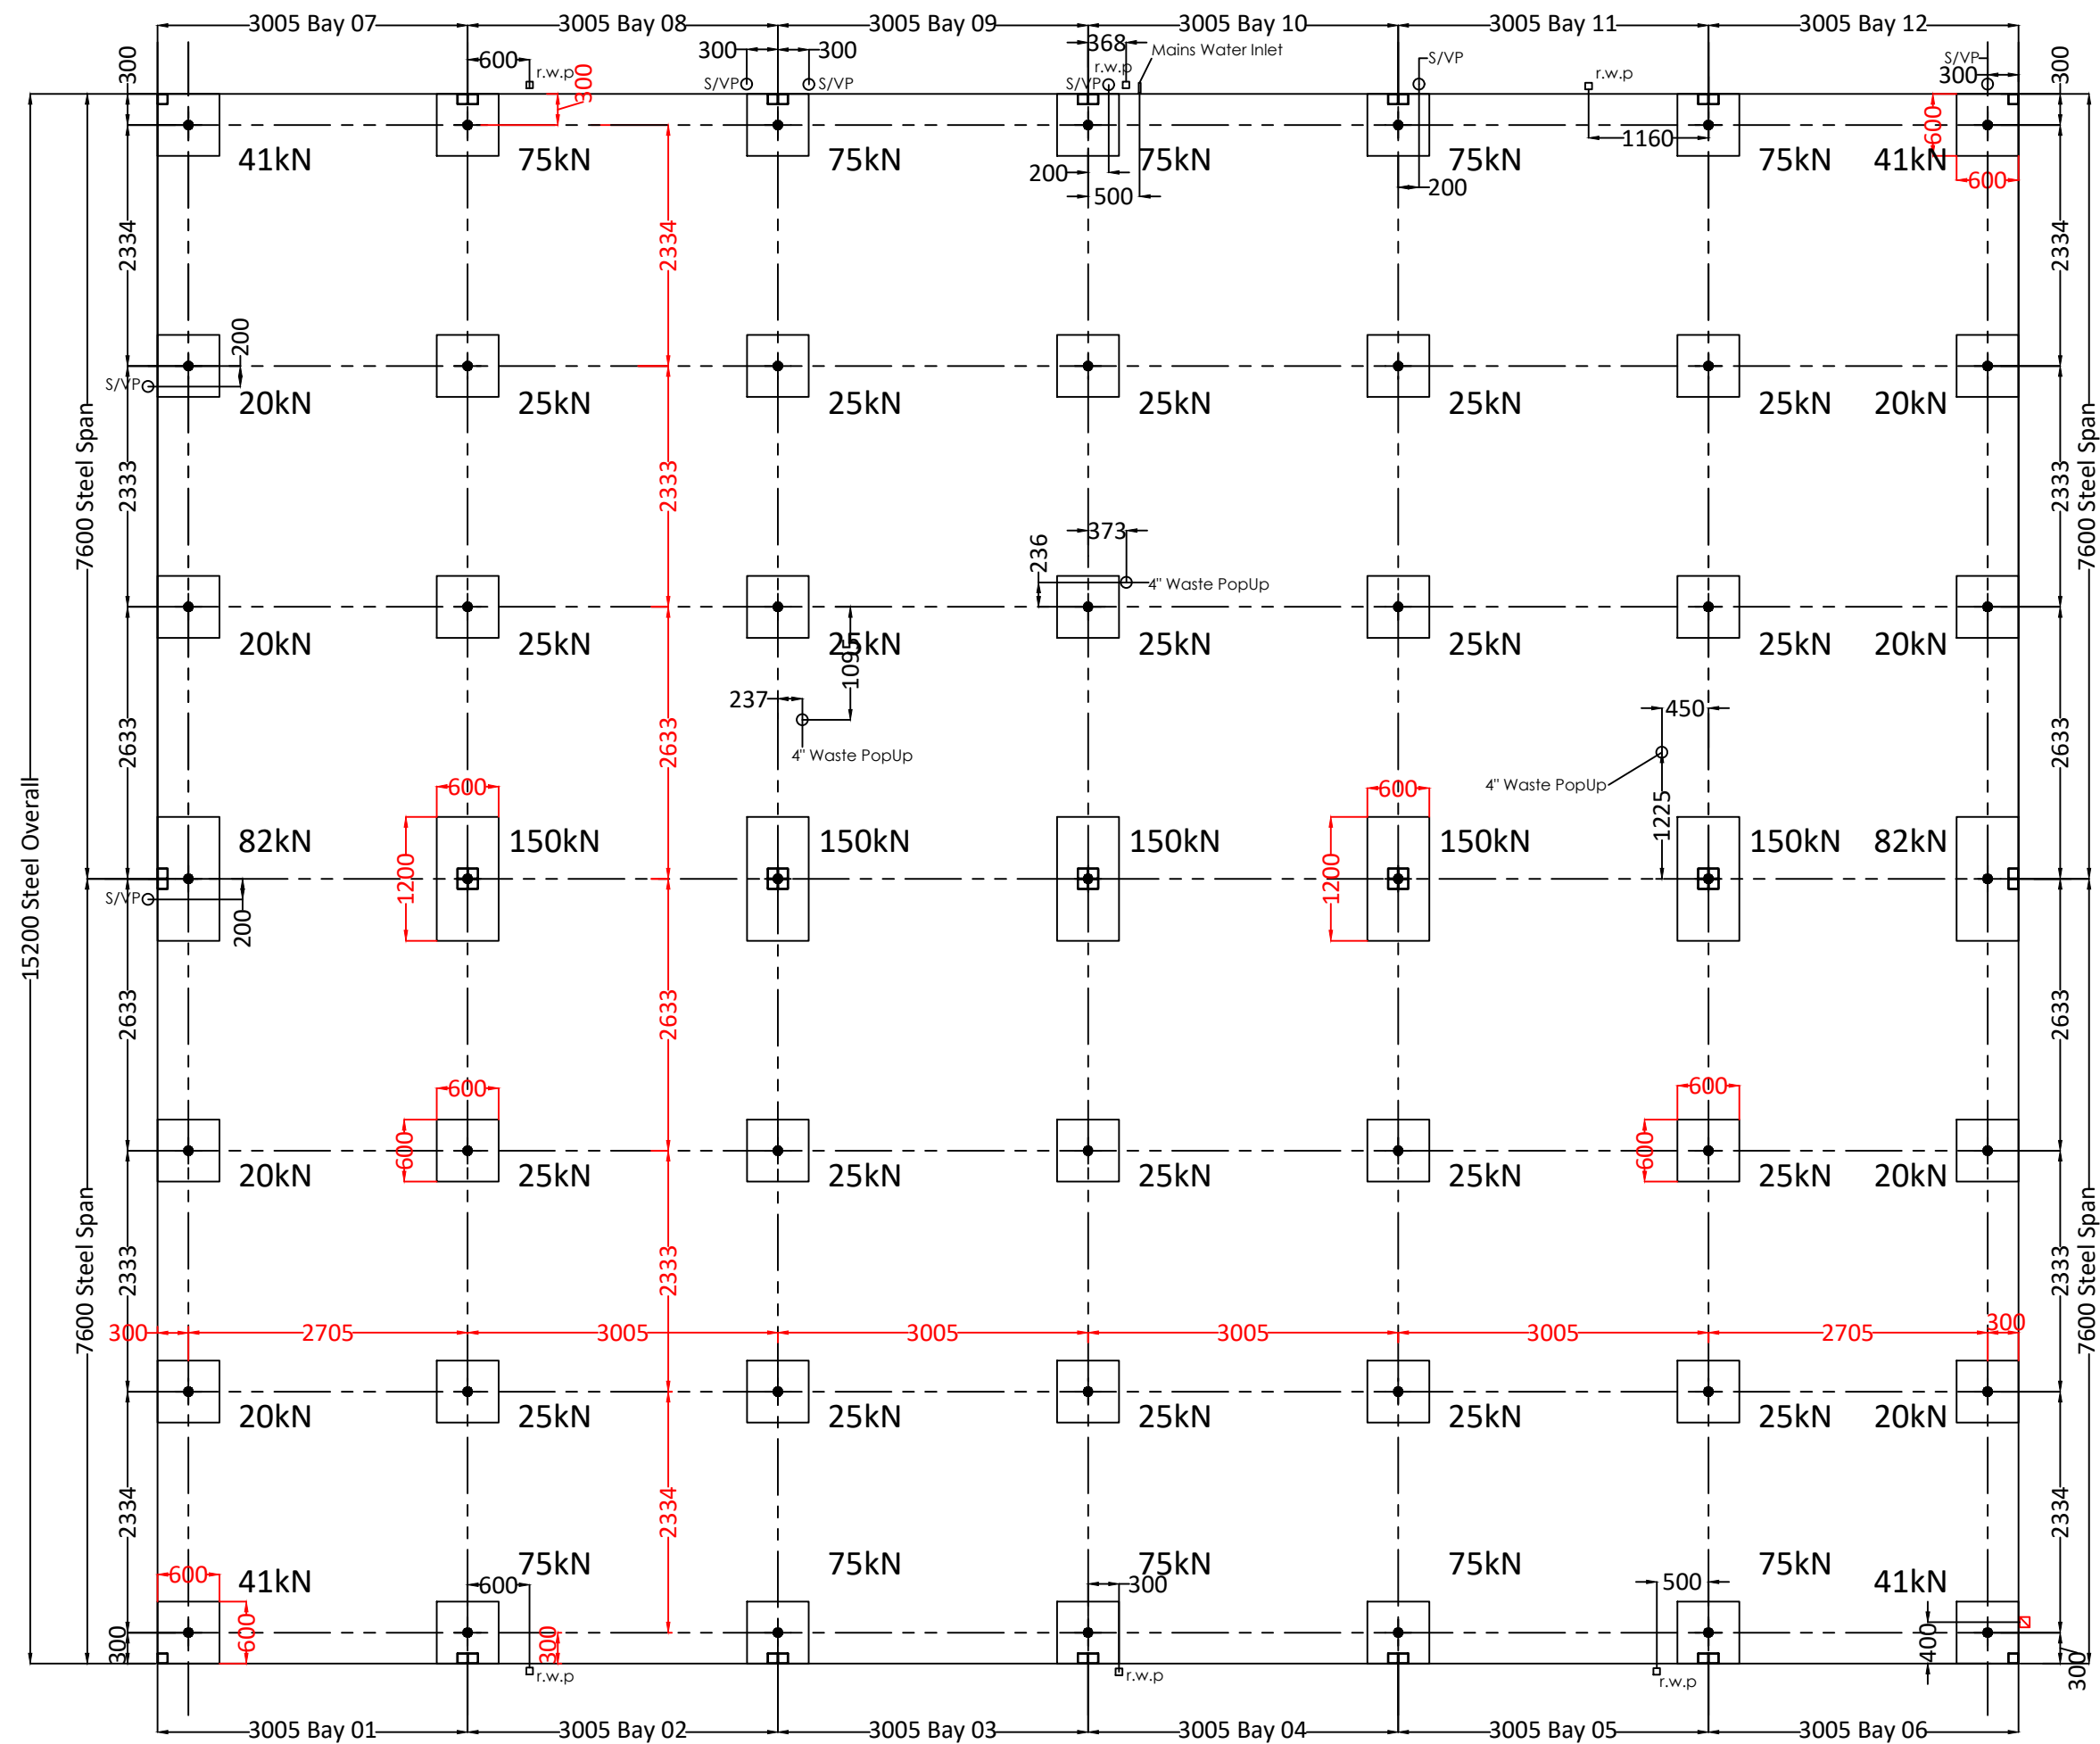

General Notes: General arrangement drawings are based on the building being at least 3m from any boundary or other building. If the building is sited any closer the elevations facing the boundary/building is subject to change to meet fire regulations.

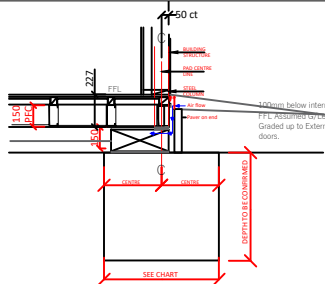

Foundation pads are subject to on site conditions and ground bearing pressure to accept the loads. Paragon Space accept no responsibility for foundation design carried out from this information alone.

TYPICAL PAD FOUNDATION DETAIL



REV	DESCRIPTION TO REVISION	BY	DATE

CLIENT
Smartpod

PROJECT
**PROPOSED CHANGING FACILITY
FOUNDATION DETAIL**

DOCUMENT STATUS
FOR PRICING / SETTING OUT

DRG No. **PSE2734 - 03** CREATED DATE 02.02.26

CREATED BY SP CHECKED BY SCALE NTS ON A3 REV

