




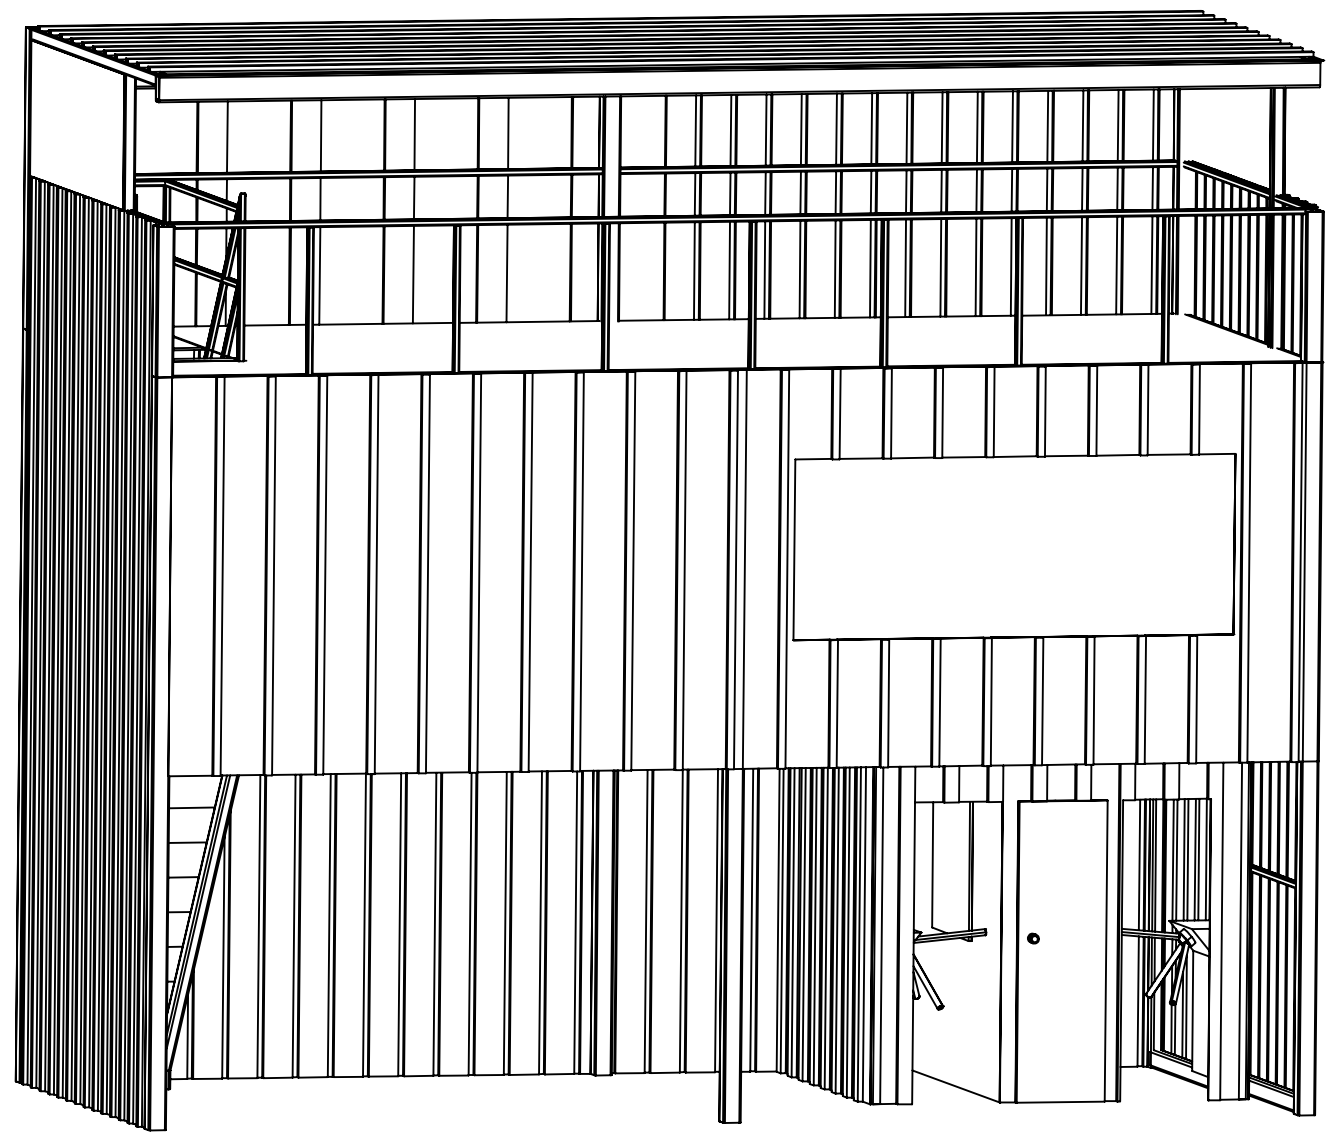


3D VIEW

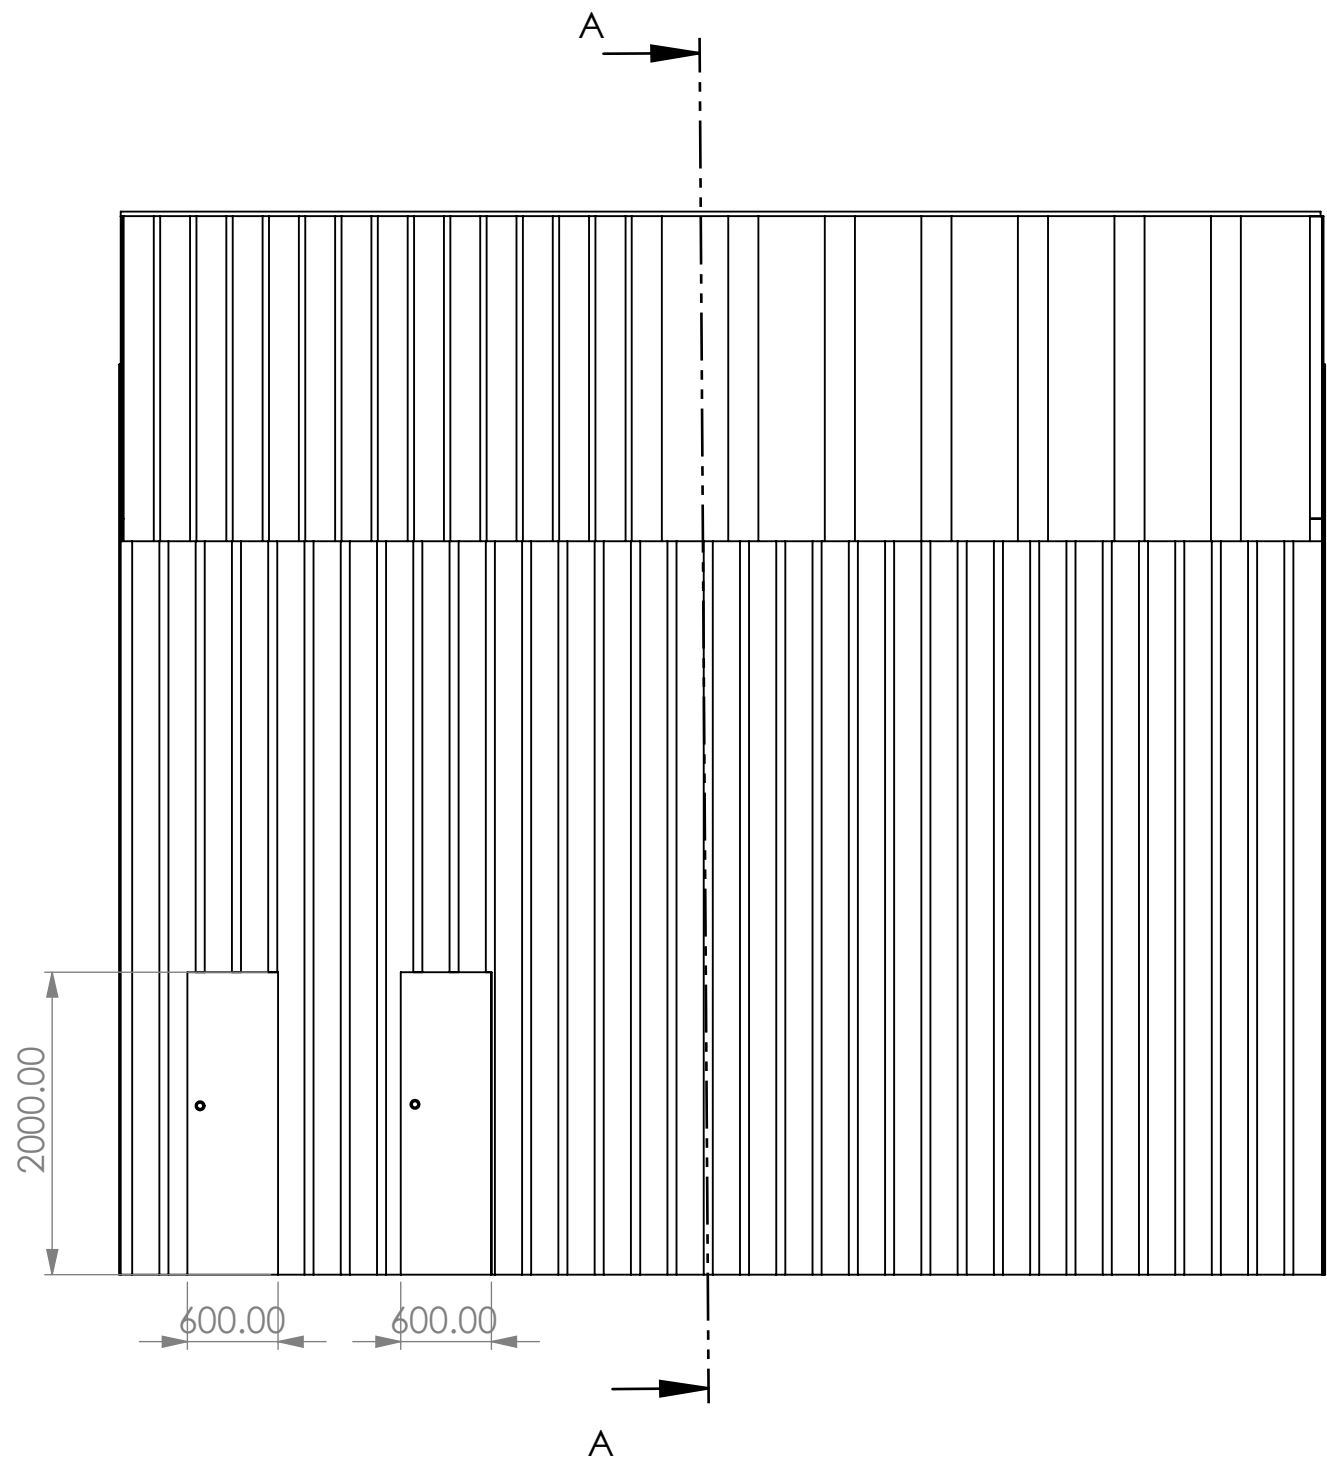


REAR VIEW

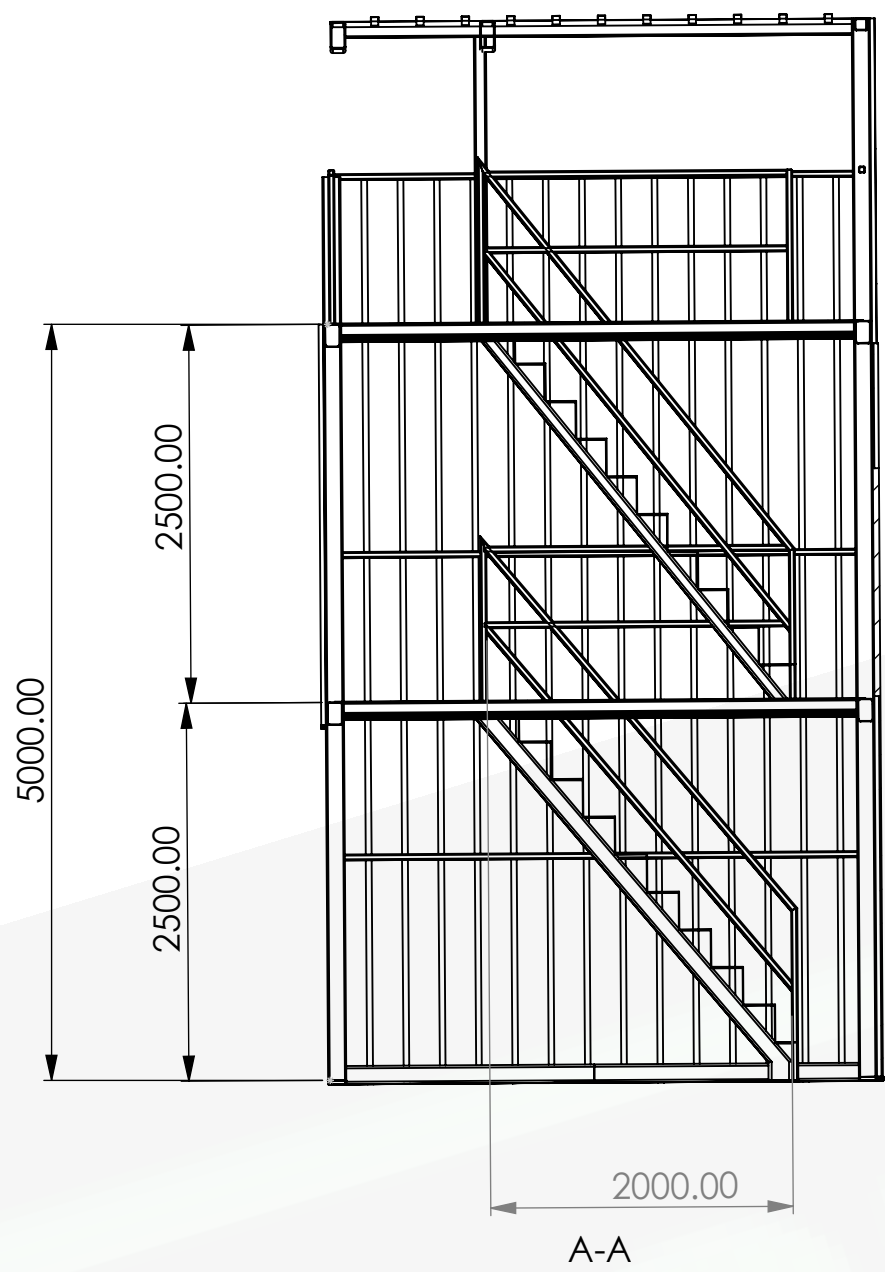


TYPICAL SECTION

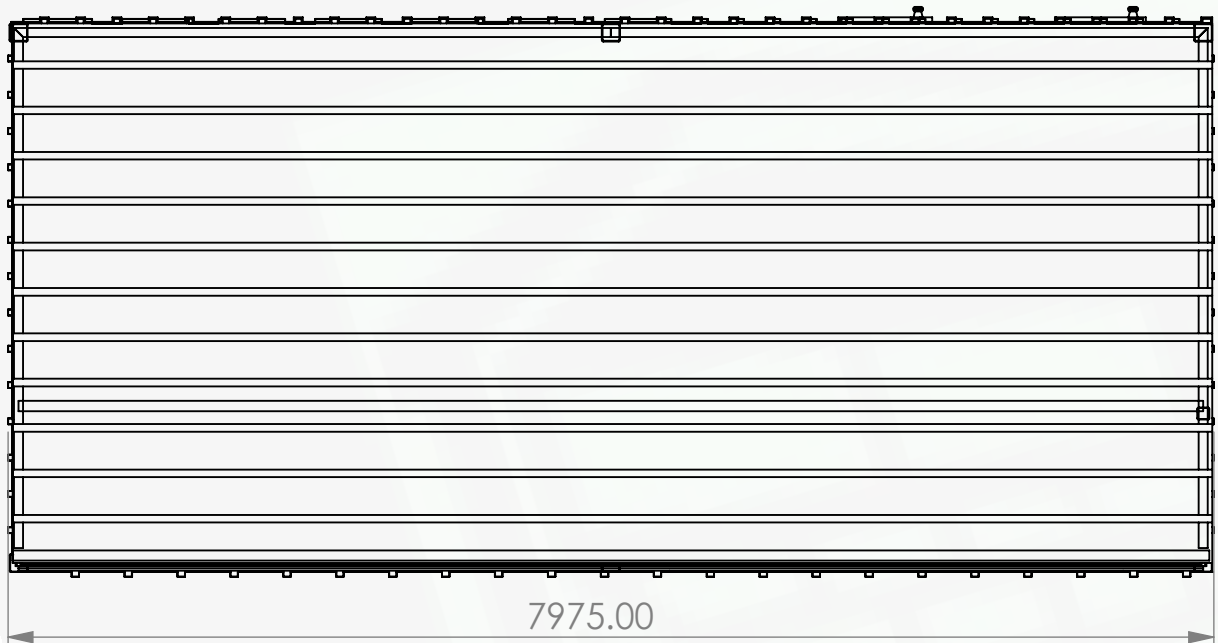

PLAN VIEW

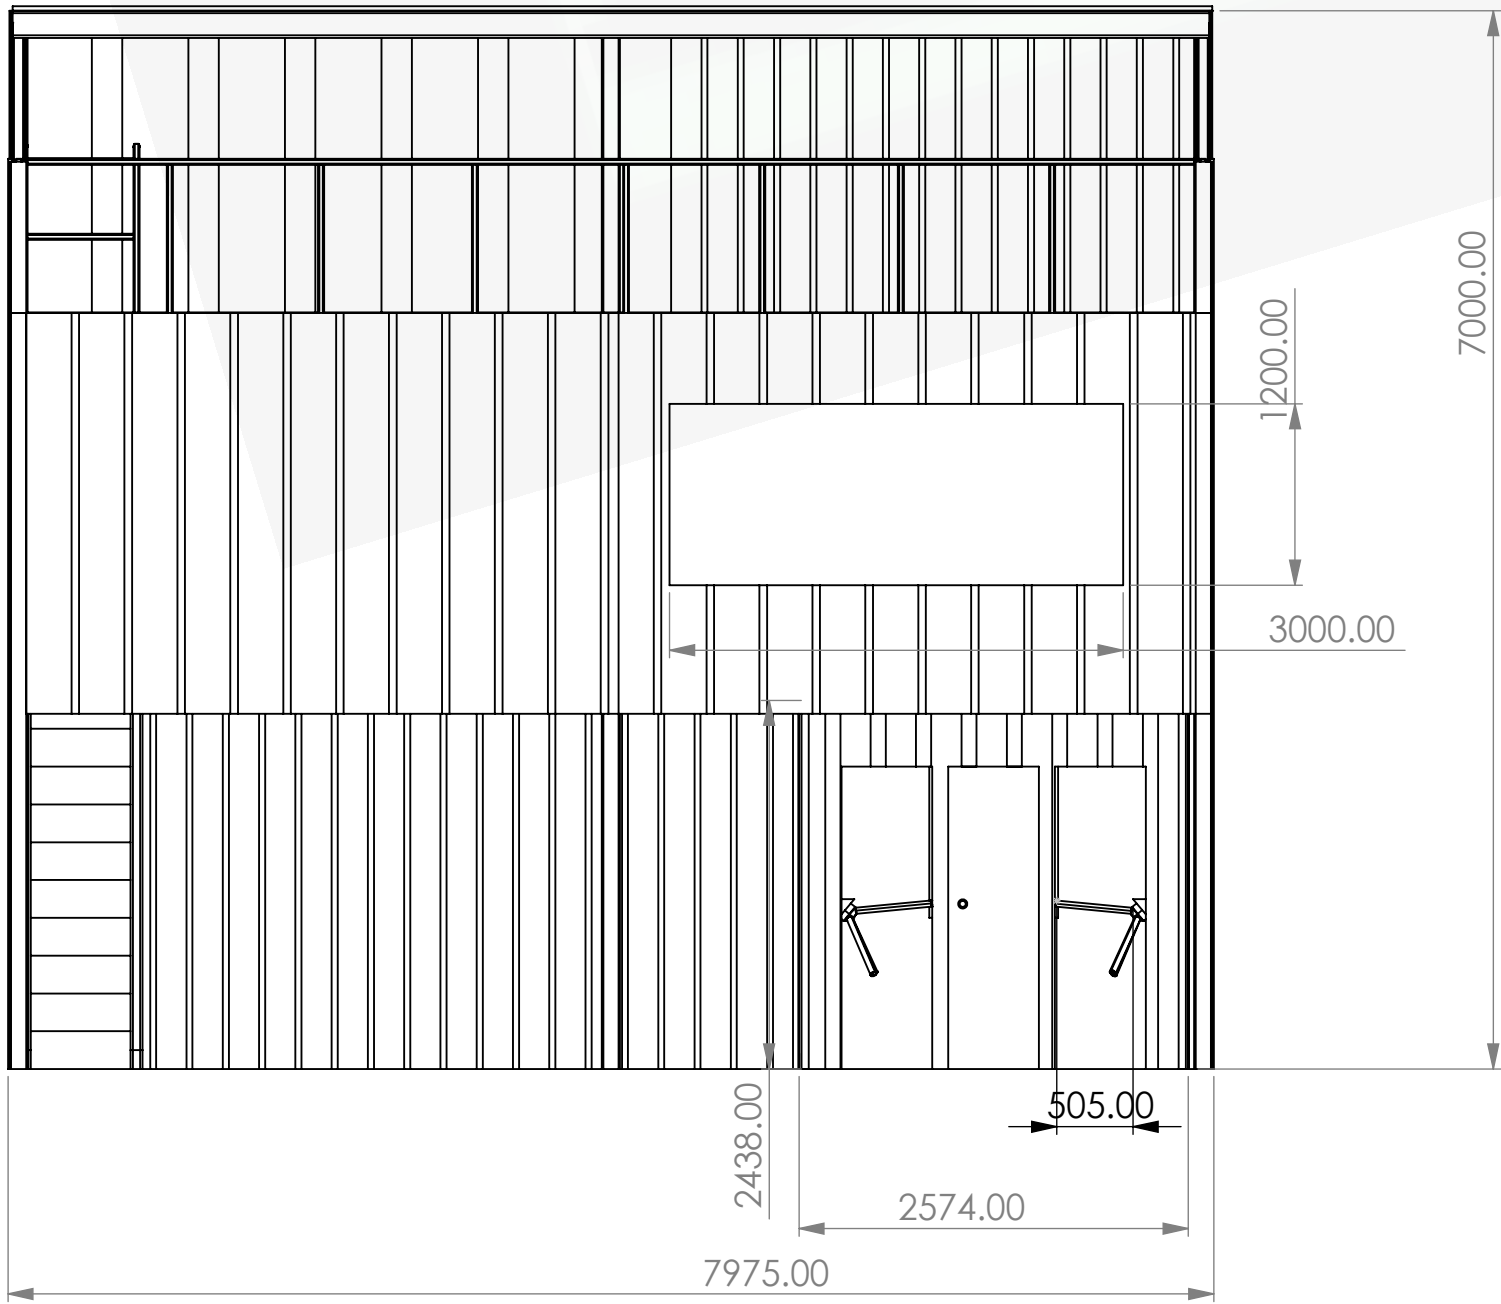

FRONT VIEW

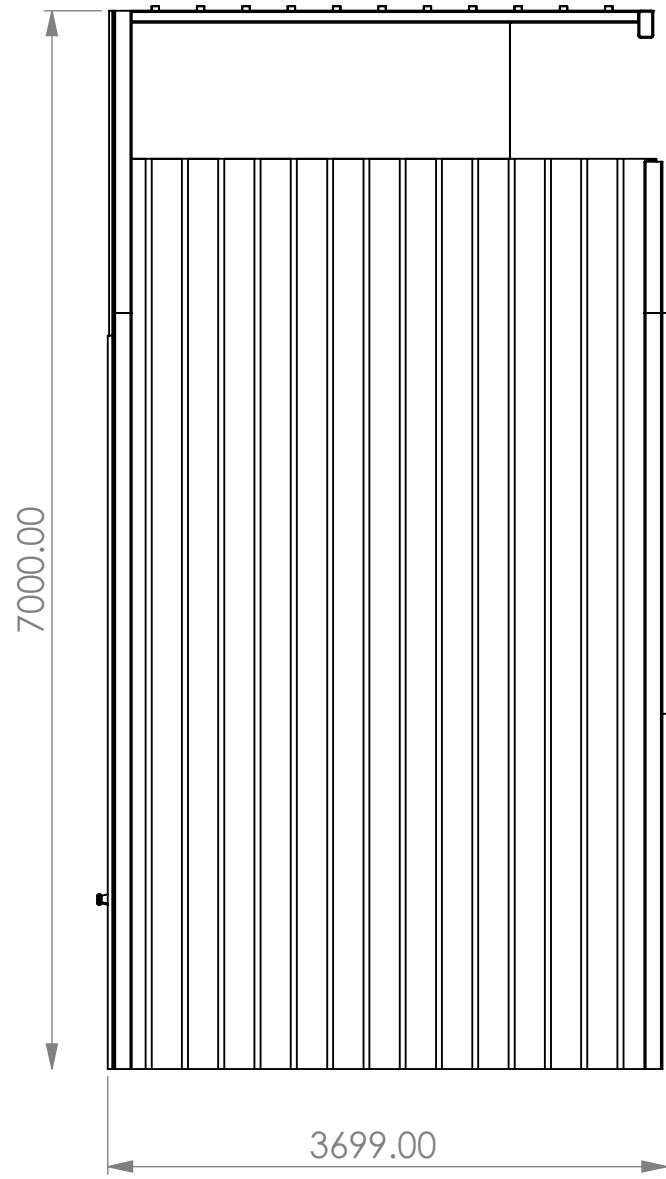

SIDE ELEVATION

THIS DRAWING MUST NOT BE SCALED
PROPOSED SPECTATOR STAND LAYOUT
SCALE 1:50

