


Retail Block 01 - Ground Floor GA Plan

SCALE 1:100 @ A1

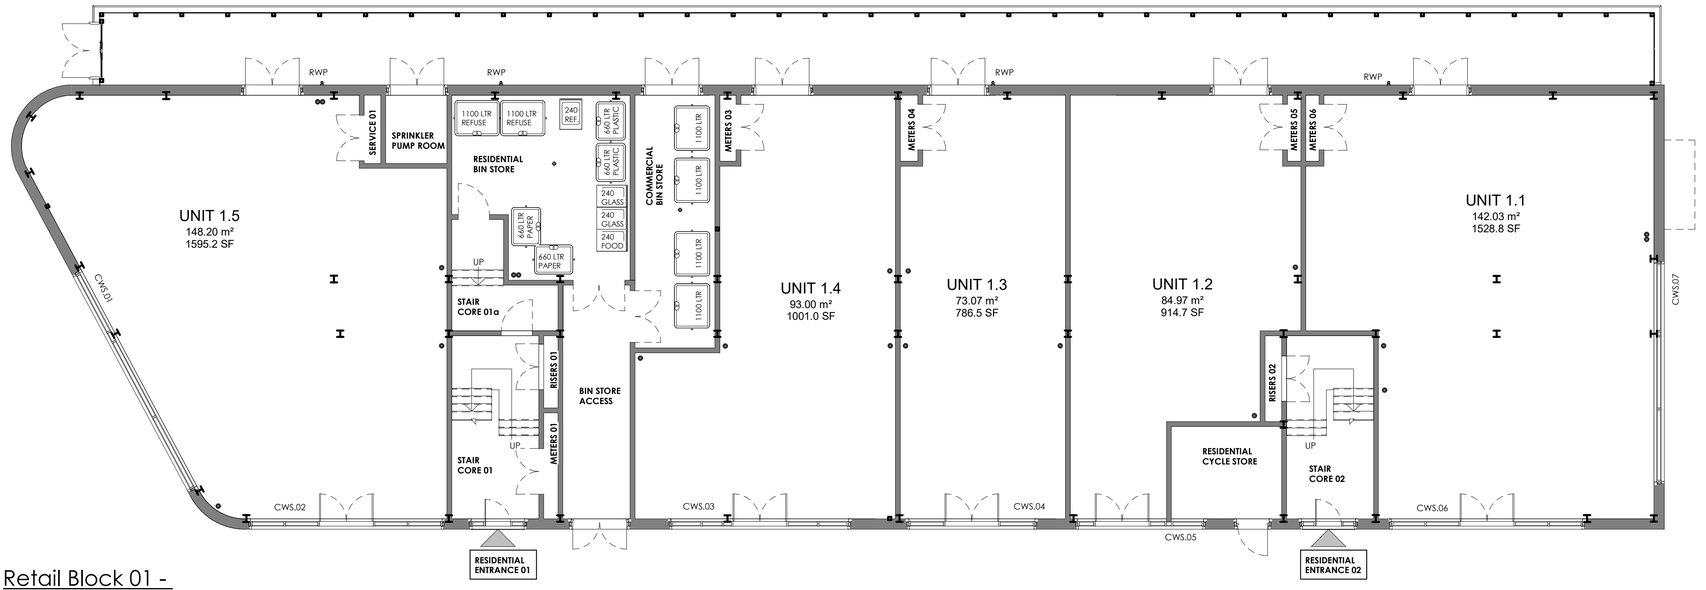

Retail Block 01 - First Floor GA Plan

SCALE 1:100 @ A1

GENERAL NOTES

1. DO NOT SCALE THIS DRAWING, ONLY USE FIGURED DIMENSIONS IF IN DOUBT ASK.

2. UNLESS NOTED OTHERWISE ALL DIMENSION ARE IN MILLIMETRES & AND ALL LEVELS ARE IN METRES RELATIVE TO ORDNANCE DATUM.

3. ALL LONGITUDINAL AND TRANSVERSE DIMENSIONS ARE MEASURED IN PLAN UNLESS OTHERWISE NOTED.

4. THIS DRAWING IS TO BE READ IN CONJUNCTION WITH ALL SCHEME DRAWINGS AND DESIGNERS RISK ASSESSMENT

5. THE CONTRACTOR IS TO CHECK ALL DIMENSIONS PRIOR TO CONSTRUCTION AND ANY DISCREPANCIES MUST BE REPORTED TO SPRING DESIGN BEFORE PROCEEDING.

6. ALL STATUTORY SERVICES INFORMATION SHOWN HAS BEEN PROVIDED BY THE RELEVANT STATUTORY AUTHORITIES. THE CONTRACTOR IS TO SATISFY HIMSELF AS TO THE ACCURACY OF THE LOCATIONS, SIZE AND MATERIAL AND OWNERSHIP OF THE SERVICES PRIOR TO ANY WORKS BEING CARRIED OUT.

7. THIS DRAWING IS TO BE READ IN STRICT CONJUNCTION WITH ALL M&E AND STRUCTURAL ENGINEER DRAWINGS. ANY DISCREPANCIES ARE TO BE REPORTED BACK TO ARCHITECT.

FIRST FLOOR FLAT SCHEDULE

FLAT	TYPE	G.I.A	FLAT TYPE
01	1B2P	50m²	01
02	1B2P	48m²	02
03	1B2P	50m²	01
04	2B4P	68m²	03
05	2B4P	71m²	04
06	2B4P	68m²	05
07	1B2P	48m²	06
08	1B2P	48m²	06
09	2B4P	72m²	07
10	1B2P	51m²	08

FLAT TYPE 01
FLAT TYPE 02
FLAT TYPE 03
FLAT TYPE 04
FLAT TYPE 05
FLAT TYPE 06
FLAT TYPE 07
FLAT TYPE 07

A1
Original sheet size

Note: This Drawing is copyright, its use or reproduction is subject to permission from Spring Design Consultancy Limited. All rights are reserved until invoices are paid in full. Contact SDC regarding terms & conditions. Check printed scale, responsibility is not accepted for reproduction of digital media or measuring from this document. Only figured dimensions to be used for construction. No responsibility will be taken for any design used for construction prior to receipt of relevant approvals. Report doubts/discrepancies to project Architect.

Rev	Date	Description	By
B	09.04.24	Rain Water Goods Changed Back to Aluminium to Lovells Request	MLM
A	19.02.24	Walls Changed to Curved	MLM

| Revisions

Client: Lovell Group — LOVELL PARTNERSHIPS	Project: Ringland Regeneration	Drawing Title: Retail Block 01 GF & FF Plans

Drawing Status.	Date.	Drawn By:	Checked :	Director:	Scale.	Job No.	OPT.	Drawing No.	Rev.
Construction	15.02.23	MLM	MLM	CW	As indicated@A1	2603	RB01	(20) 100	B

spring design
Unit 2 Chapel Barns | Merthyr Mawr | Bridgend | CF32 0LS
w spring-consultancy.co.uk
t: 01656 656267