

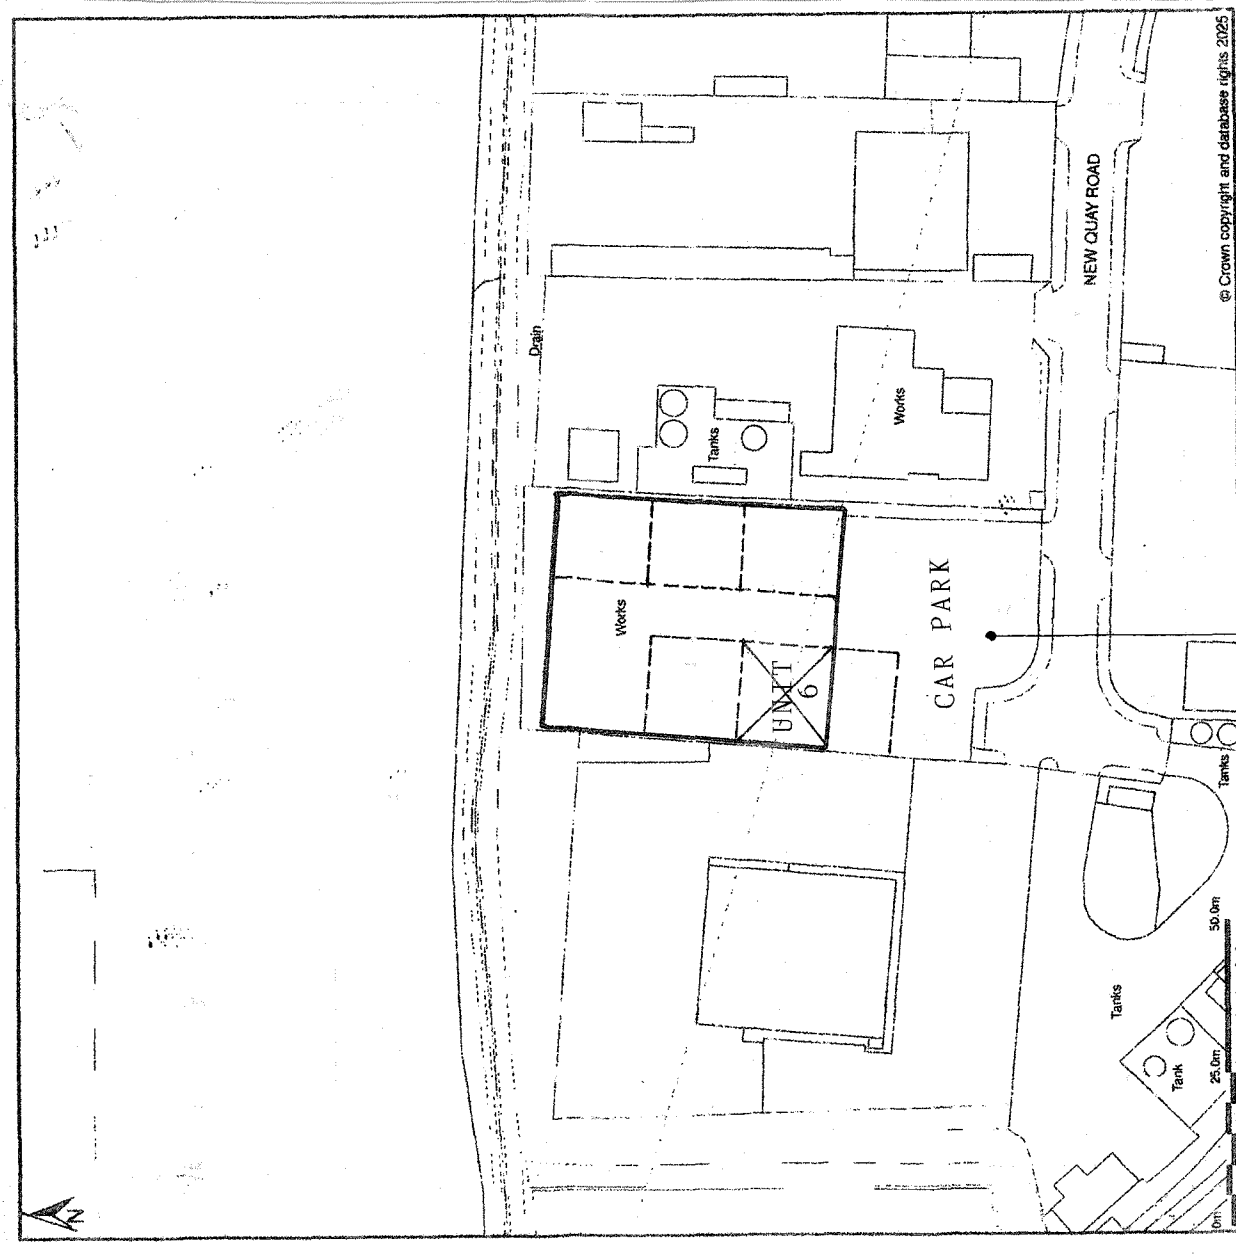


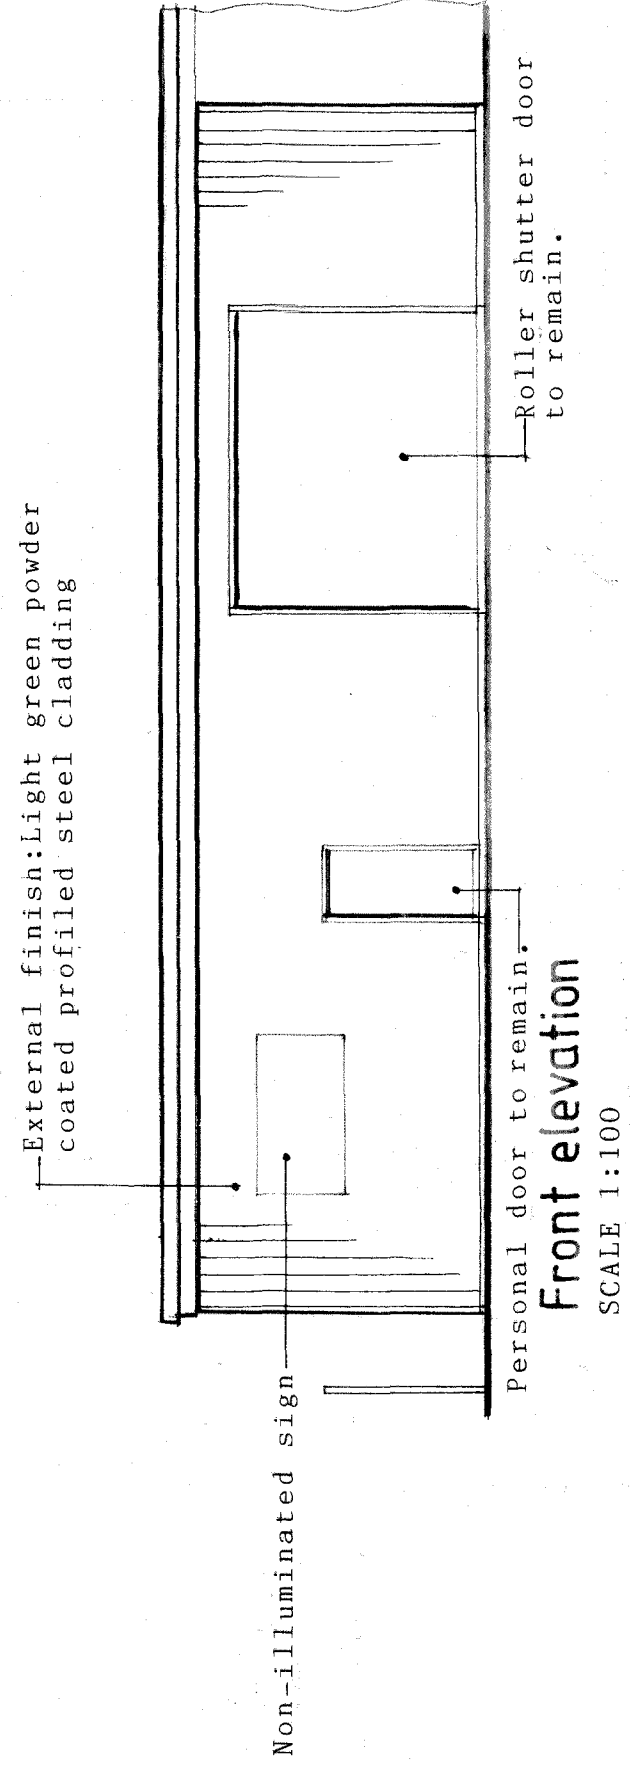

NOTE
The large car park is shared by the occupants of all six units. Customers using the MOT facility and repair workshop will be accommodated within this area.

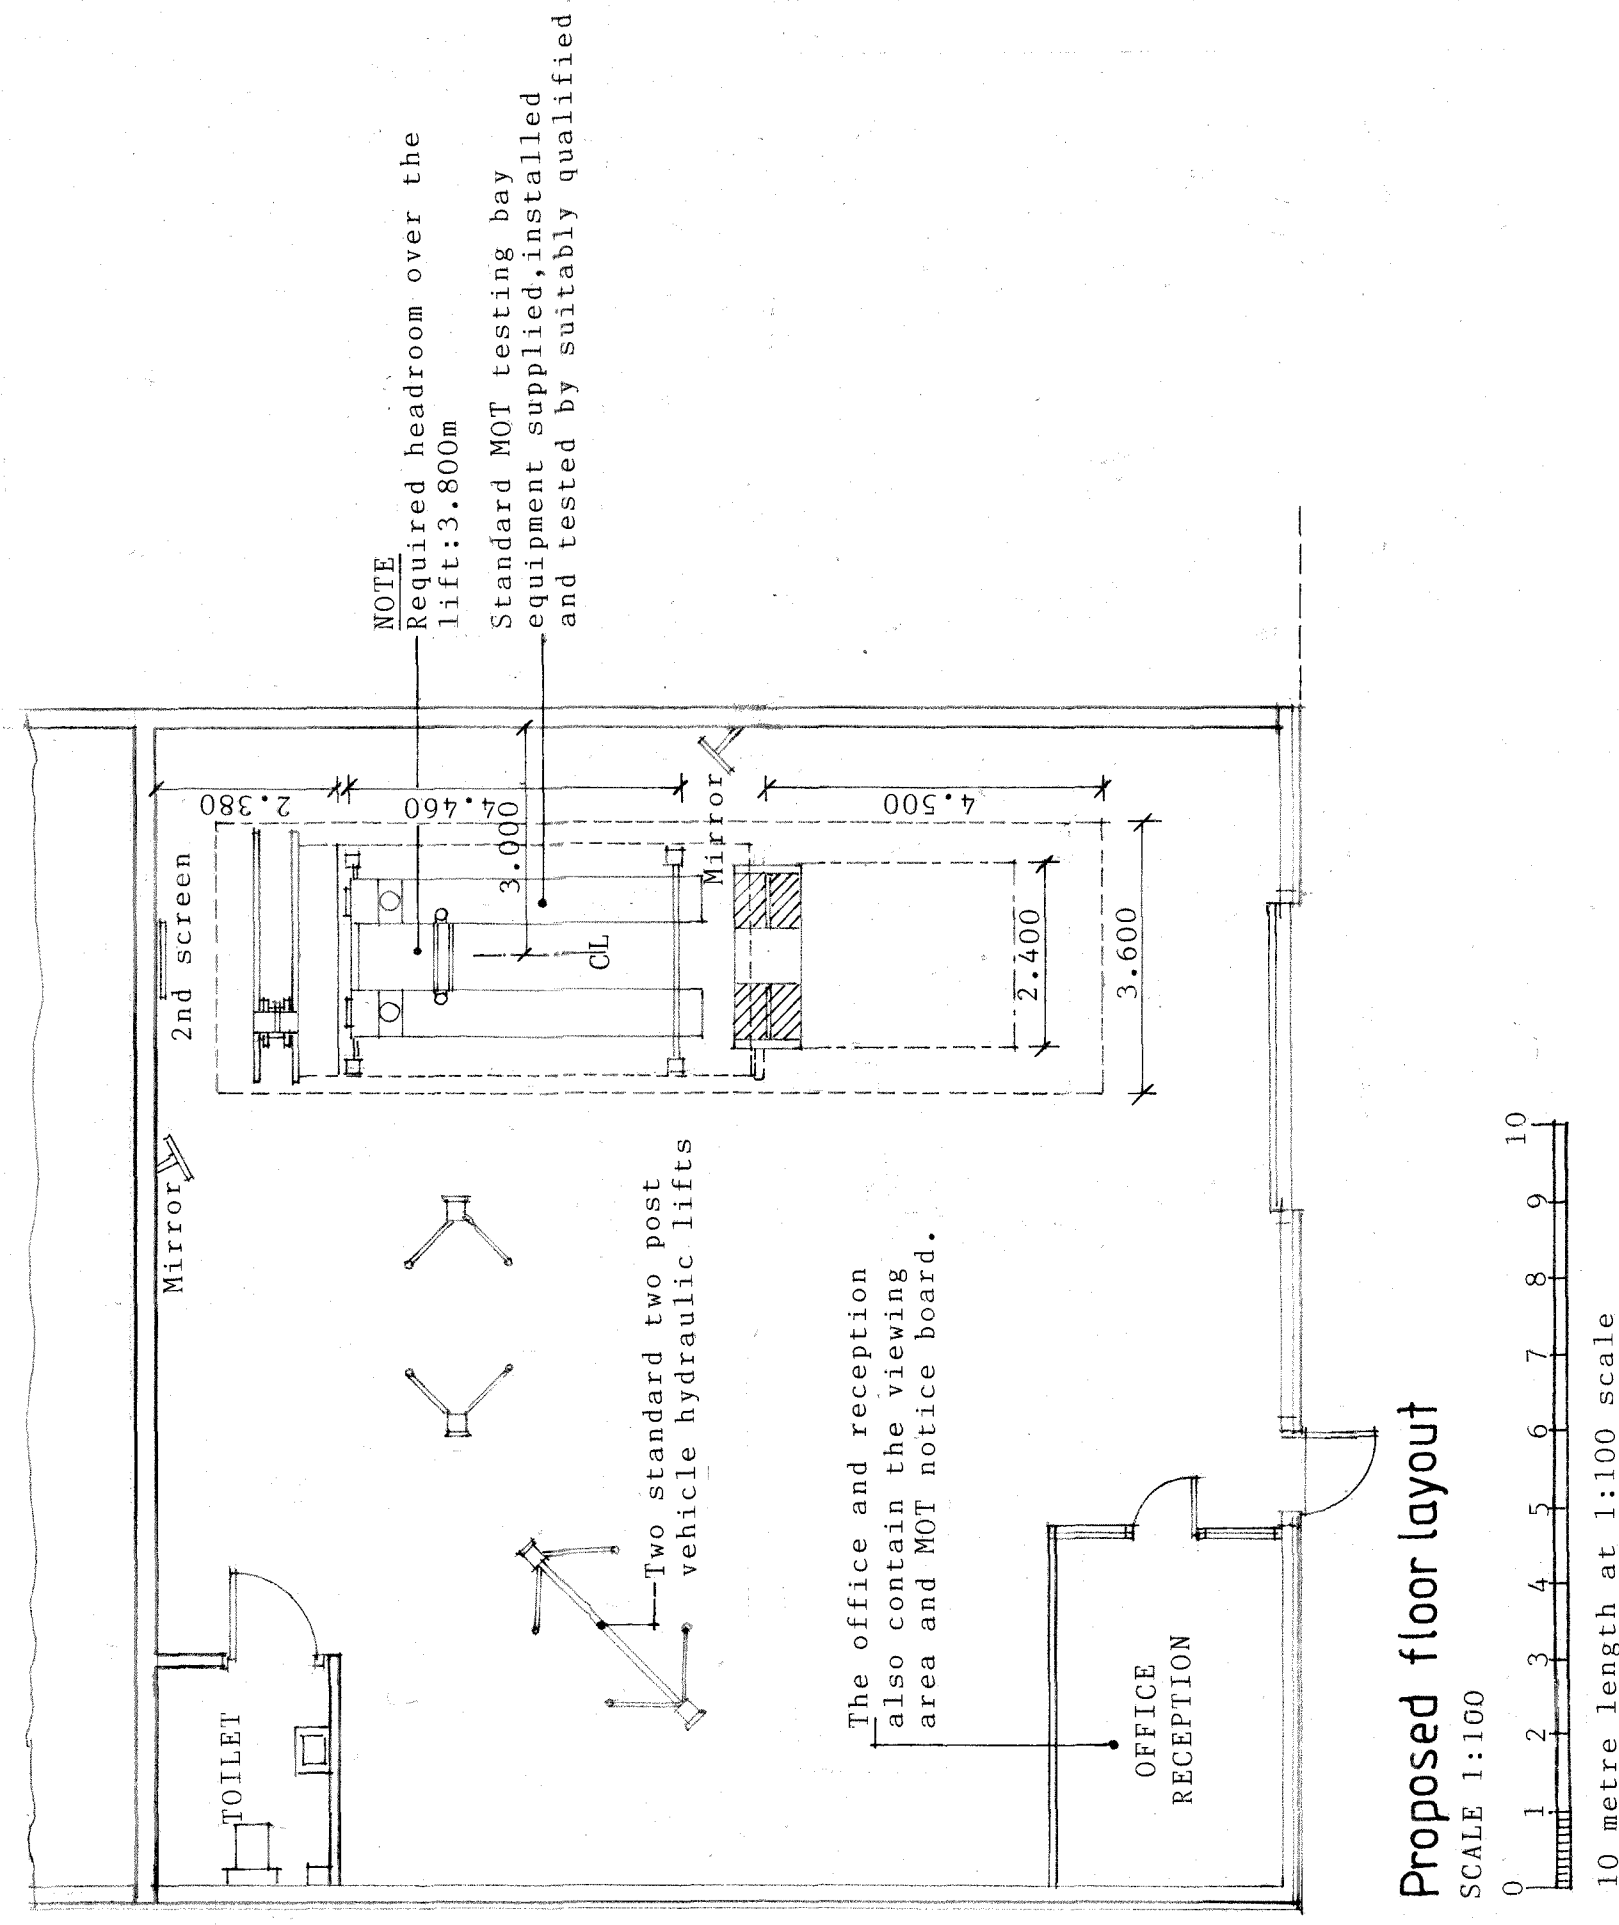

The office and reception also contain the viewing area and MOT notice board.

Revisions

Proposal
Change of use

Address
**Unit 6 New Quay Road
Felhex Industrial Estate
Stephenson Street
Newport**

Classification
**Floor layout, elevation and
site location plan**

Drawing number
1006(01)25