

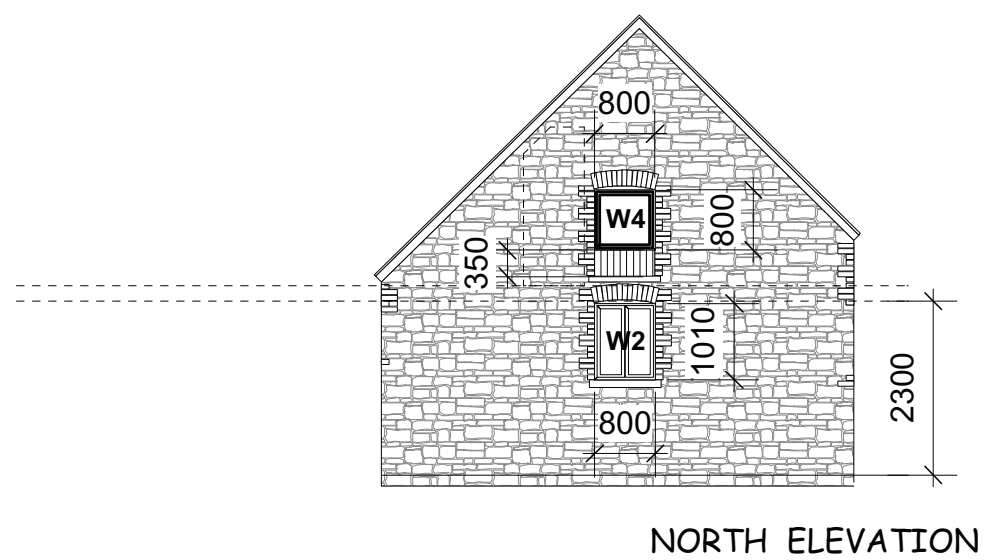
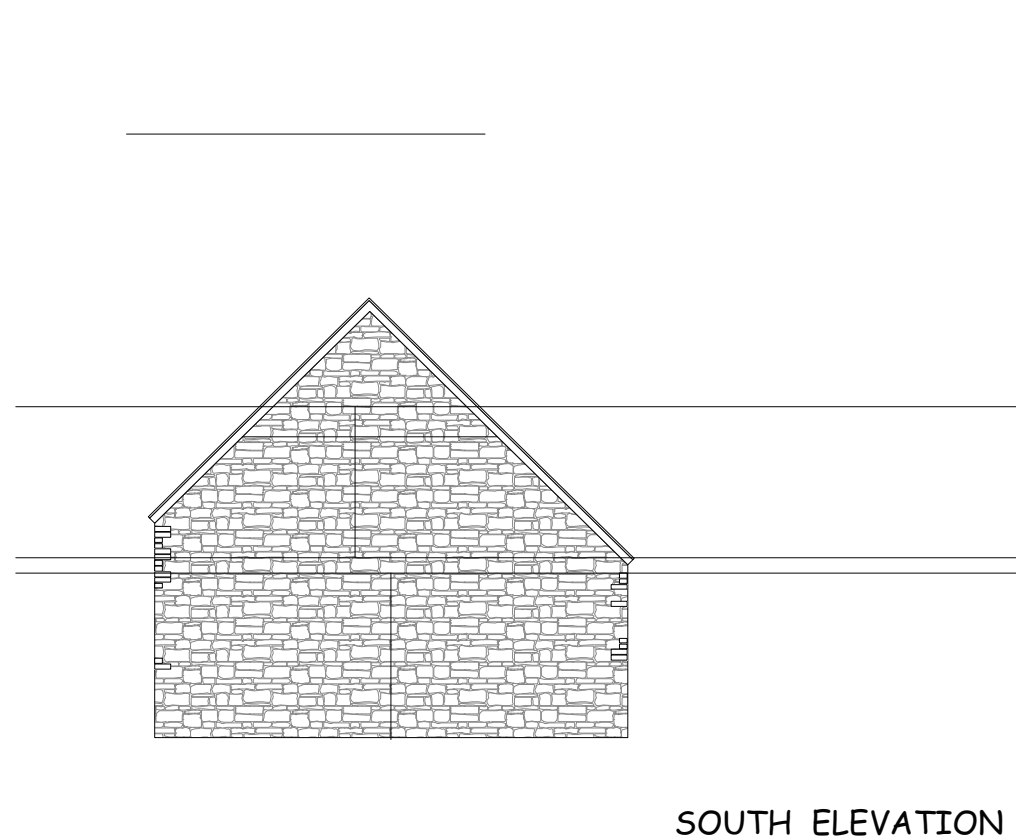


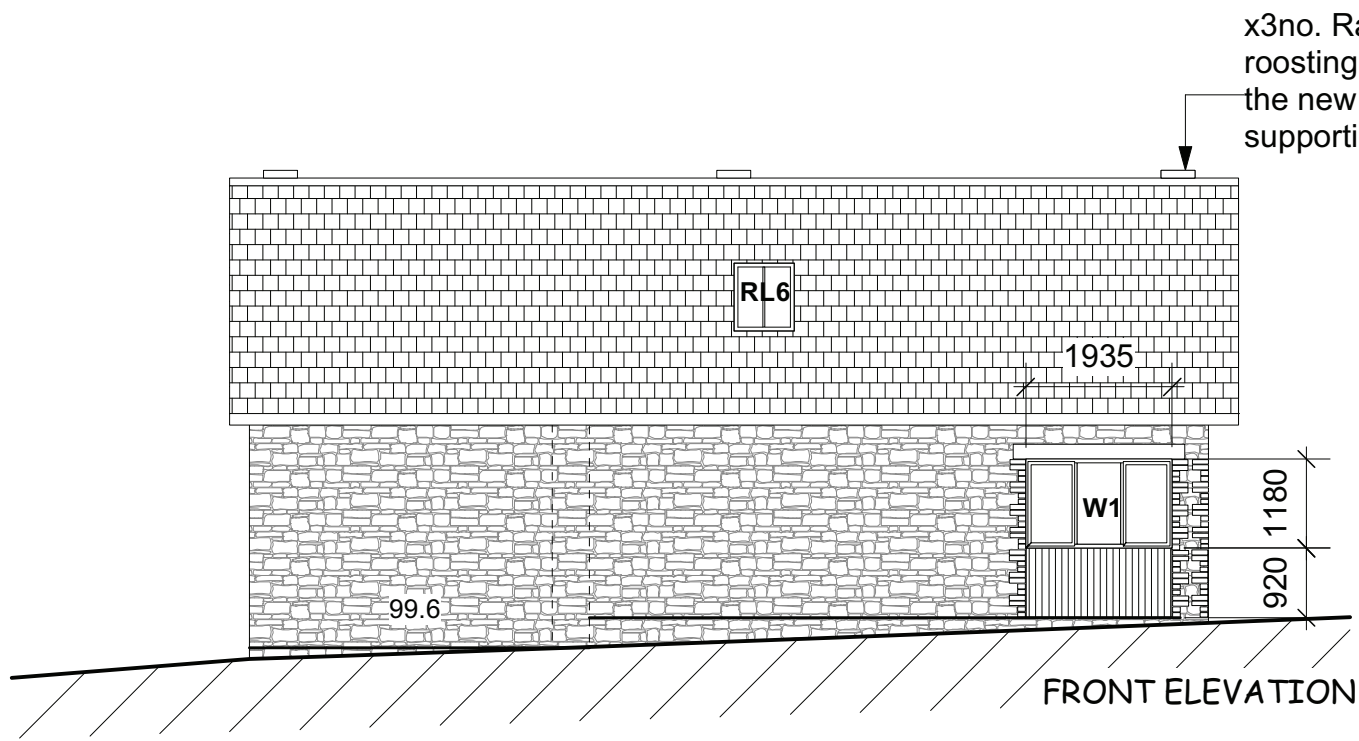

Materials

Roof - Natural slate tiles
 Fascia board - Black painted softwood
 Walls - Stone to match existing
 Guttering - Black Aluminium
 Windows - Naturally finished timber
 Doors - Black Powder coated aluminium
 Rooflights - Velux GCL MC06 heritage conservation roof windows
 Infill panelling - Uk grown Vertical T&G cedar naturally finished.

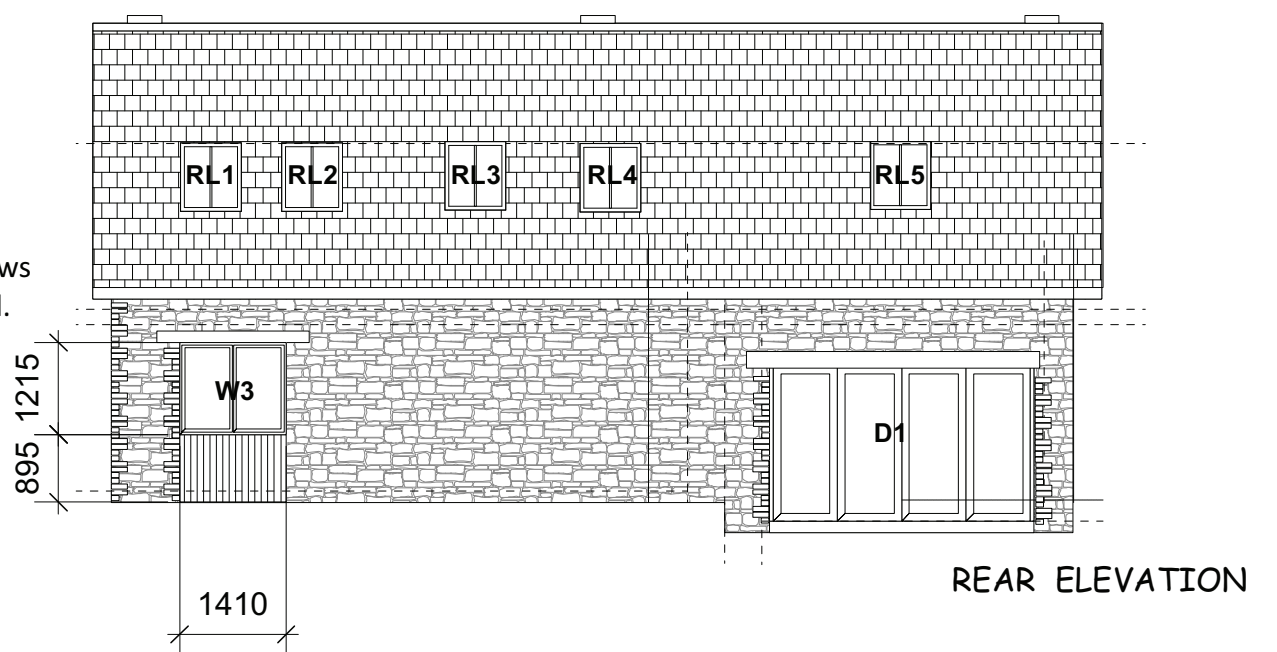

 Skerryvore Designs Ltd skerryvoredesigns.co.uk Phone 01633 897922 Mobile 07816 934352 contact@skerryvoredesigns.co.uk	JOB TITLE Barn at Coc Y North Lane Rhiwderin NP10 8RR	DRAWING TITLE Proposed Elevations	DRAWING No. SD120 02 05 E
			SCALE 1:100 @ A3
			DATE Nov 25