


VE_A3_v1.2 Plotted By: Felix Galan on 13.01.2025 at 12:11 PM

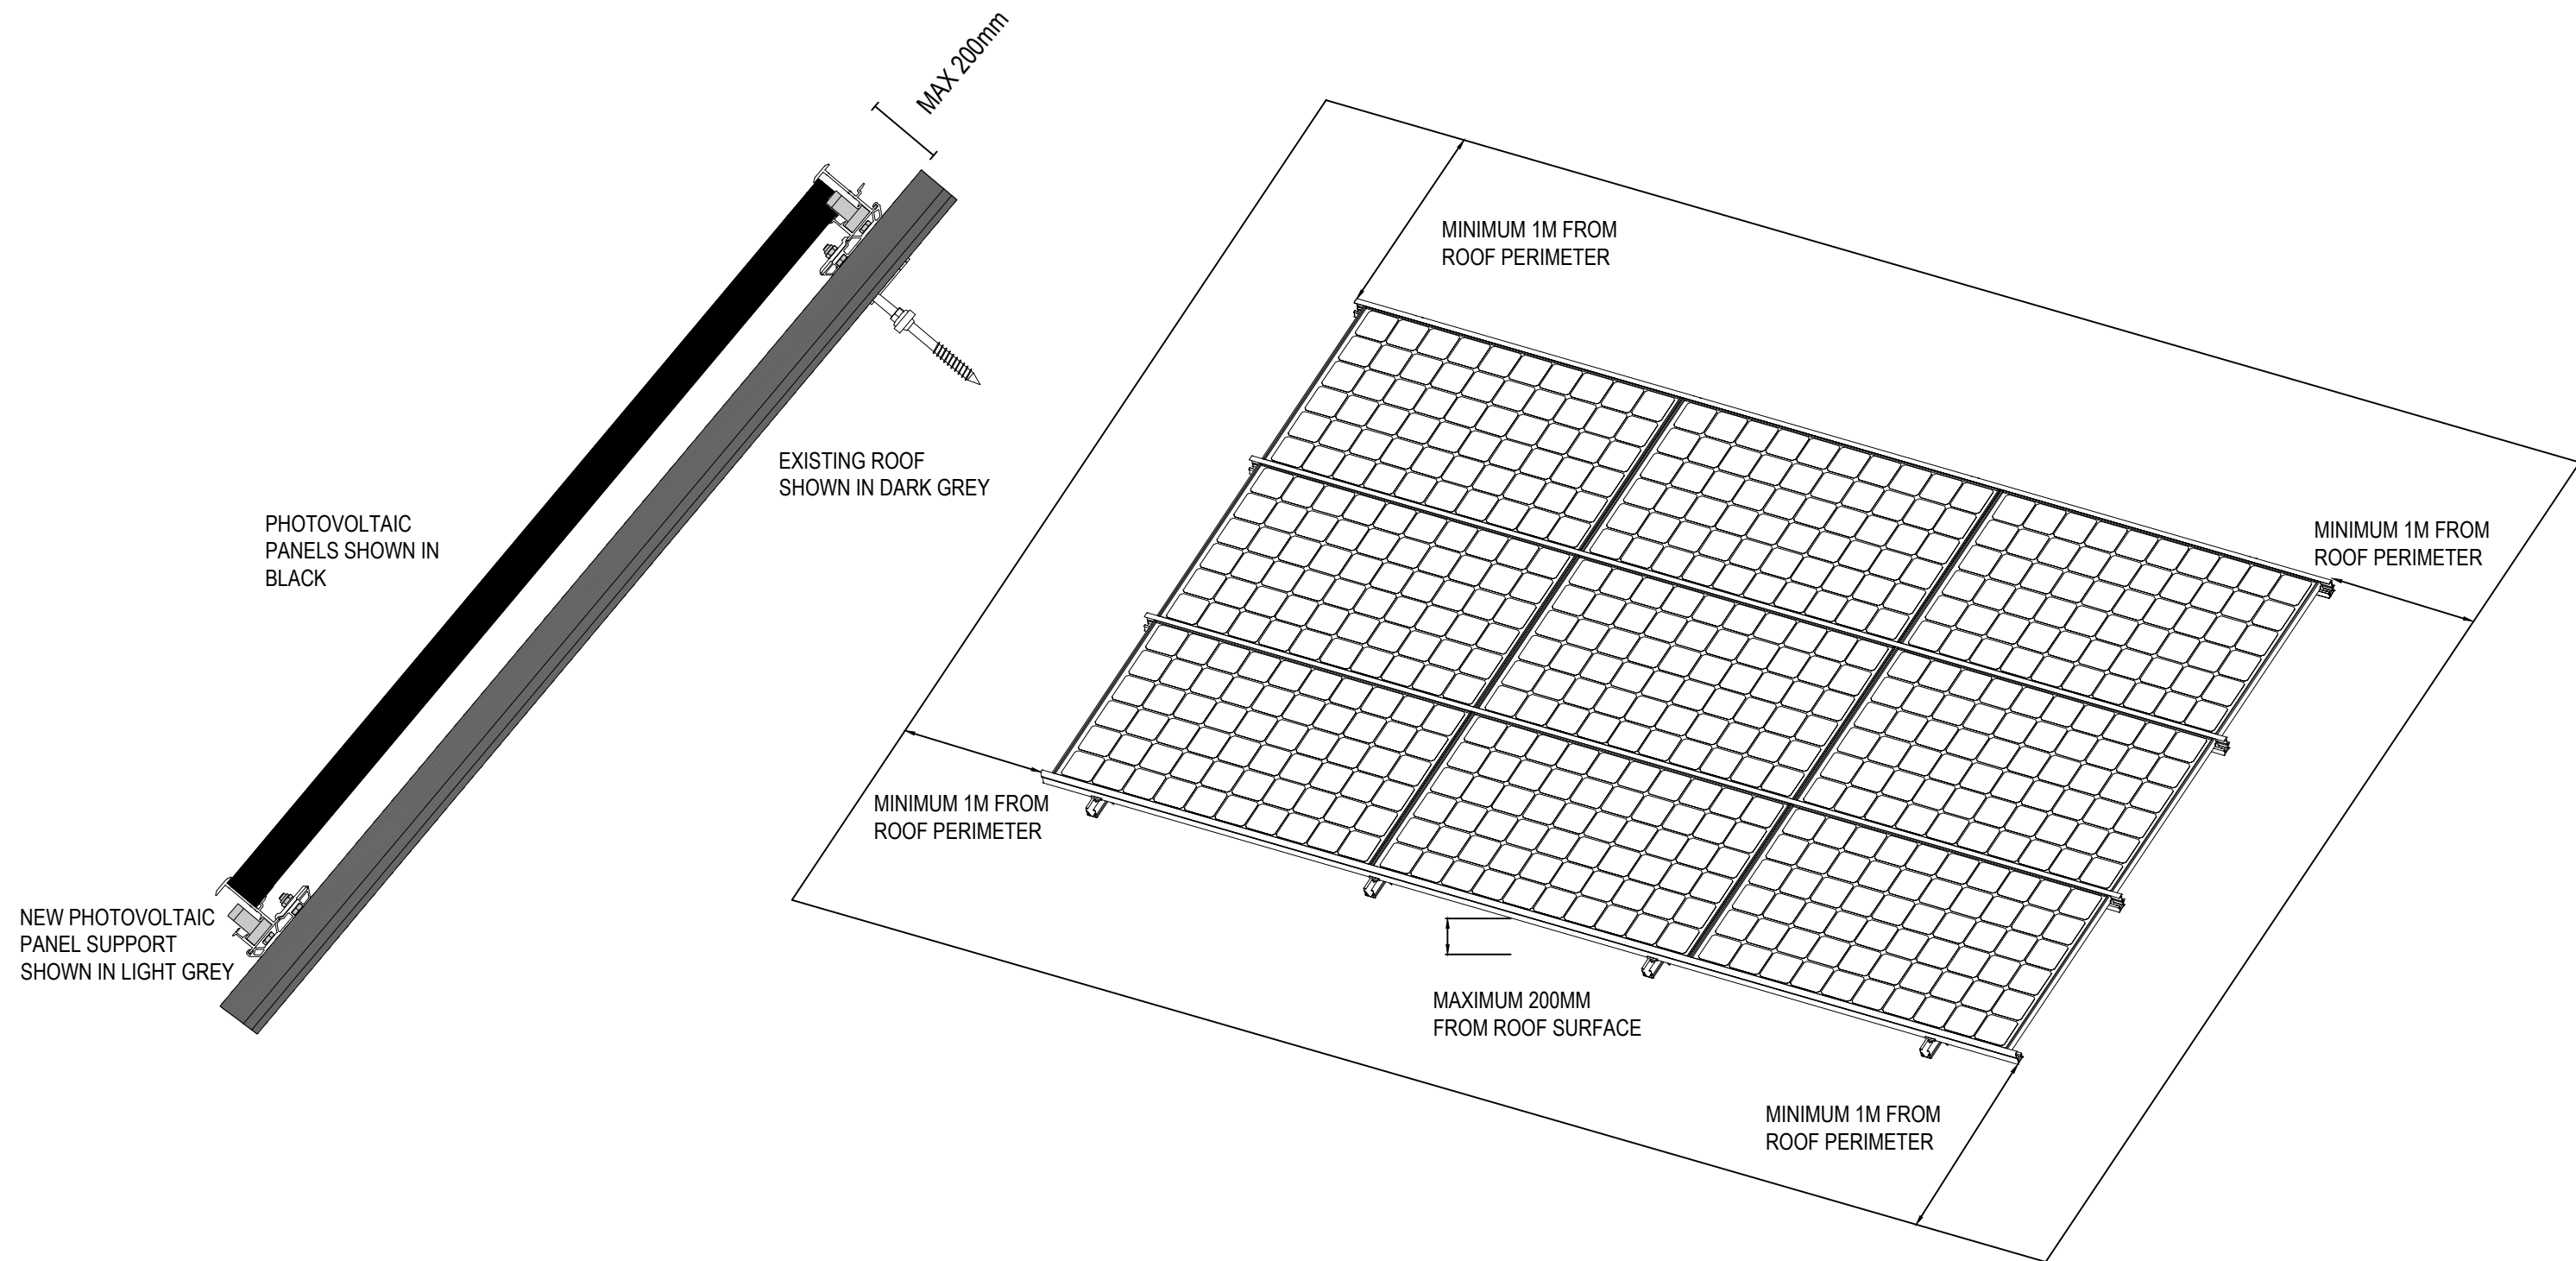

THIS DRAWING IS TO BE READ IN CONJUNCTION WITH THE FOLLOWING DRAWINGS:

- 50828-VE-SCC-XX-DR-PV-8201 - SITE LOCATION PLAN
- 50828-VE-SCC-RF-DR-PV-8201 - EXISTING BLOCK PLAN
- 50828-VE-SCC-RF-DR-PV-8202 - PROPOSED BLOCK PLAN

ISSUED FOR INFORMATION

REV	DATE	DESCRIPTION	DRN	CHK	APP
PA1	13.01.25	ISSUED FOR INFORMATION	FG	MA	JG

VITAL ENERGI.
Century House,
Roman Road, Blackburn
United Kingdom, BB1 2LD.
Tel: +44 (0)1254 296 000
Fax: +44 (0)1254 296 040



Project: ABUHB

Title: SERENNU CHILDREN'S CENTRE
TYPICAL PITCHED ROOF ELEVATION



DATE	13.01.2025	SCALE	N.T.S	SHEET	A3
------	------------	-------	-------	-------	----

INFORMATION

Status:
S2

Stage:
3

Drg-No:
50828-VE-SCC-RF-E-PV-8201

Rev:
PA1