



SITEPLAN

0 10 20 30 40 50
Scale 1:1250 @ A3
Measurements shown in m

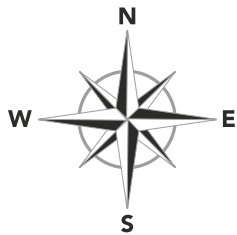

- A Communication Wall
- B Dealername Panel
- C Service Sign
- D 4.5m Double-side Pylon

PROPOSED ELEVATION

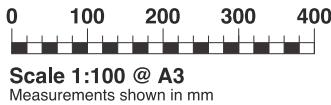


NORTH EAST
ELEVATION
(LOOKING SOUTH WEST)

NEW VW logo
Size 3

Dealername
panel **B**

LED green lighting strip to be
installed to underside of panels,
details to be confirmed by
signage supplier

A Skoda
Comms wall

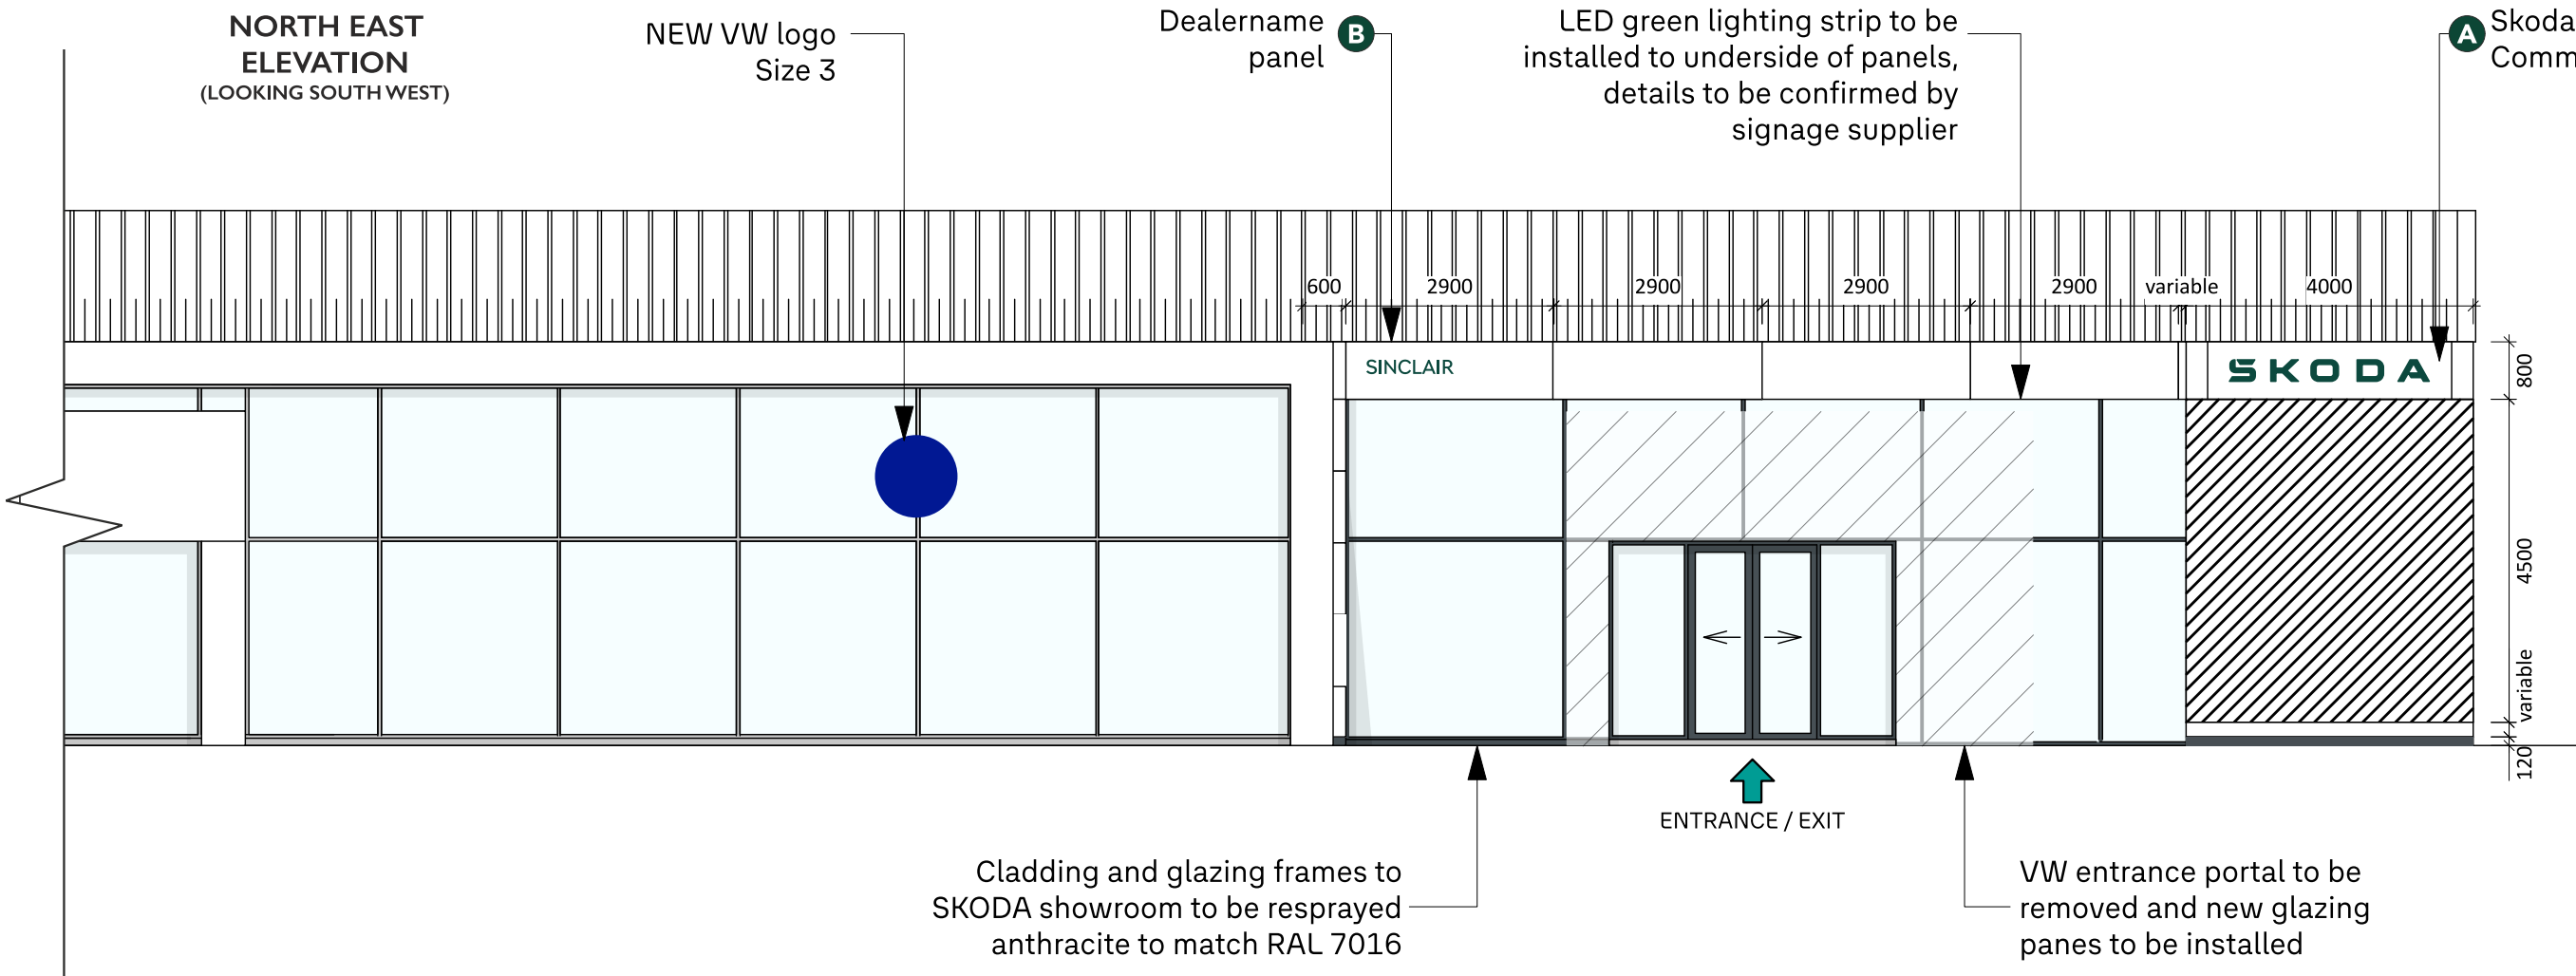

PROPOSED ELEVATION

0 100 200 300 400
Scale 1:100 @ A3
Measurements shown in mm




NORTH WEST
ELEVATION
(LOOKING SOUTH EAST)

Neutral customer entrance
sign to be installed

Cladding and glazing frames to
SKODA showroom to be resprayed
anthracite to match RAL 7016


SKODA service
sign 1160mm(W) x
1190mm (H)

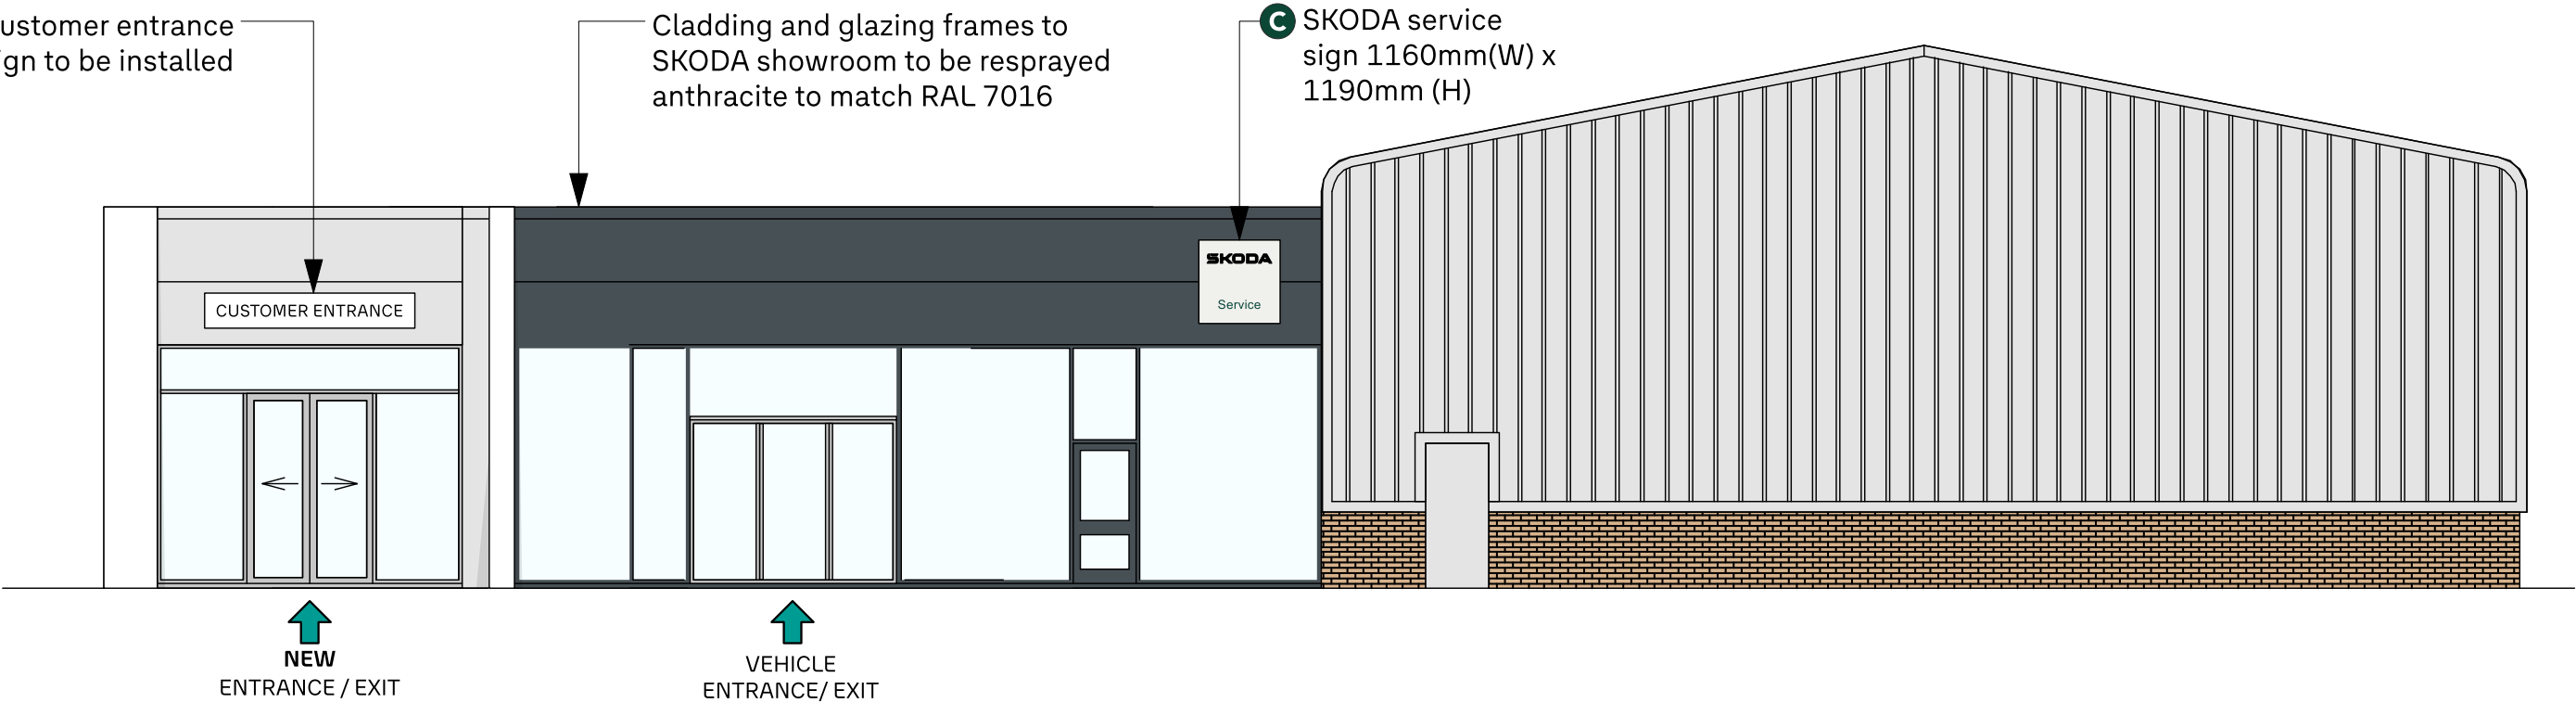

D 4.5M DOUBLE-SIDED PYLON

Self-Coloured Green ACM face panels and returns

Green self-colour acrylic Skoda text to be internally illuminated

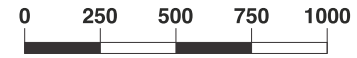

Scale 1:25 @ A3
Measurements shown in mm

