


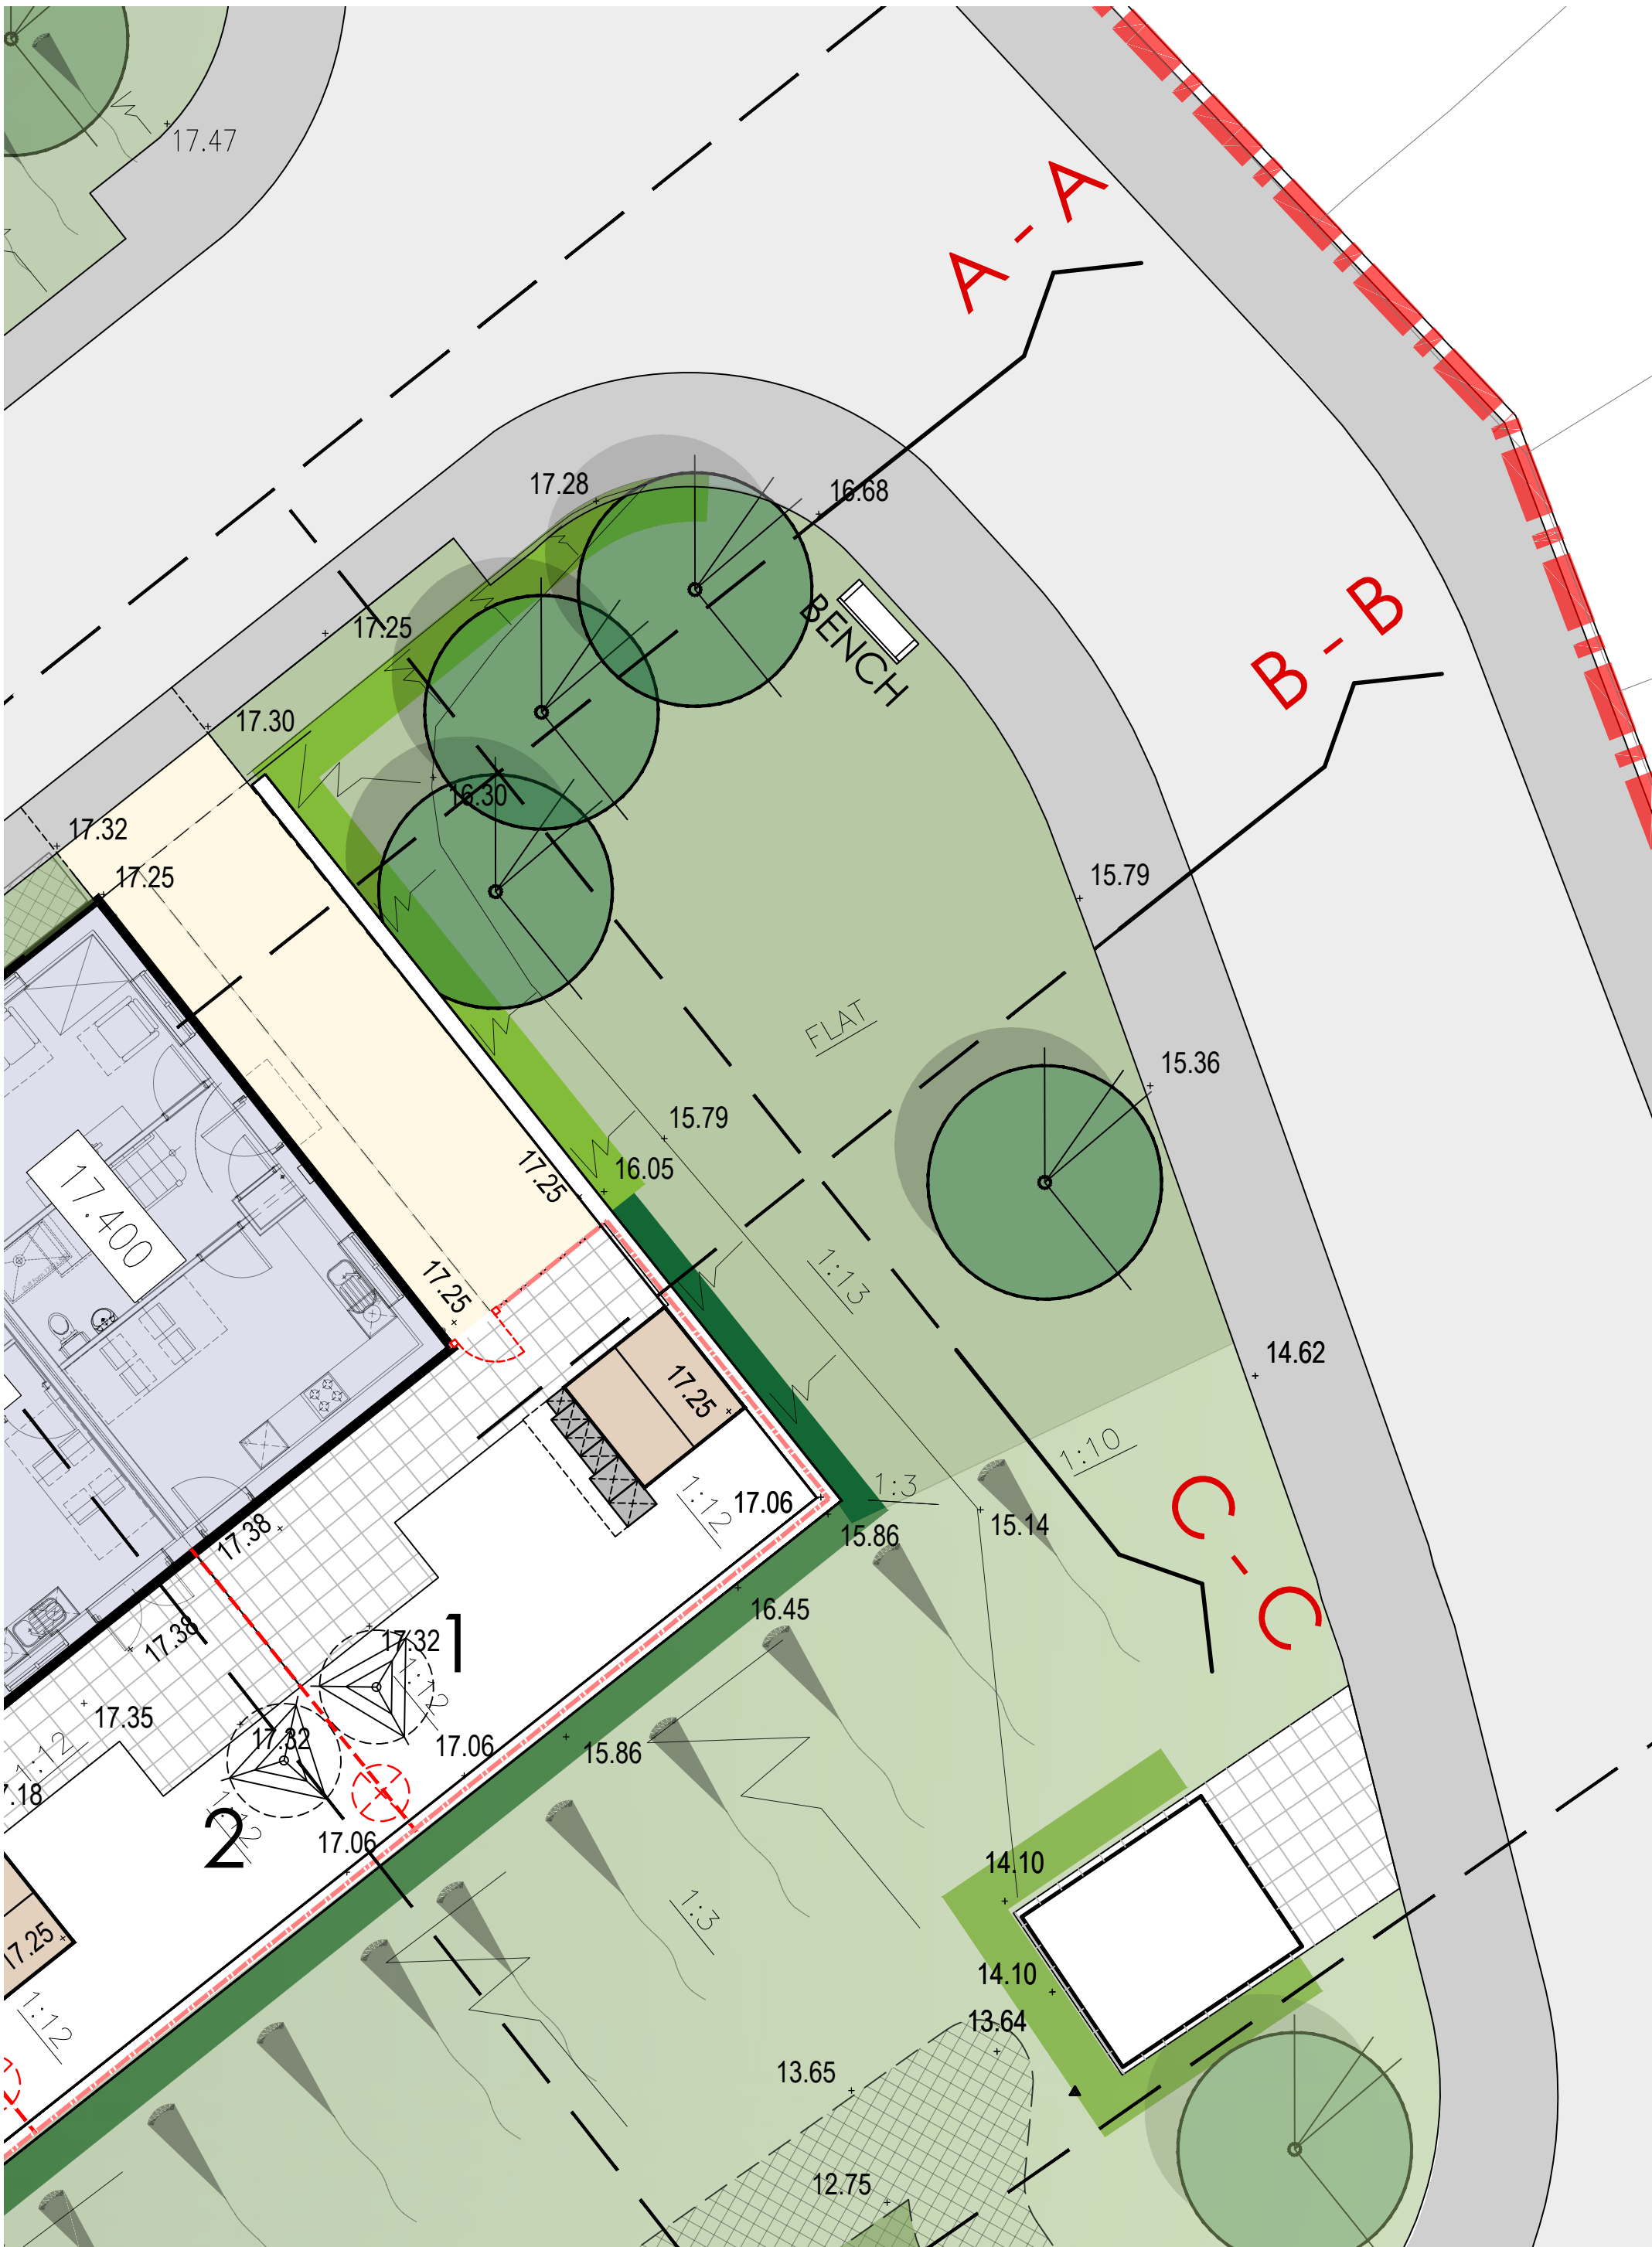
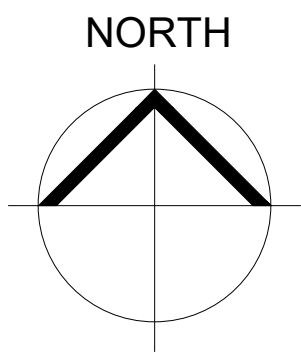


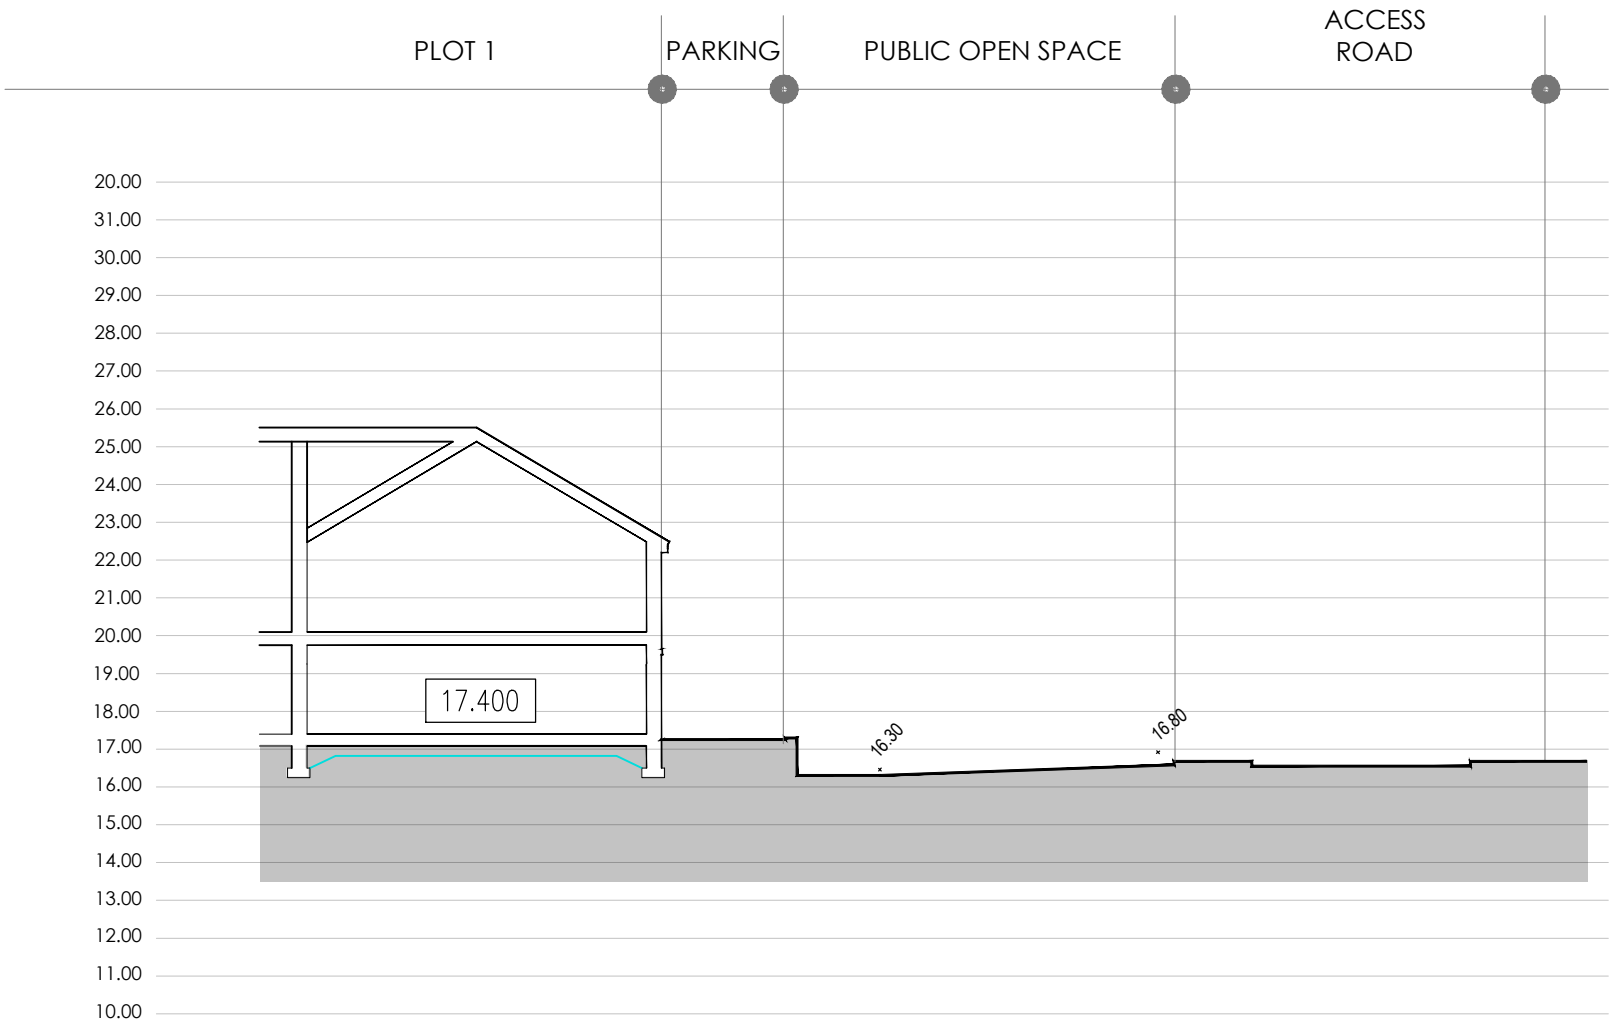


PART SITE LAYOUT
Scale 1:100

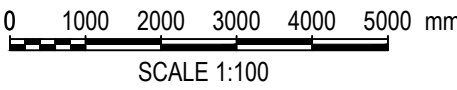


SECTION A-A

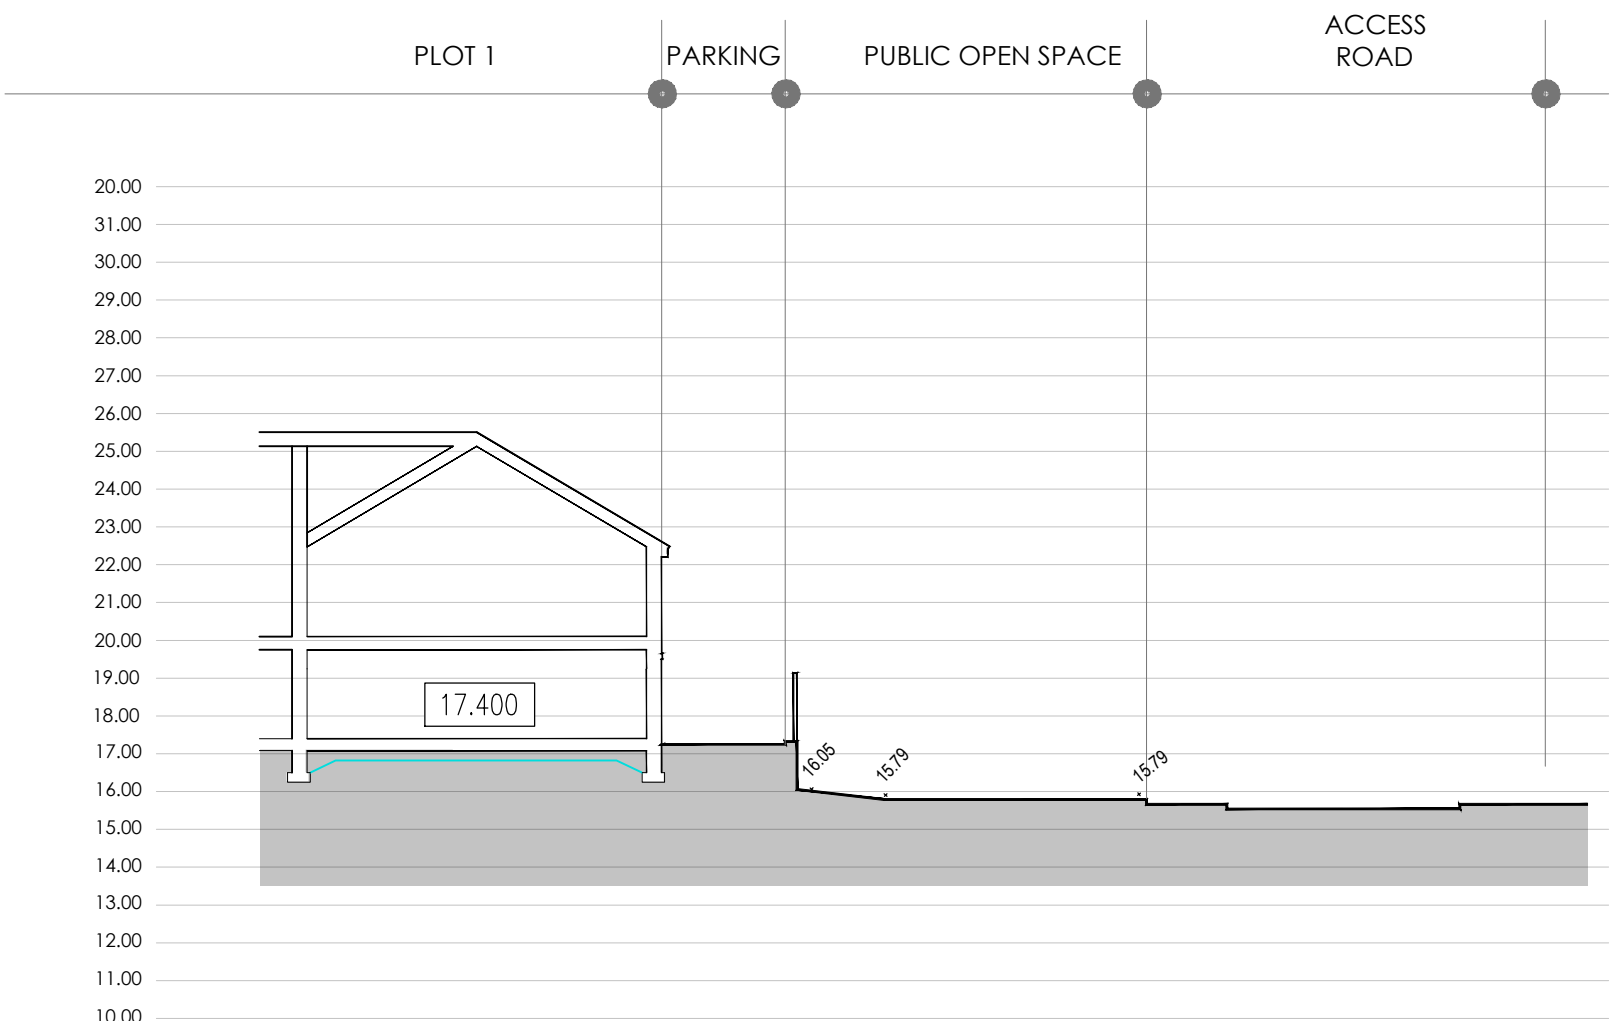

SECTION B-B

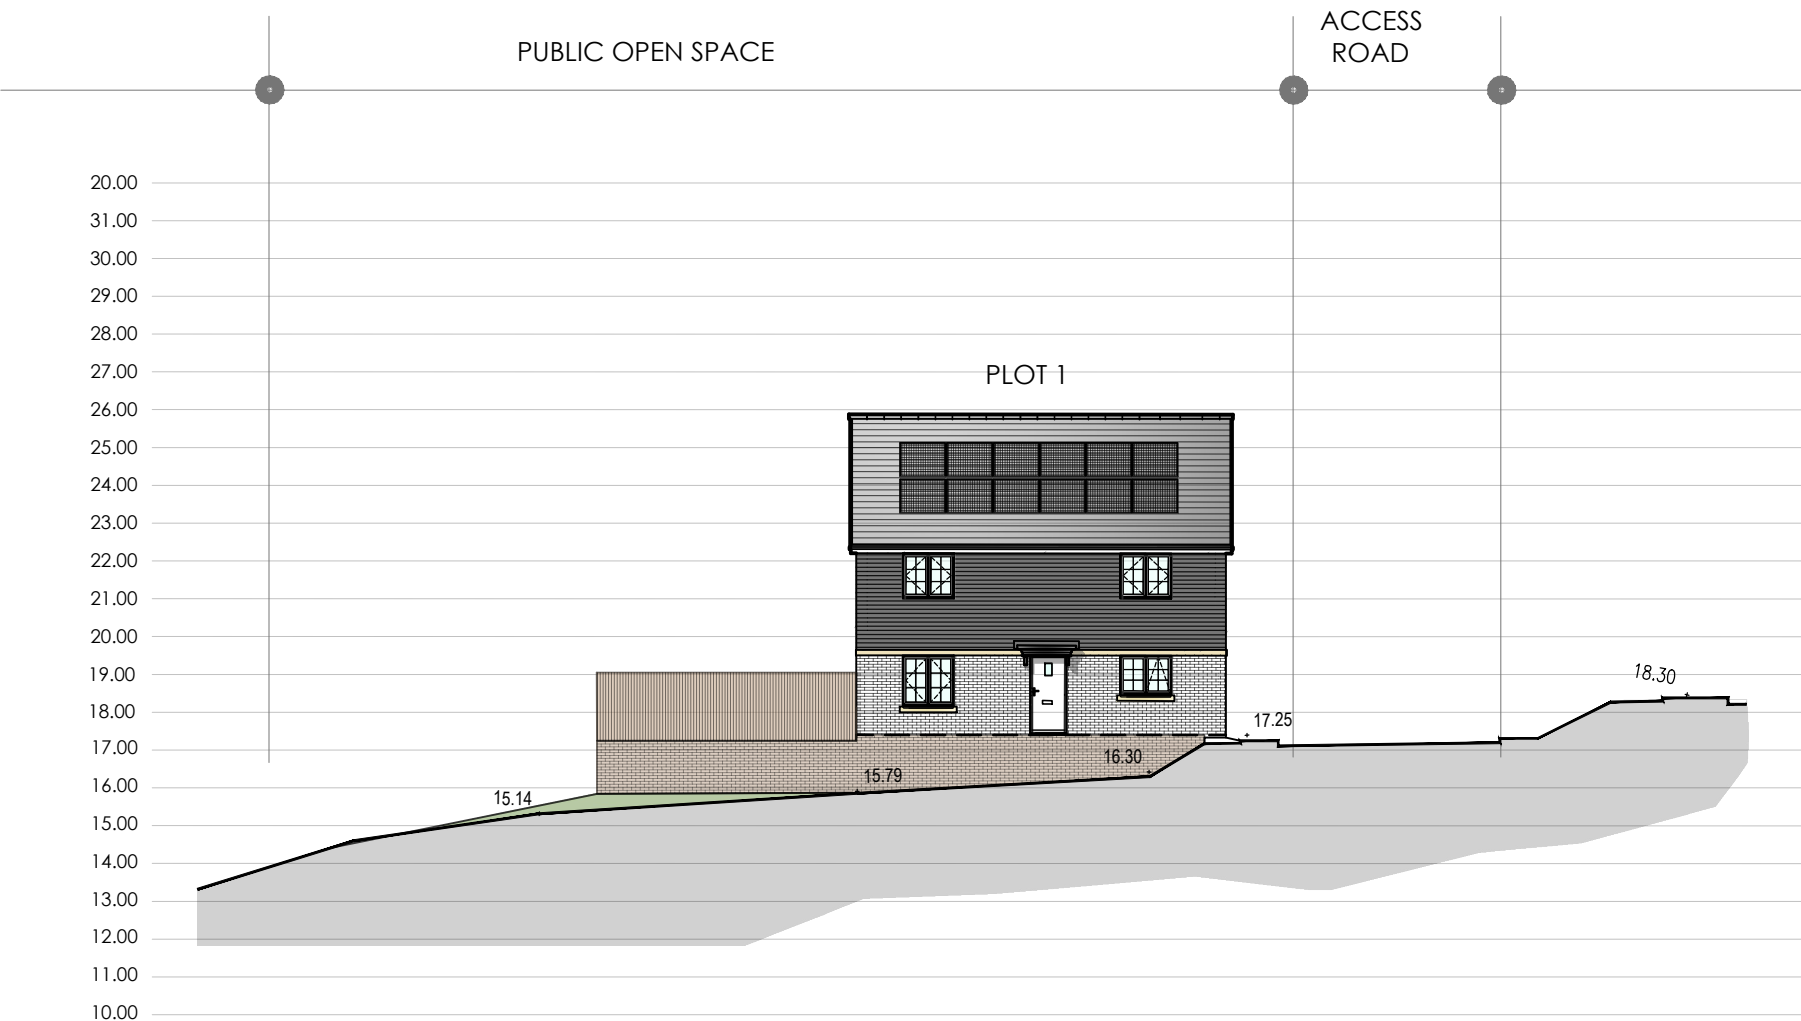

SECTION C-C

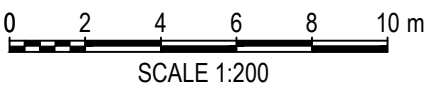

Do not scale from this drawing.
The user of this drawing shall check all
dimensions & report all errors and
omissions to LeTrucco Design.
This drawing is copyright. It must not be
copied, used or disclosed to third parties
without prior permission of LeTrucco
Design.

Revisions
REV A NOV 25
SECTIONS AND PLANS UPDATED TO
LATEST ENGINEERING
DRAWINGS.
REV B MARCH 26
BENCH ADDED TO POS ADJACENT
PLOT 1.

Client	Drawing No	Scale	Revision
Willis Construction / Hedyn	LT2401.04.11	1:100/200	B
Job Title	Drawing Title	Date	Checked
Former Open Hearth Newport	POS Site Sections	Nov 25	KWL

Drawing Purpose
PLANNING