
A0 DRAWING SHEET


Do not scale from this drawing.
The users of this drawing shall check all dimensions and report any errors or omissions to LeTruccio Design.

This drawing is copyright. It must not be reproduced or used in any way whatsoever without prior permission of LeTruccio Design.

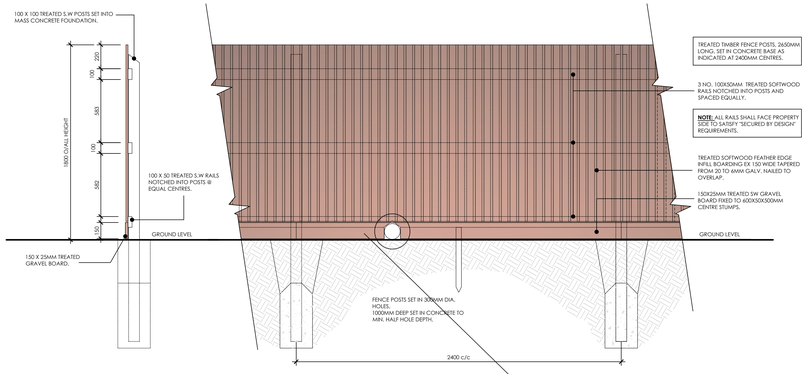

TYPE A: CLOSE BOARDED TIMBER FENCE _ 1800MM HIGH

PLAN KEY REFERENCE

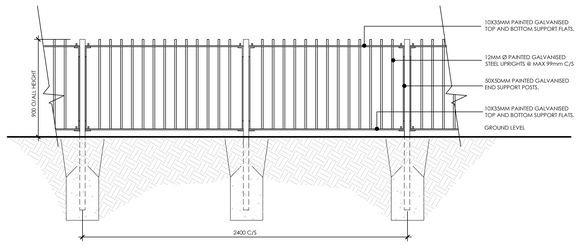


TYPE B: 900mm HIGH RAILINGS [Colour Black]


PLAN KEY REFERENCE

TYPE D: FACING BRICKWORK RETAINING WALL

PLAN KEY REFERENCE

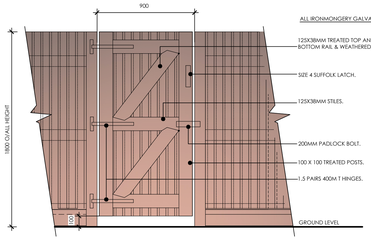


INSIDE ELEVATION

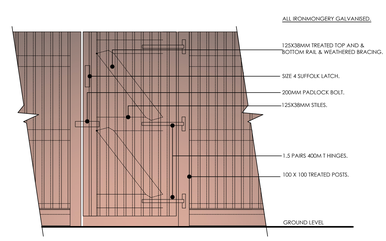


OUTSIDE ELEVATION

SINGLE GATE IN CLOSE BOARDED TIMBER FENCE

PLAN KEY REFERENCE

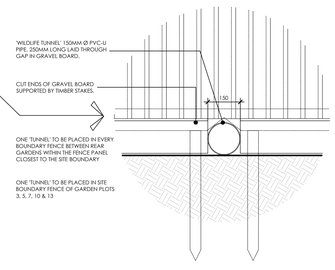


'WILDLIFE TUNNEL' 1:10

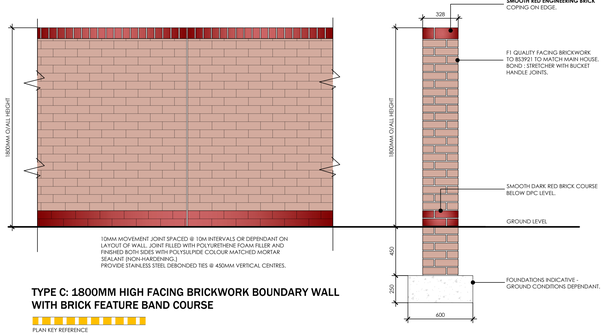


TYPE C: 1800MM HIGH FACING BRICKWORK BOUNDARY WALL WITH BRICK FEATURE BAND COURSE


PLAN KEY REFERENCE

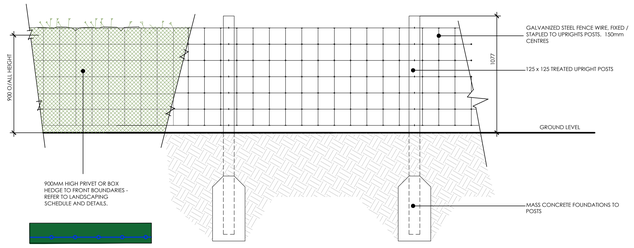

TYPE F: WIRE REINFORCED PRIVET HEDGE

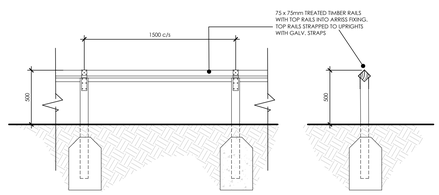



TYPE E: 500mm TREATED TIMBER KNEE RAIL

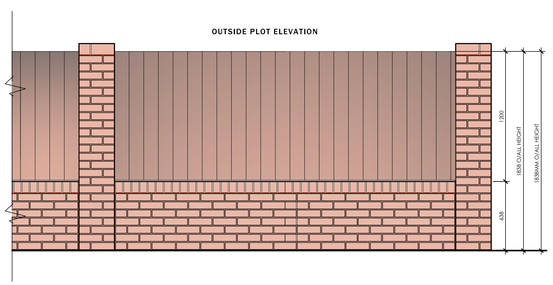

TYPE F: 1800MM O/ALL HIGH FACING BRICKWORK BOUNDARY WALL WITH TIMBER CB FENCE PANELS BETWEEN BRICK PIERS

PLAN KEY REFERENCE

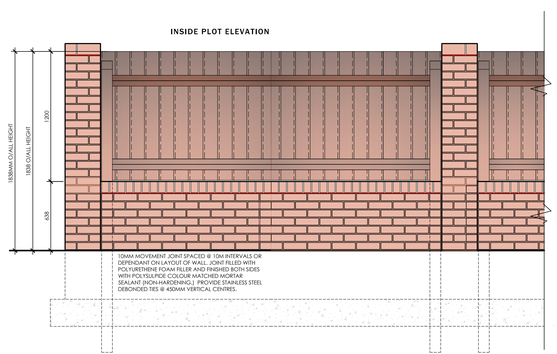

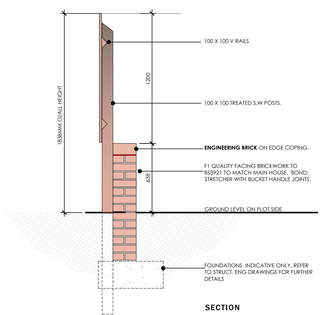

SECTION

BOUNDARY TREATMENTS

Scale: 1:20

0 200 400 600 800 1000 mm

SCALE 1:20

Revisions.
REV A ISSUED
BOUNDARY WALL / FENCE TYPES F ADDED.

FORMER OPEN HEARTH PUB, NEWPORT
BOUNDARY DETAILS

Drawing Purpose: PLANNING	Scale: 1:20@A0	Revision: A	
Client: Wills + Hedyn	Drawing No: LT2401.04.07	Date: Sept 24	Checked: KML
Job Title: Open Hearth, Newport	Drawing Title:		

LeTruccodesign
ARCHITECTURE
Suite 7, 35 Stow Park Circle
Newport, NP20 4HF
Tel: 07710390800 / 07710390801
info@letruccodesign.co.uk
www.letruccodesign.co.uk