



North

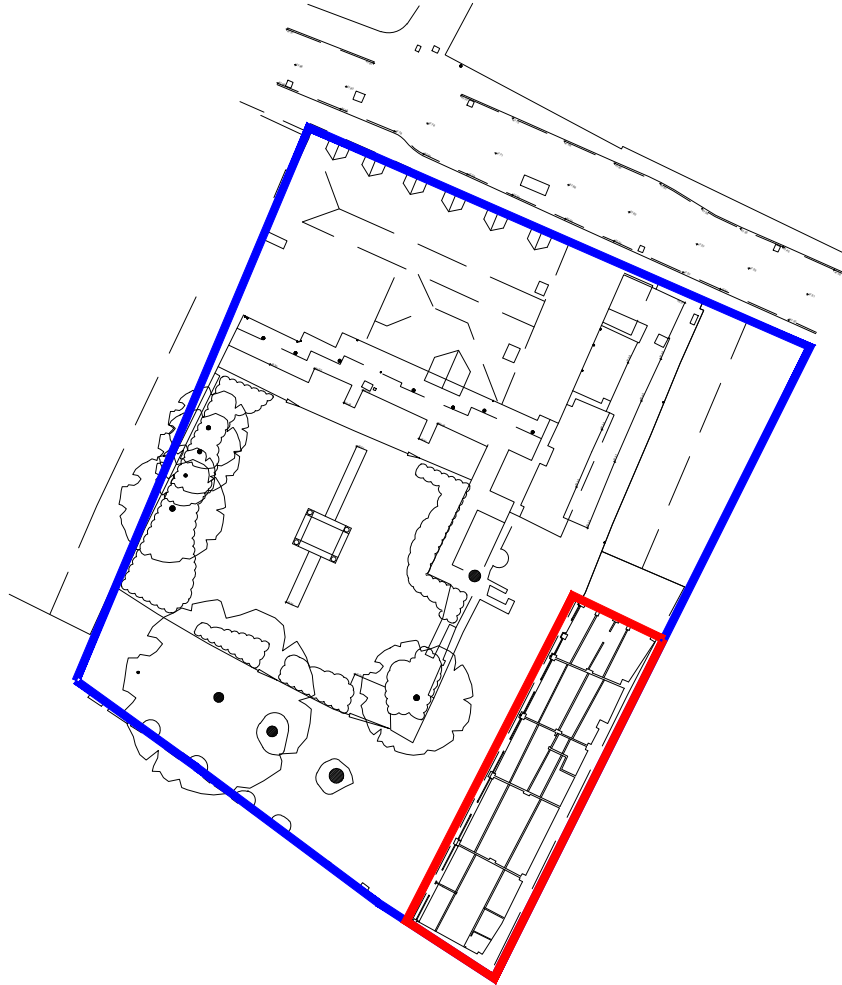

Site location plan

1:500 Scale

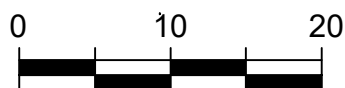

Meters

GriffithsDesign

Architectural Technologists.

Tel: 07969446621

Email: info@Griffiths-Design.com

Client Highmore Group

Project Proposed Change Of Use;
The Ffwrwm,
High Street, Caerleon,
Newport NP18 1AG

Drawing Site location plan

Date June 2026

Scale As Shown @ A4

Drawn by JG

Checked by ***

Revision

Drawing No

[PP] 03