


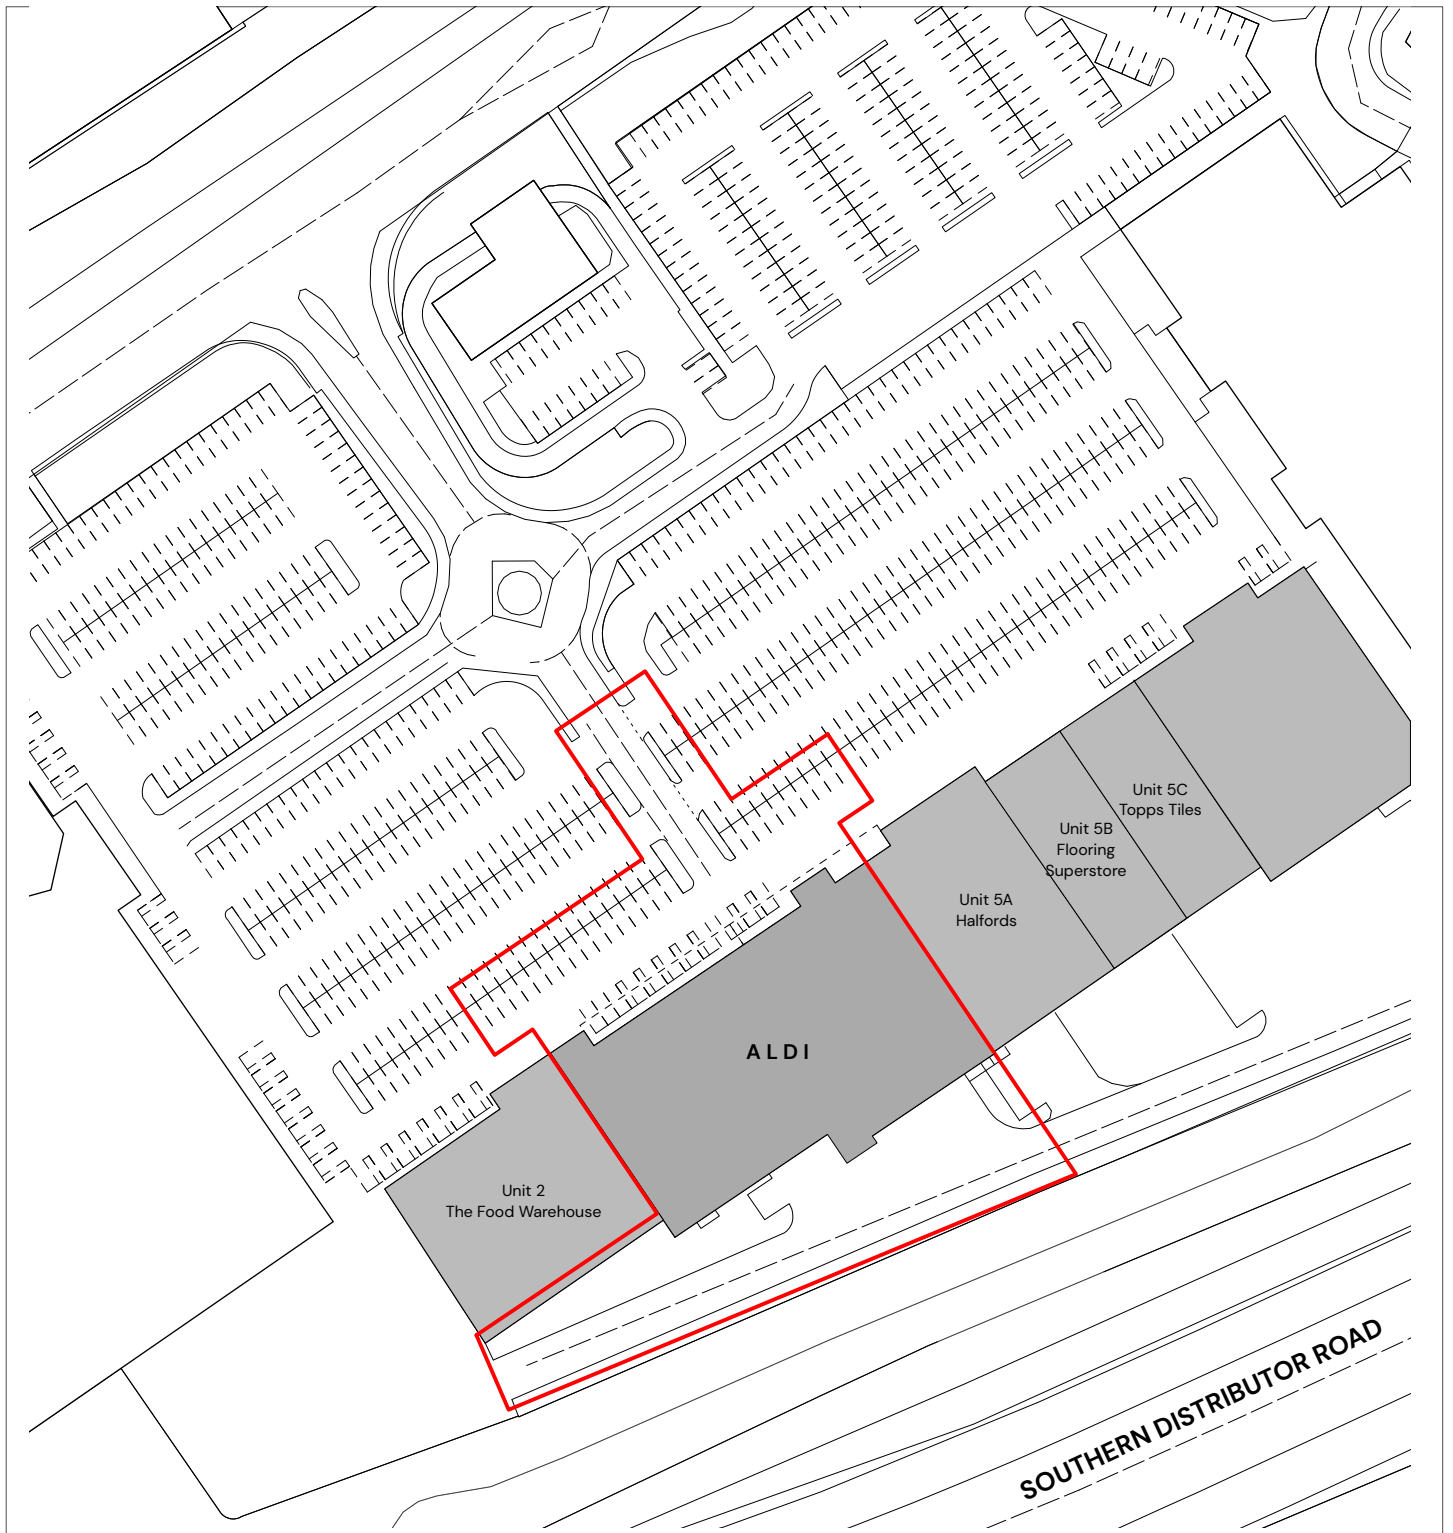


Site Address

Unit 3 & 4,
28 East Retail Park,
Newport
NP20 2NW

Key

Application Boundary
1.48 Acres (0.60 HA)

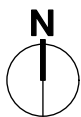

0 20 30 40 50 M

Scale 1:1250 @A4

Do not scale this drawing



Kendall Kingscott

Glentworth Court, Lime Kiln Close
Stoke Gifford, Bristol BS34 8SR
+44 (0)117 931 2062
www.kendallkingscott.co.uk

Project
**Newport, 28 East Retail Park
Store Fit Out**
Client
Aldi Stores Ltd

Date
06/08/2025
Scale
1:1250
Filename

Drawn
FR
Checked
AH
Purpose/Status
PLANNING
Paper Size
ISO A4

P01 06/08/2025 FR AH Drawing Issue.

Rev Date By Ap Note

Drawing Title
Site Location Plan - Advert Consent

Project Number/Drawing Number

190394-1700

Check all dimensions and levels on site

Revision

P01

© Copyright

Only to be used on the site for which designed. The electronic transmission of designs/information contained in this drawing is carried out entirely at the User's risk and Kendall Kingscott Ltd. will have no liability for any errors or inaccuracies arising therefrom. The production of amended or updated information from the said designs/information by the User is entirely the responsibility of the User and Kendall Kingscott Ltd. shall have no responsibility in respect thereof whatsoever.