
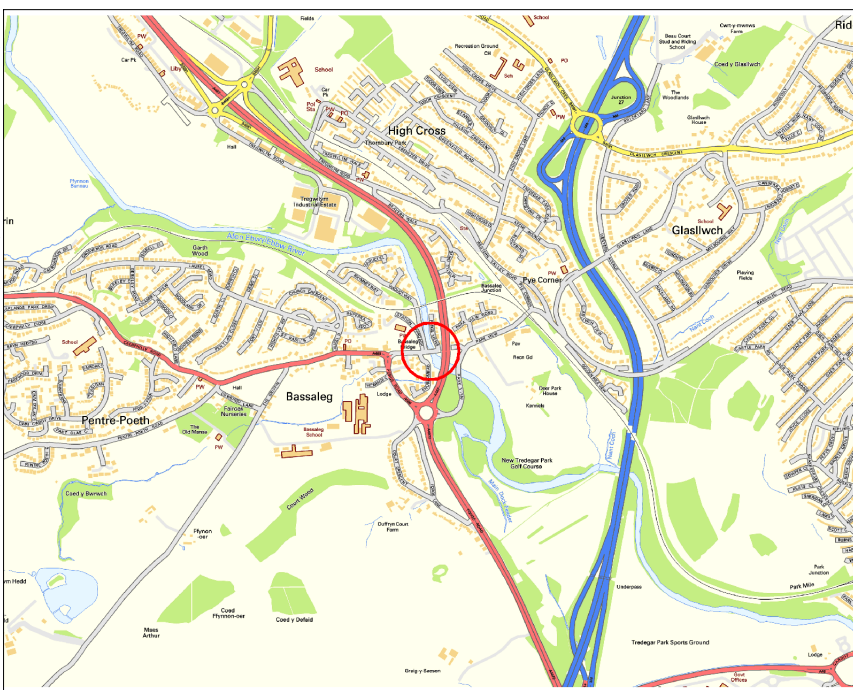


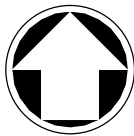

Key Plan

SCALE 1 : 20000

- Notes
1. Do not scale from this drawing.
 2. Drawing is to be read in colour.
 3. This drawing is to be read in conjunction with all relevant project drawings.

Key to symbols

Site extents boundary

Reference drawings

100119581-MMD-XX-XX-DR-CE-0001 - Location Plan
100119581-MMD-XX-XX-DR-PL-1001 - Existing Plan & Elevation
100119581-MMD-XX-XX-DR-PL-1002 - Demolition Plan & Elevation
100119581-MMD-XX-XX-DR-PL-1201 - Site Layout Plan
100119581-MMD-XX-XX-DR-PL-1301 - Proposed Elevations
100119581-MMD-XX-XX-DR-PL-1302 - Proposed Sections
100119581-MMD-XX-XX-DR-HW-0101 - Highways GA
100119581-MMD-XX-XX-DR-UT-5001 - Existing Utilities

P01	06/10/2025	SS	For Approval	OJ	KL
Rev	Date	Drawn	Description	Ch'k'd	App'd

Status Stamp

Preliminary Issue

M
MOTT
MACDONALD

2 Callaghan Square
Cardiff
CF10 5BT
United Kingdom
T +44 (0)29 2046 7800
F +44 (0)29 2046 7801
W www.mottmac.com

Client

Newport City Council
Civic Centre
Newport
South Wales
NP20 4UR



Title

Bassaleg Bridge Detailed Design
Planning Drawing
Site Location Plan
Red Line Boundary Plan

Designed	S Sahoo	SS	Eng. Check	O Jefferies	OJ
Drawn	S Sahoo	SS	Coordination	V Hughes	VH
Dwg. Check	A Rawat	AR	Approved	K Lee	KL
MMD Project Number	100119581	Scale at A1	As indicated	Security	STD
Suitability Description	For Approval	Suit. Code	S3		
Drawing Number	100119581-MMD-XX-XX-DR-CE-0002	Rev	P01		

Contains OS data © Crown copyright and database right (2024).
Reproduced from Ordnance Survey mapping with the permission of Ordnance Survey on behalf of the Controller of Her Majesty's Stationary © Crown copyright.
Unauthorised reproduction infringes Crown Copyright and may lead to prosecution or civil proceedings. Newport City Council. 100024210 (2024)

This document is issued for the party which commissioned it and for specific purposes connected with the captioned project only. It should not be relied upon by any other party or used for any other purpose.

We accept no responsibility for the consequences of this document being relied upon by any other party, or being used for any other purpose, or containing any error or omission in data supplied to us by other parties.

Red Line Boundary Plan

SCALE 1 : 500

