




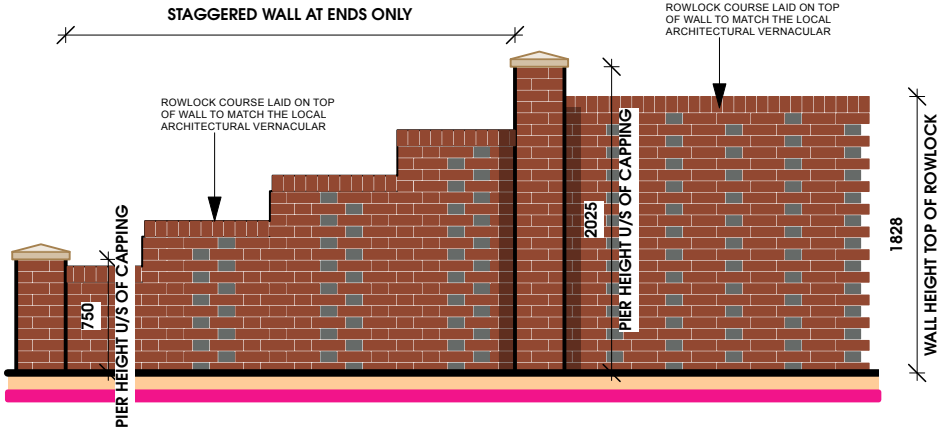


1.8m BRICK WALL WITH COLUMN DETAILING
SCALE: 1:50

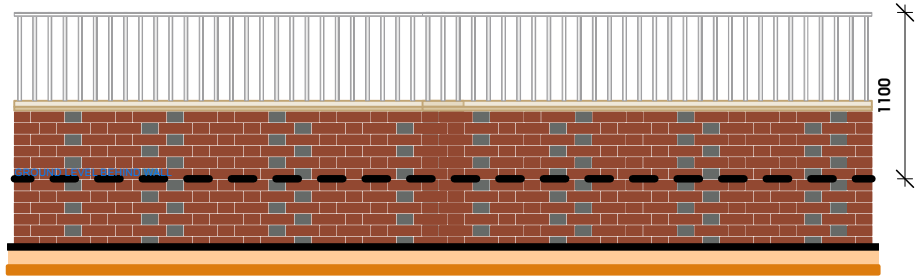


PROPOSED RETAINING WALL FINISHED IN RED BRICK AND ASHLAR CAPPING STONE
WITH 1.1m HANDRAIL WHERE GROUND LEVEL IS ABOVE 0.6m.
SCALE: 1:50

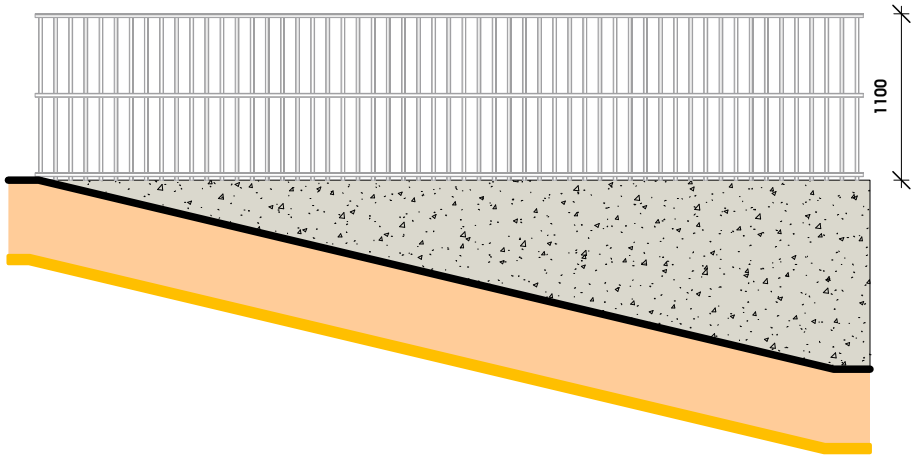


PROPOSED RETAINING WALL FINISHED IN RED BRICK ABOVE GROUND LINE,
CONCRETE BELOW WITH 1.1m GALVANISED STEEL HANDRAIL.
SCALE: 1:50

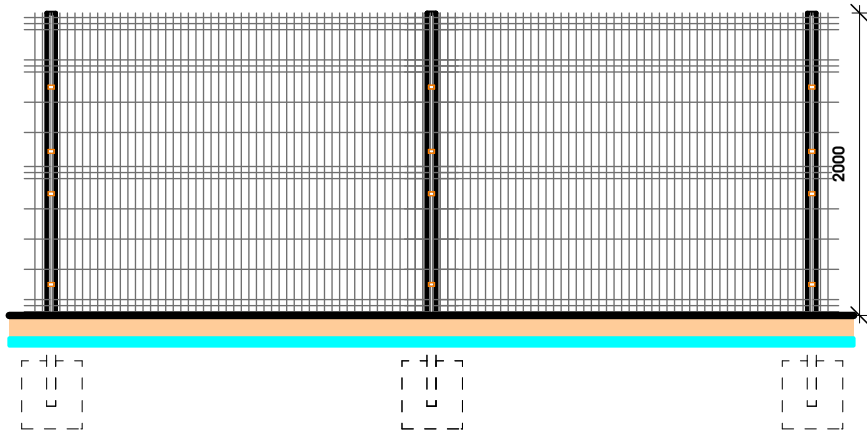


PROPOSED PALADIN FENCE WITH GATE (2m TOTAL HEIGHT)
SCALE: 1:50

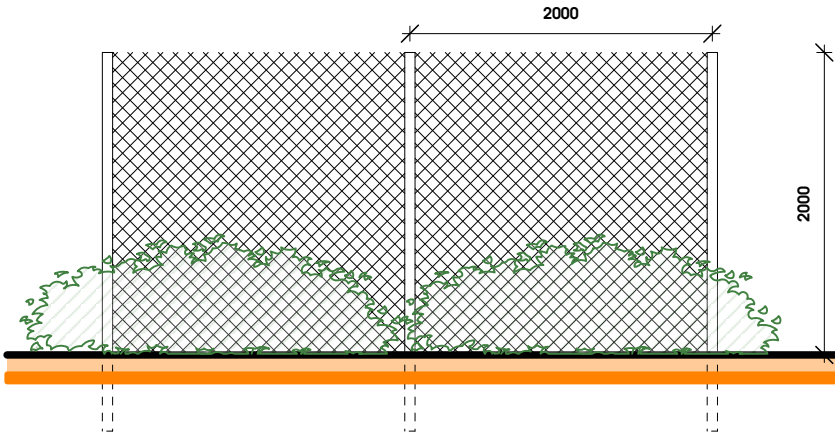

POST AND MESH FENCE WITHIN HEDGEROWS AS PER LANDSCAPE
ARCHITECTS DESIGN
SCALE: 1:50

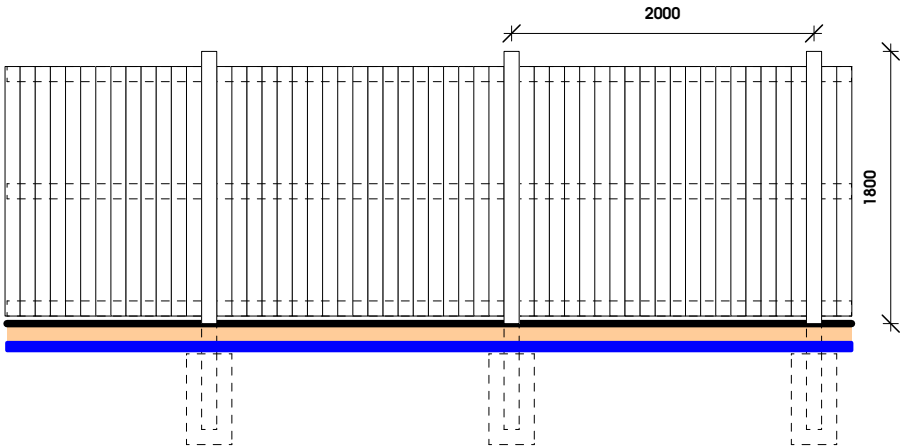

1.8m CLOSEBOARD TIMBER FENCING AND GATE
SCALE: 1:50

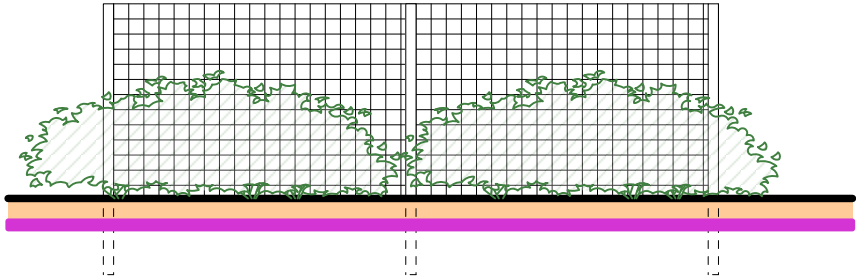

POST AND MESH FENCE WITHIN HEDGEROWS AS PER LANDSCAPE
ARCHITECTS DESIGN
SCALE: 1:50

PLEASE READ IN CONJUNCTION WITH P405
MASTER BOUNDARY TREATMENT PLAN

A 02/10/2025 WALL BOUNDARY TREATMENT				BMS
Rev.	Date	Description	Drawn	

htcarchitects

York Place Studio
8 Britannia Street
Leeds
LS1 2DZ
T: (0113) 244 3457

W: www.htcarchitects.co.uk
E: info@htcarchitects.co.uk

client
Lidl GB Ltd.



project
Glan Llyn
Newport

drawing title
Master Boundary Details

date March 2025
status Planning
scale AS NOTED
drawn KA checked BMS
job no. 3211 dwg no. P500 rev. A