


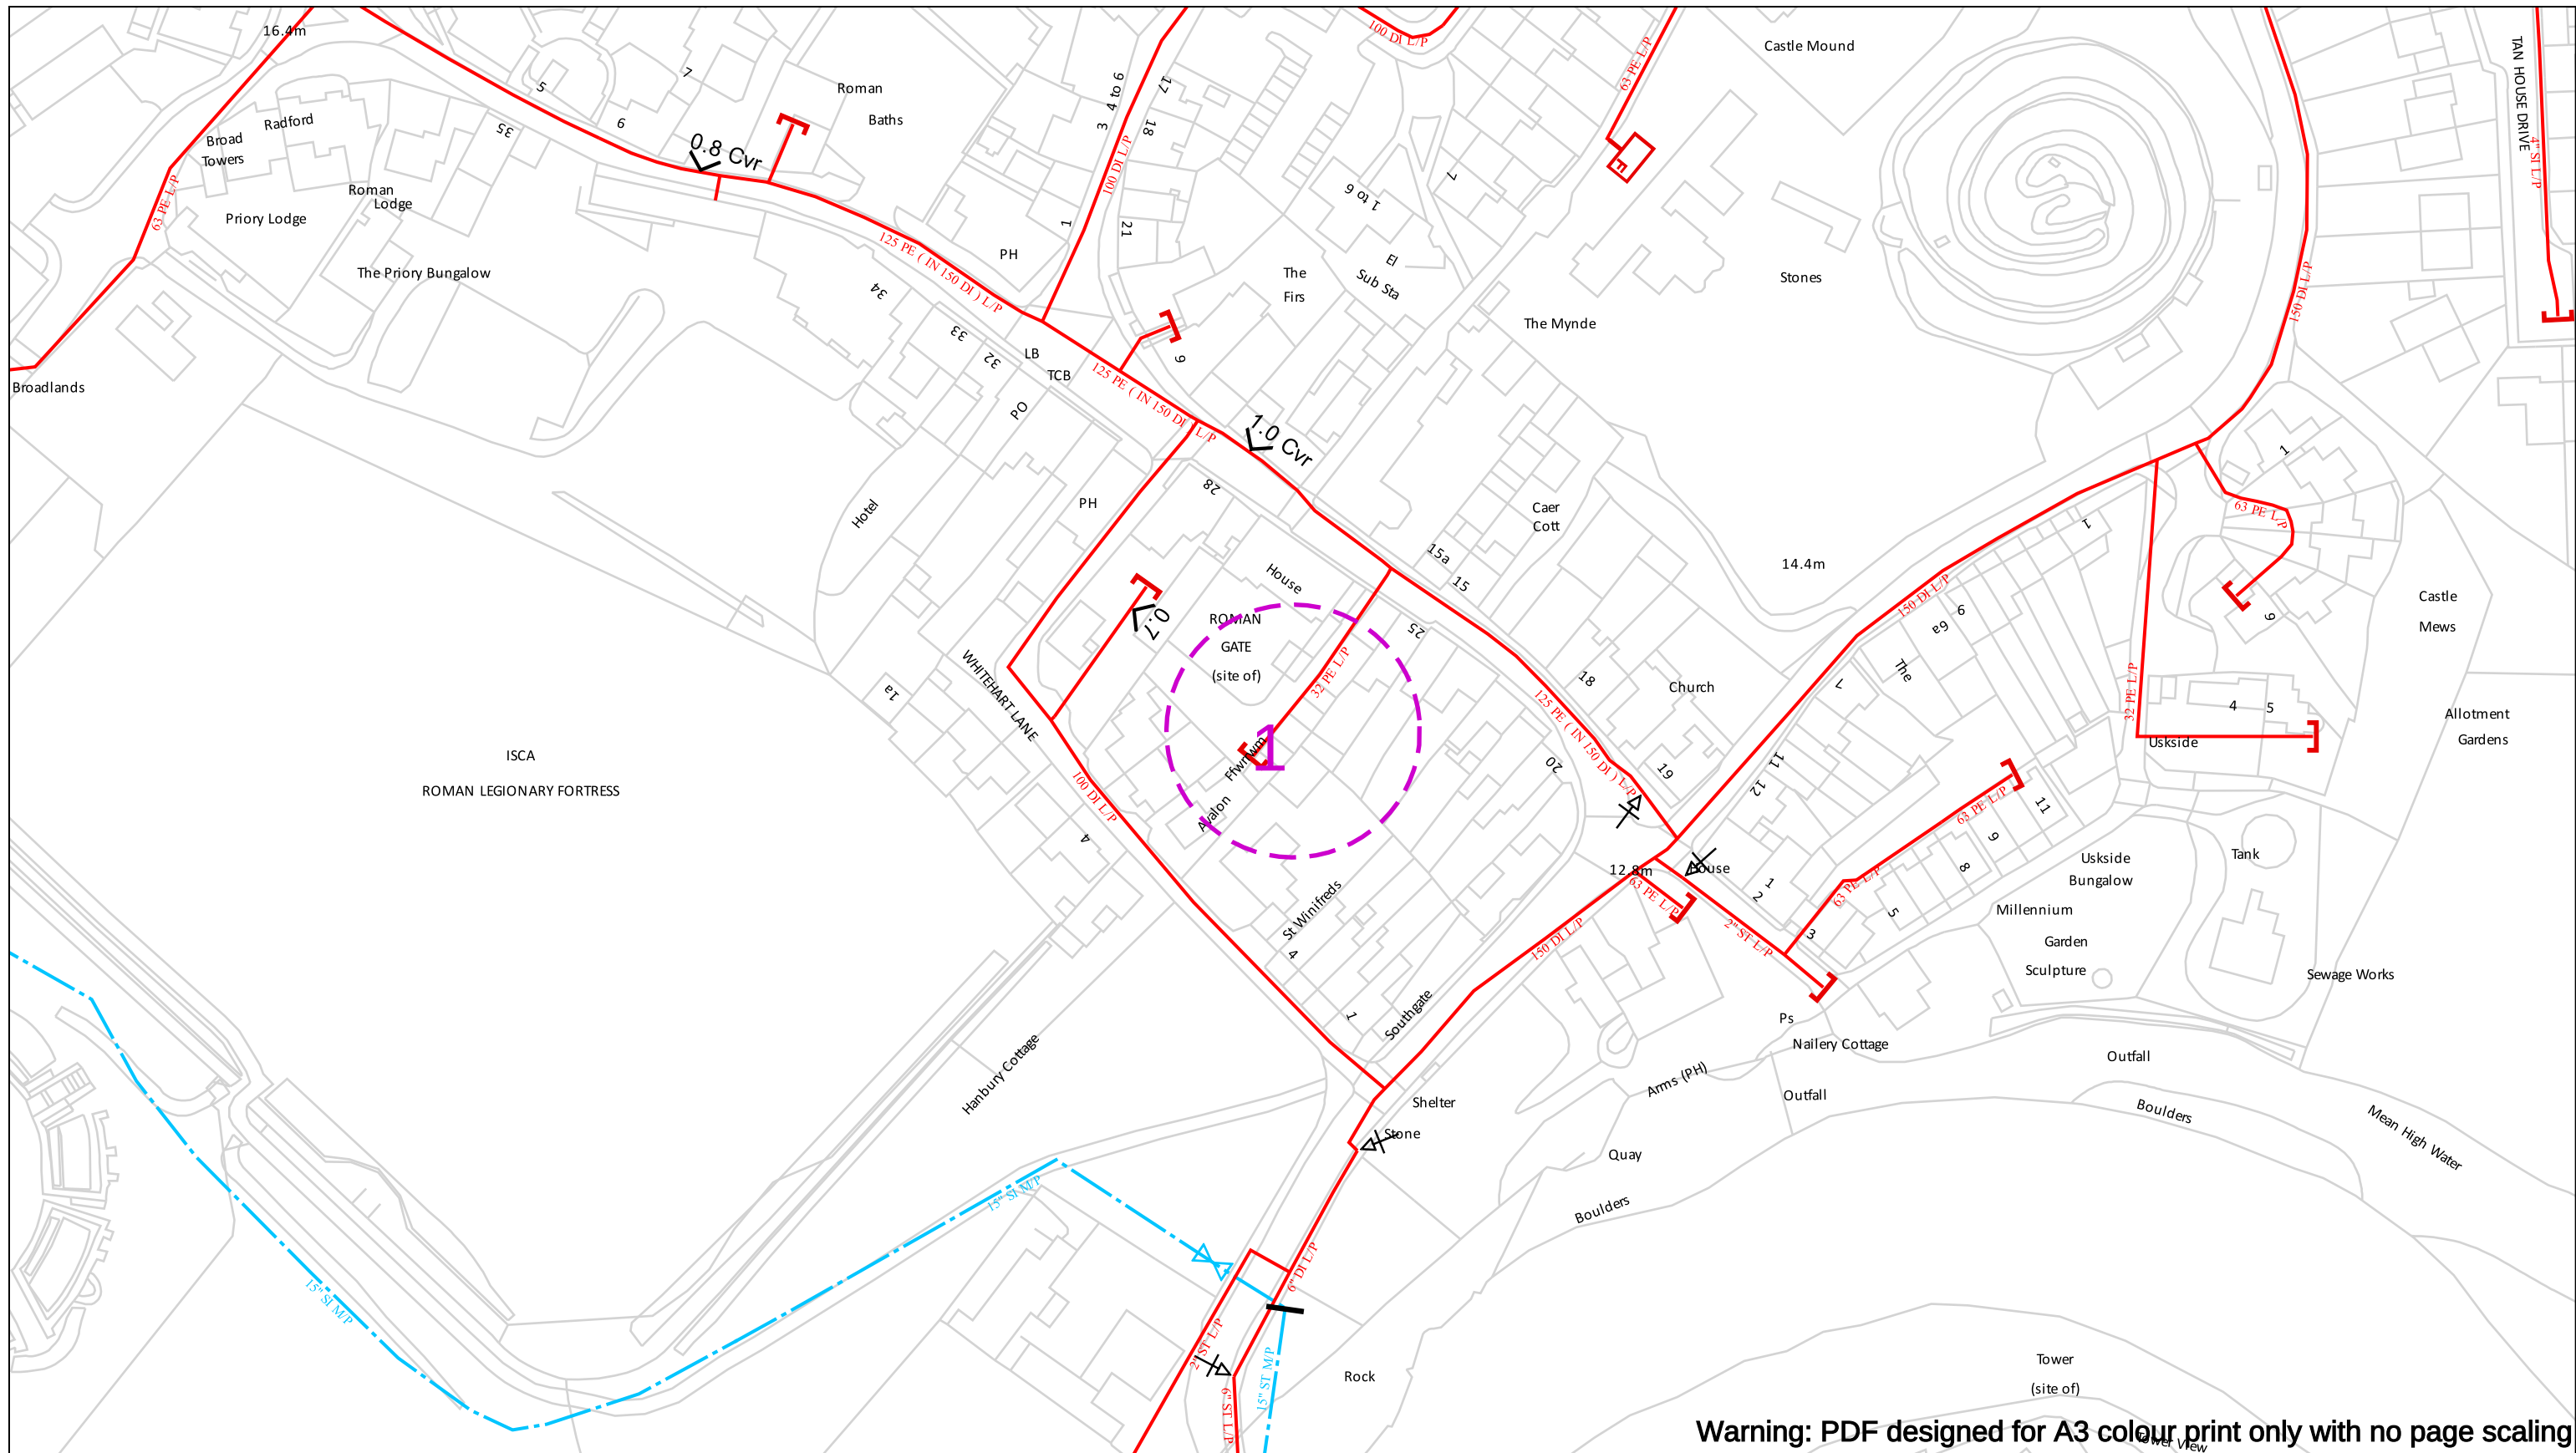

Warning: PDF designed for A3 colour print only with no page scaling

Contact Us
Mapping Enquiries: 02920 278 912
General Enquiries: 0800 912 2999

Date Requested: 08/09/2026
Job Reference: 42908331
Site Location: 334102 190433

Requested by:
Mr Geraint Roberts
Your Scheme/Reference: 26/0652

Scale: 1:1250 (When plotted at A3)

IMPORTANT NOTICES

- This information is given as a guide only and its accuracy cannot be guaranteed
- The plan only shows those pipes owned by Wales & West Utilities (WWU) as its role as a licensed Gas Transporter
- Service pipes, valves, syphons, stub connections etc. may not be shown but their presence should be anticipated
- You must use safe digging practices in accordance with HS(G)47 to establish the actual position of mains, services and other apparatus before any mechanical excavation is used
- It is your responsibility to ensure this information is provided to all persons working near our plant
- If in doubt call the WWU dig team on 02920 278912

In case of an emergency call 0800 111 999



Dig Sites



Area: Line:

Low Pressure (LP) 21mbar – 75mbar

Medium Pressure (MP) 350mbar – 2bar

Intermediate Pressure (IP) 2bar – 7bar

High Pressure (HP) >7bar



Line/Fire Valve

Governor Station

Change of Diameter

End Cap

Depth of cover



Dial
before
you dig

We need
10 days'
notice

Smell gas?
Call the Gas Emergency Service on
0800 111 999.

 **Dial**
Call **029 2027 8912**
before you start work.

Investigate
Before you dig, make sure you know what's below.

 **Go ahead**
Done your research?
Now you can dig safely.