


200 CHRISTCHURCH RD NEWPORT

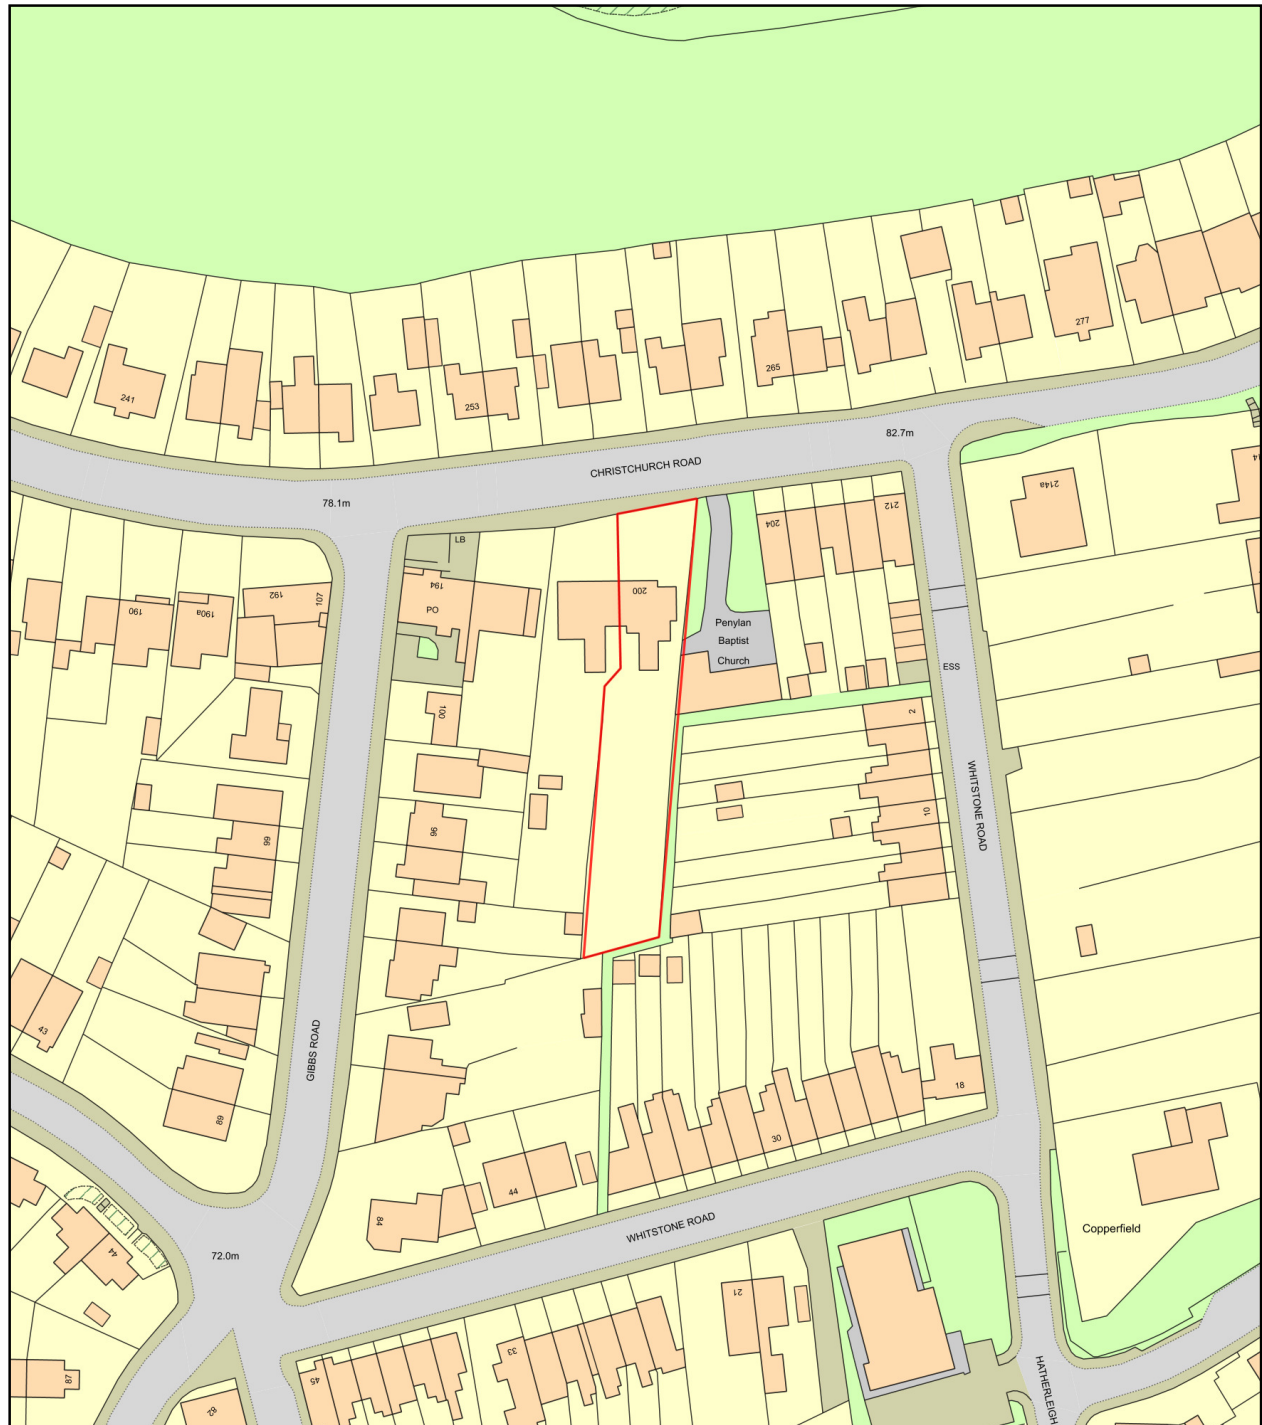

0 50
Metres



Plan Produced for: CARREG DESIGN LTD

Date Produced: 10 Mar 2025

Plan Reference Number: TQRQM25069025013321

Scale: 1:1250 @ A4