


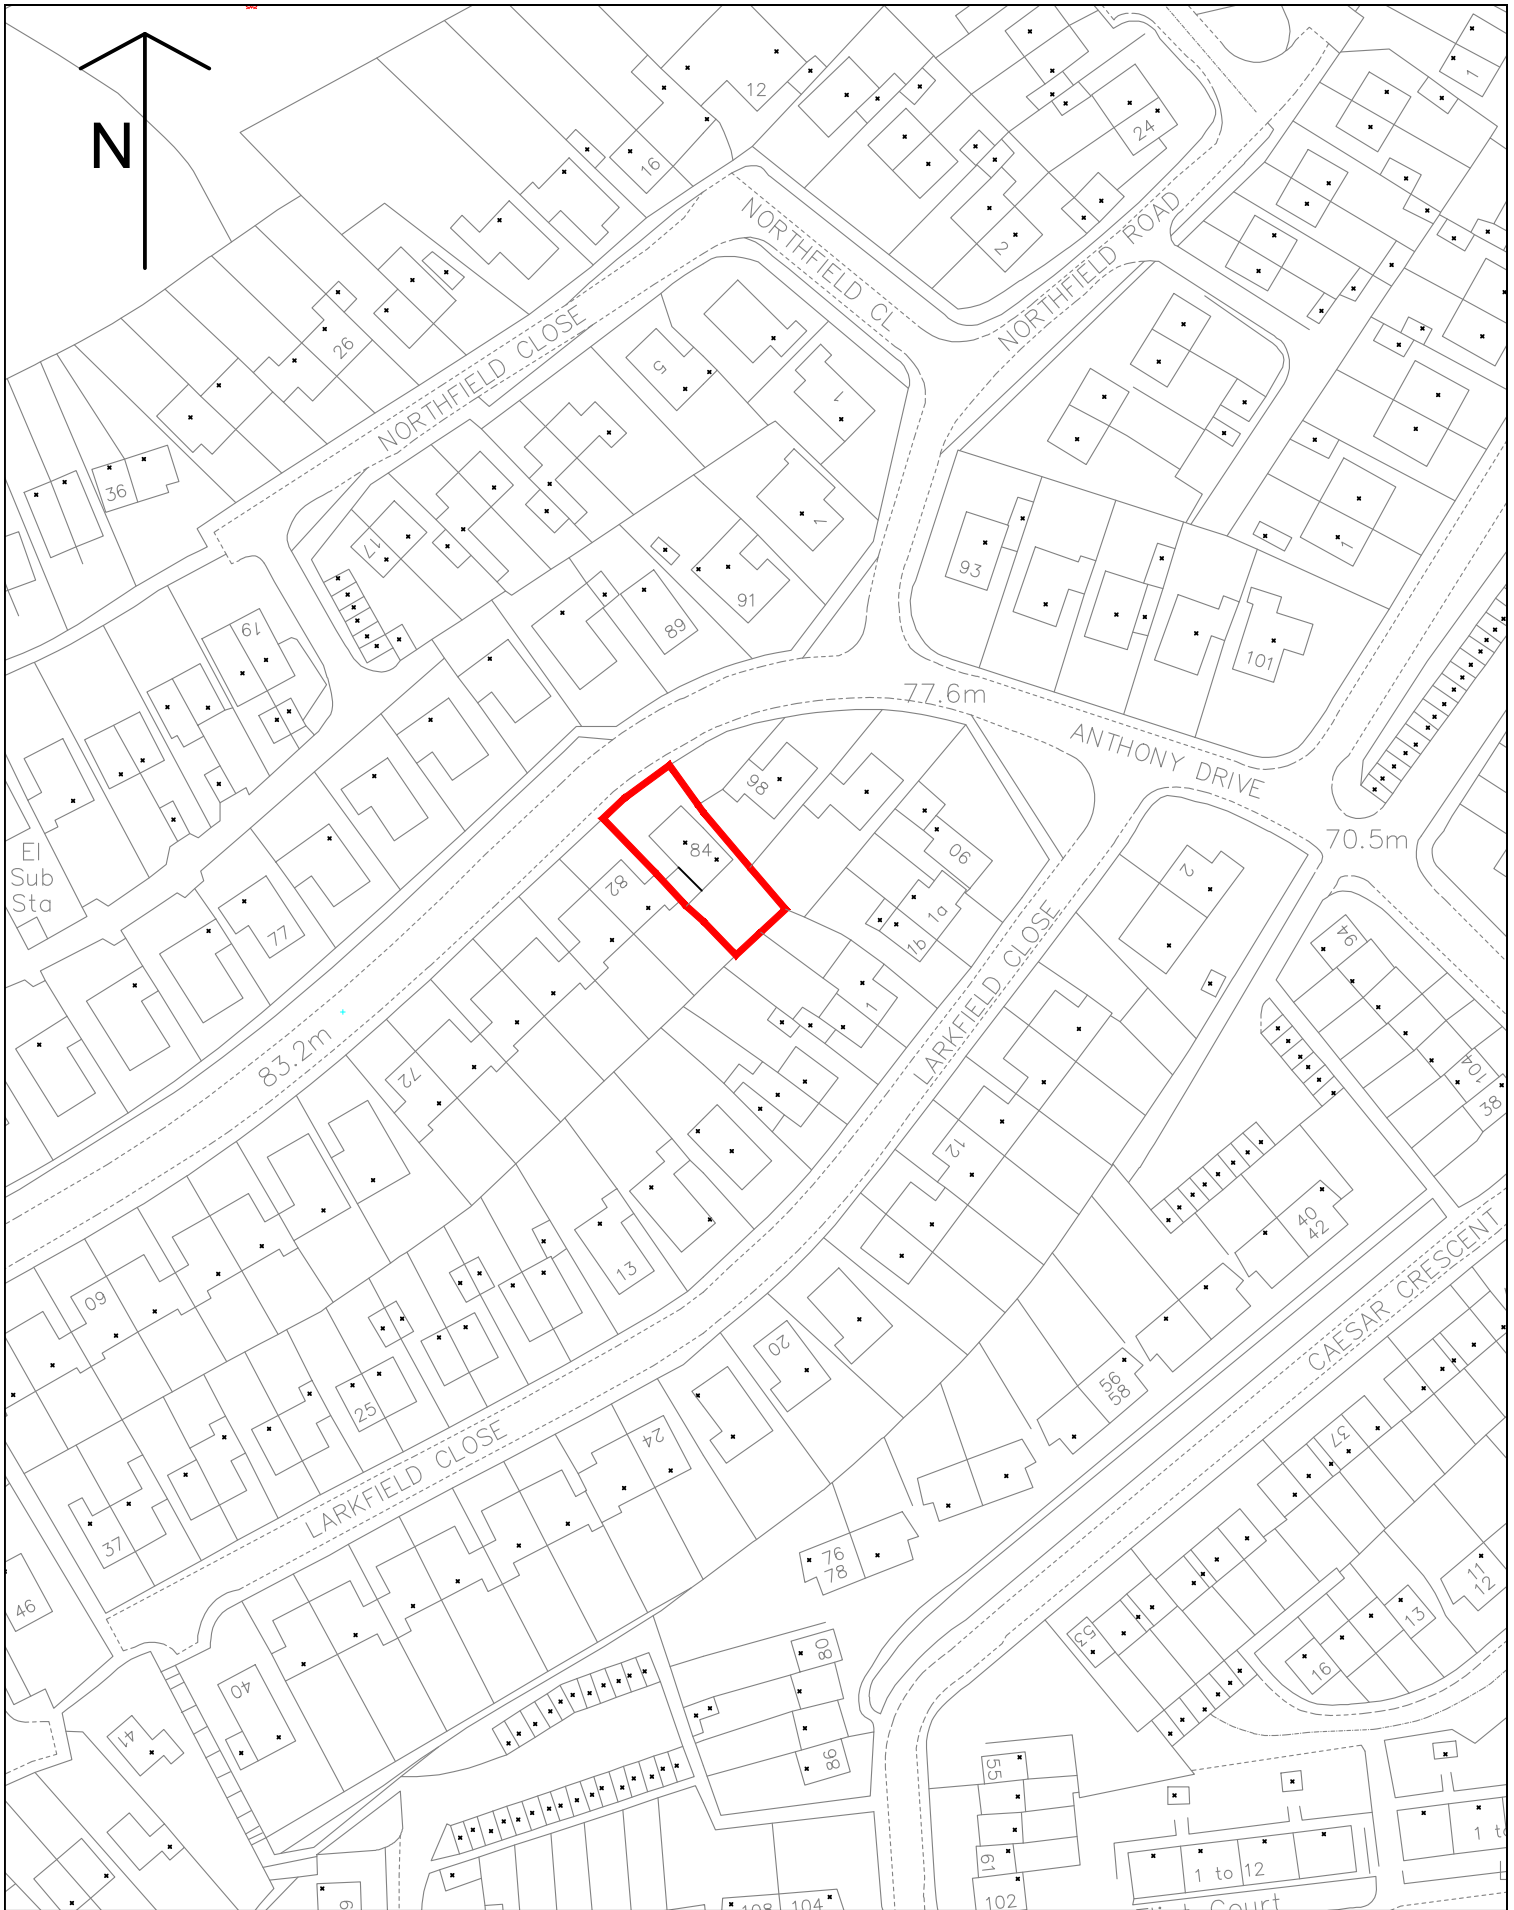

DRAWING REFERENCE

LOCATION PLAN

SITE ADDRESS

LOFT CONVERSION TO 84 ANTHONY DRIVE,
CAERLWON, NEWPORT, NP18 3DX

DRAWN BY

DJLH

DATE

JAN 2025

CH'D BY

DATE

STATUS

SCALE

1:1250 (A4)

DRAWING No.

25-2268-DWG-01

PLANNING

**Keystone**
Structural Engineering

Email dudley@keystonese.co.uk

Keystone House
201 Risca Road
Newport
South Wales
NP20 3PQ
T 01633 378059
M 07947836245
www.keystonese.co.uk