

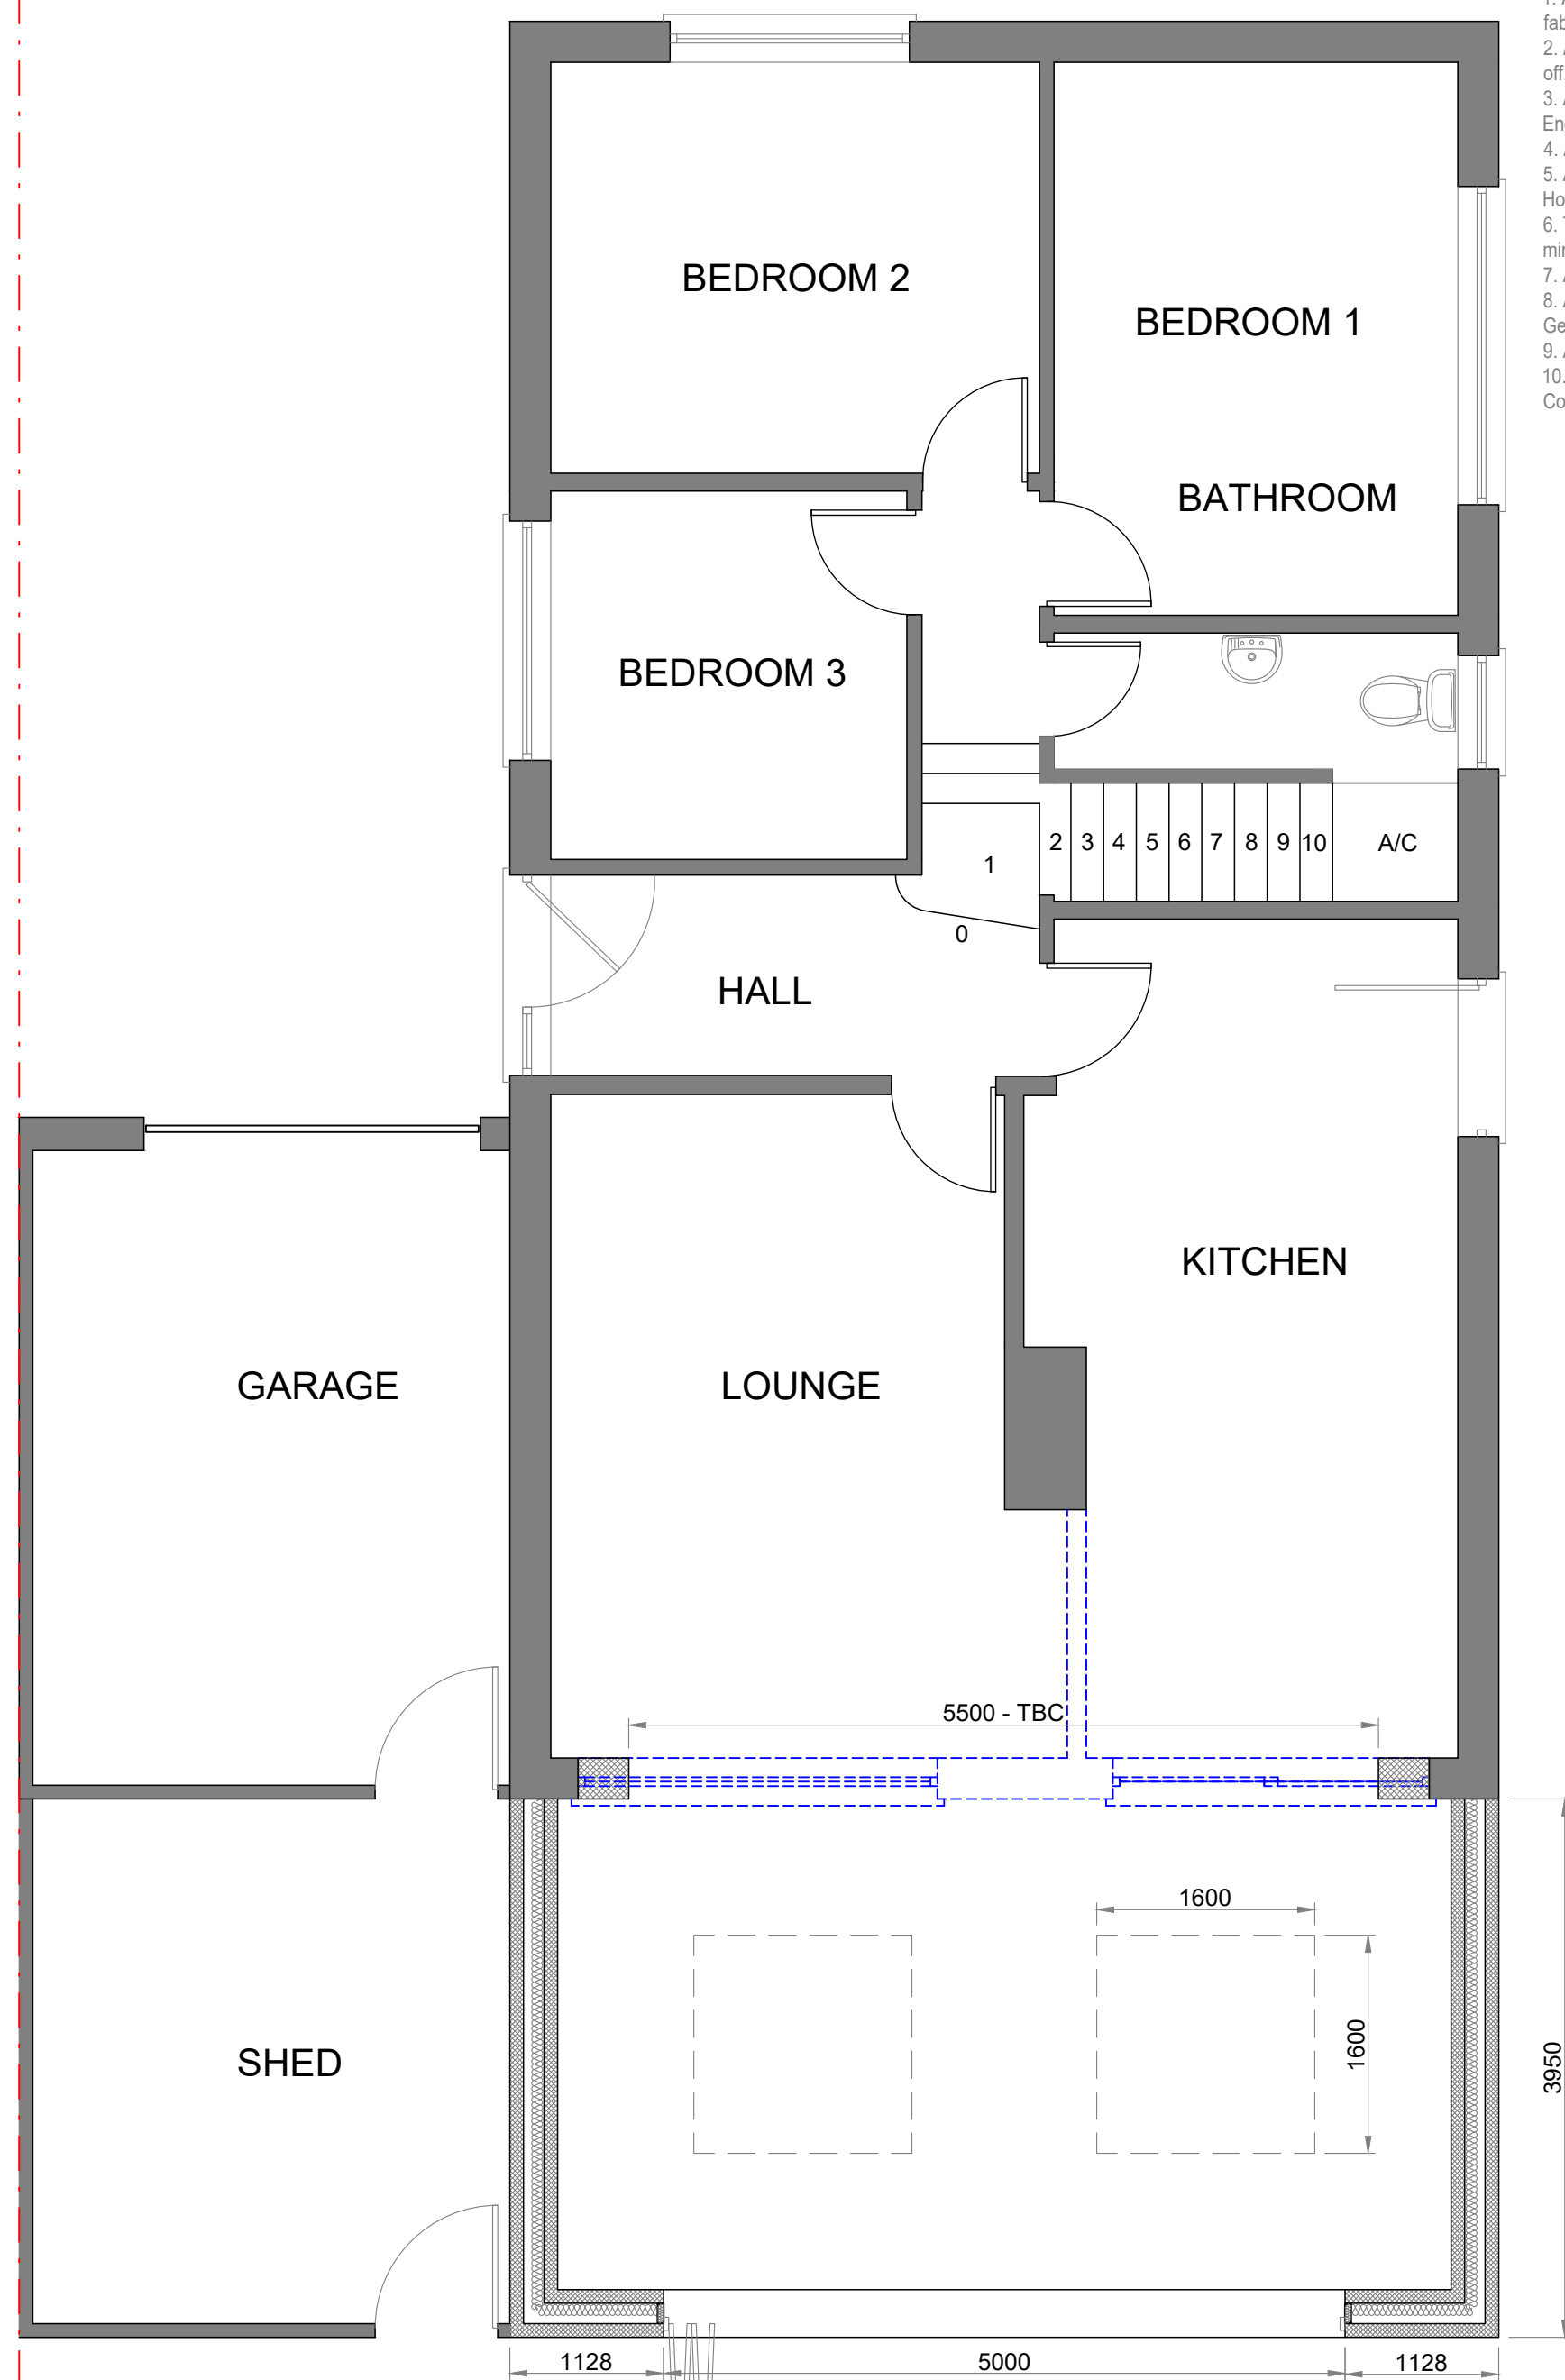
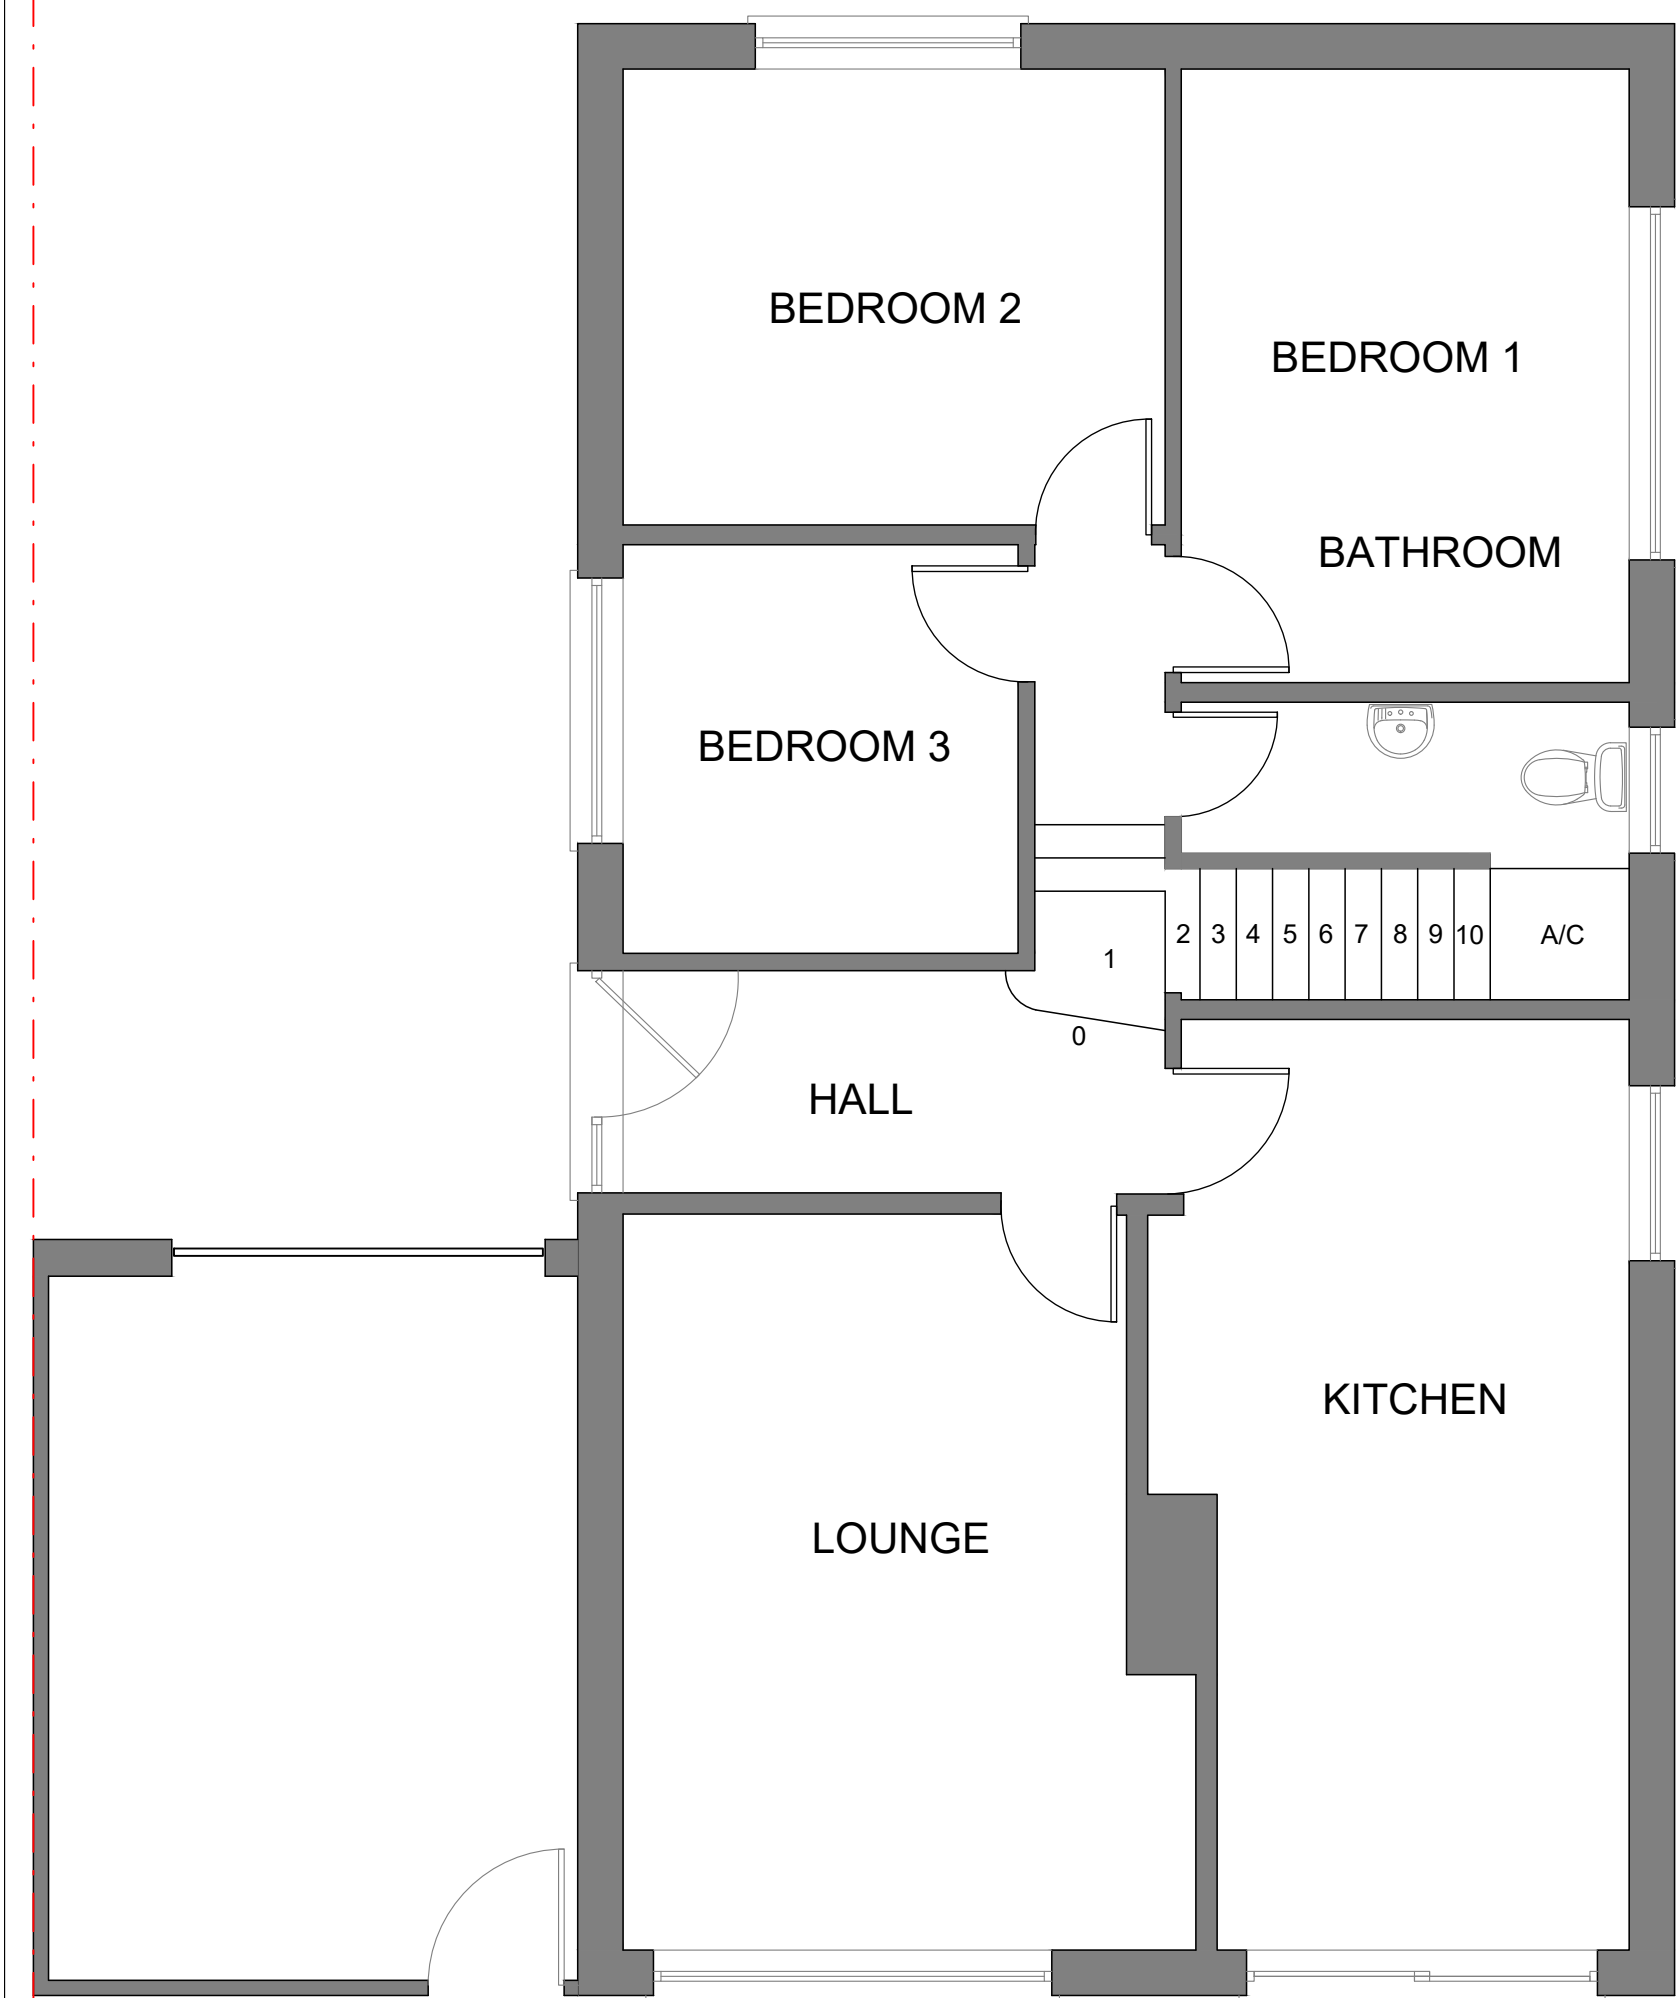
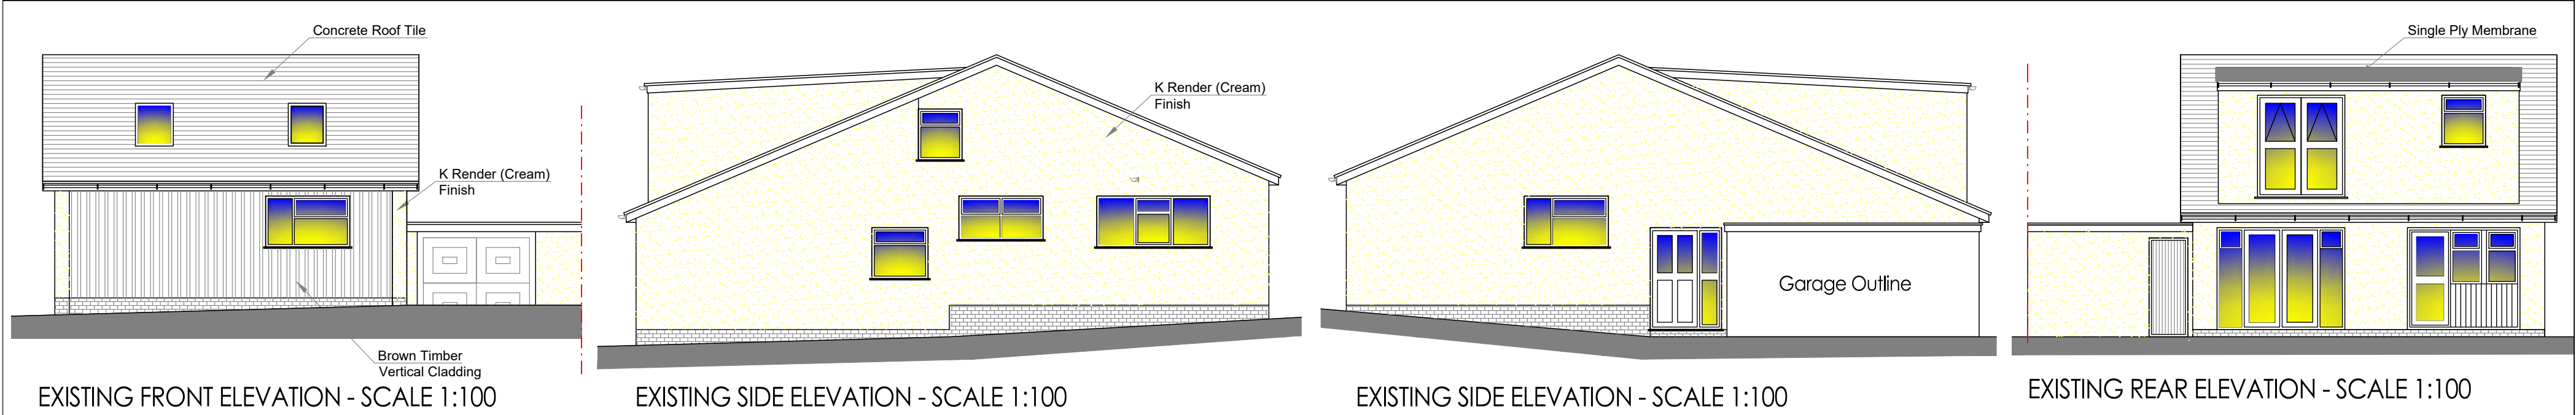
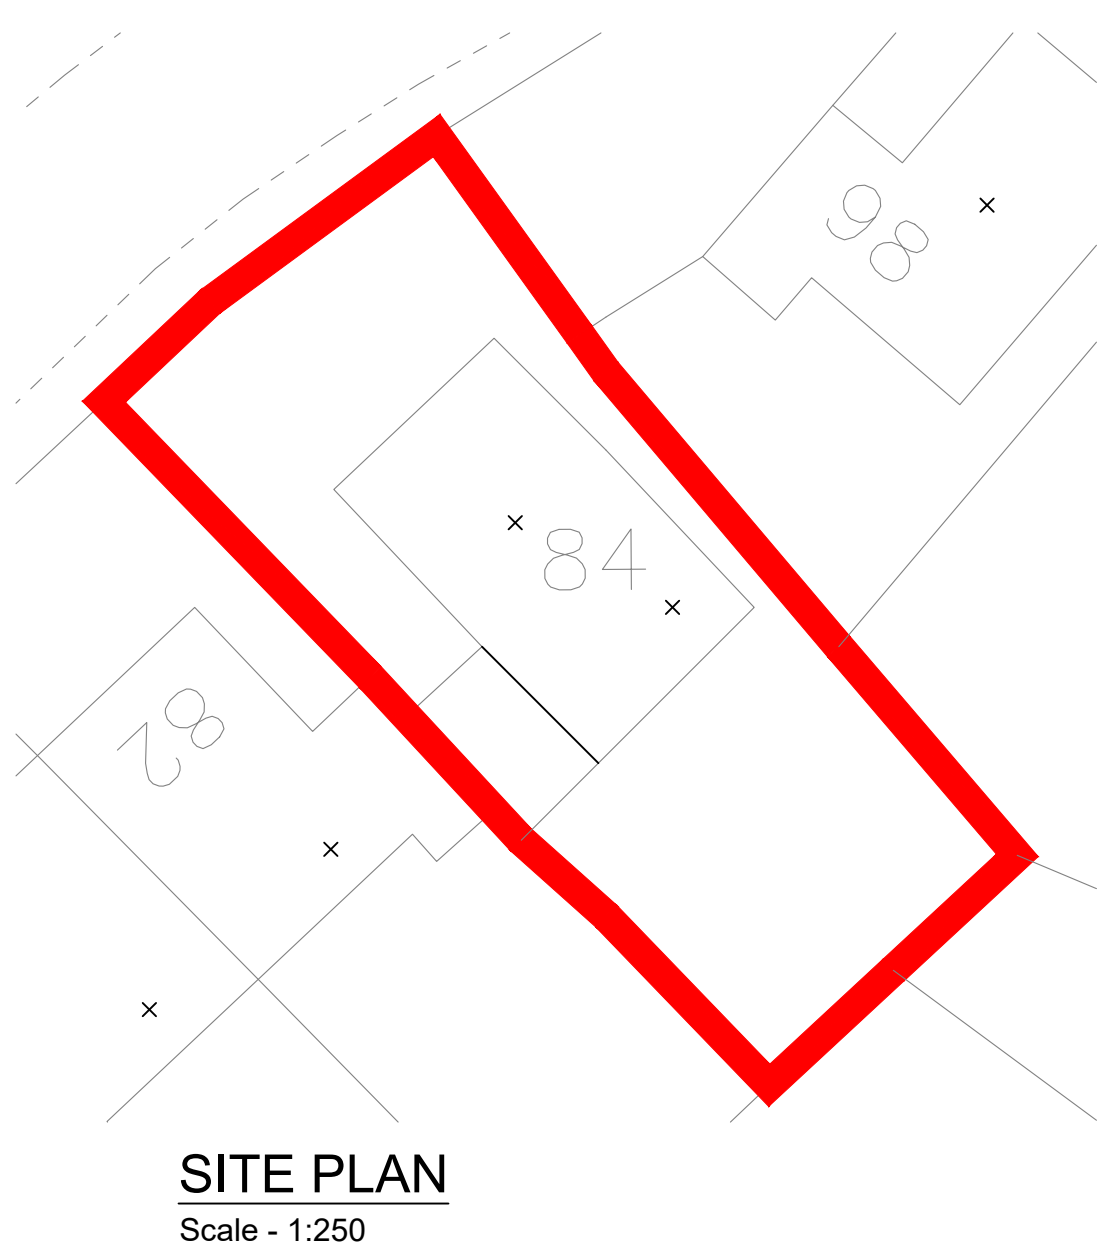
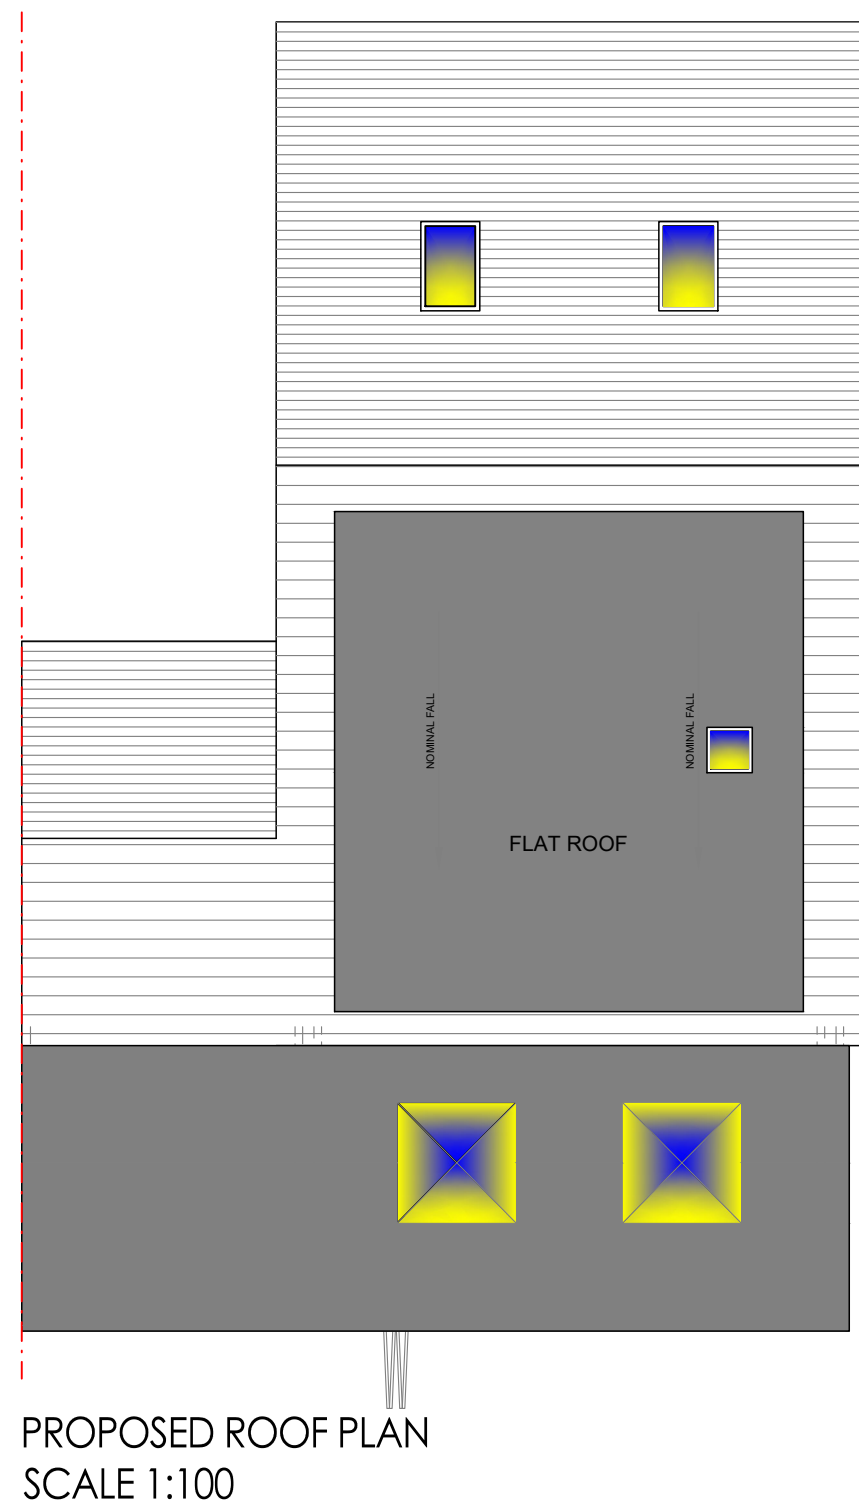
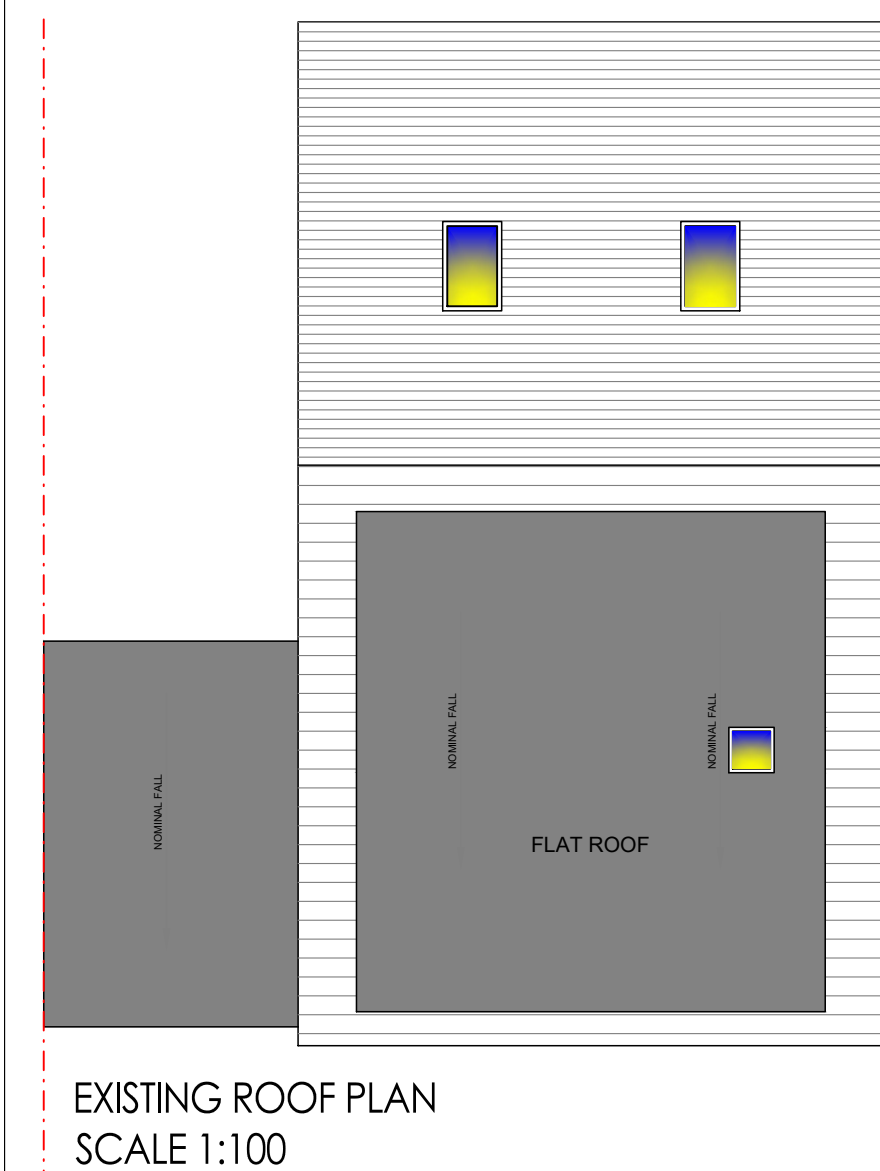
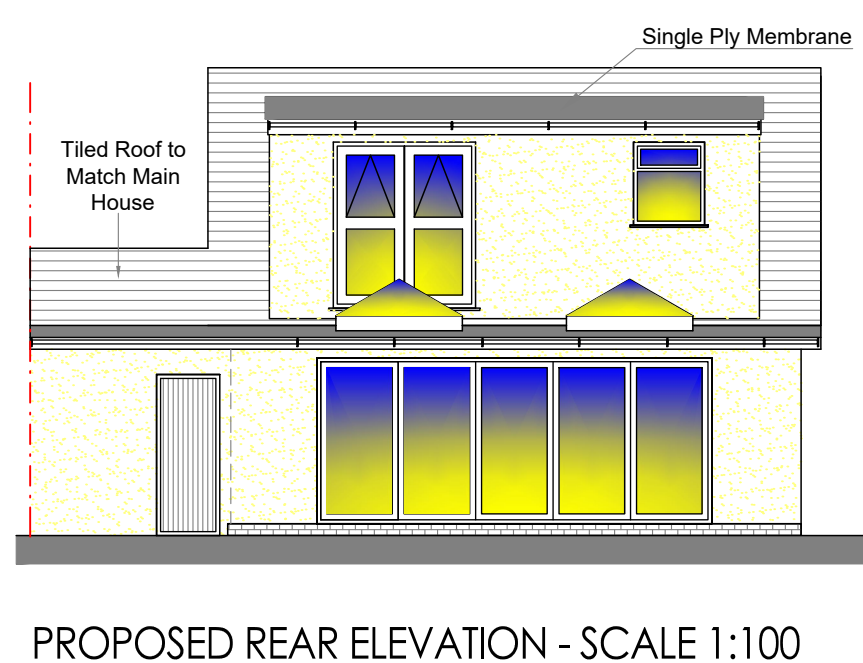
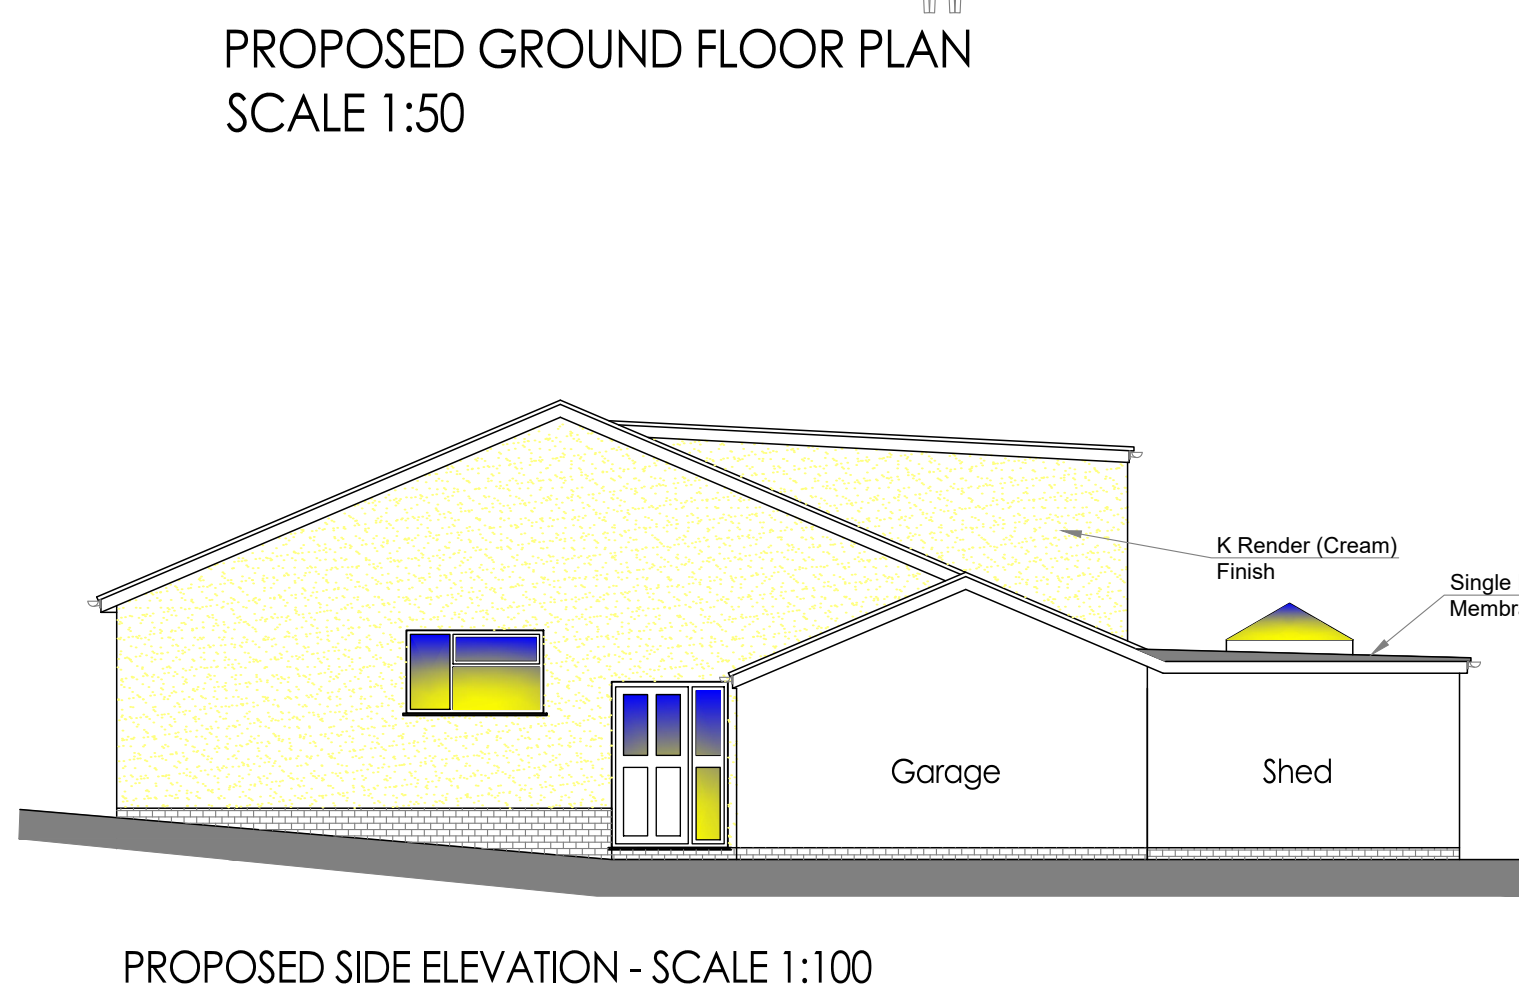


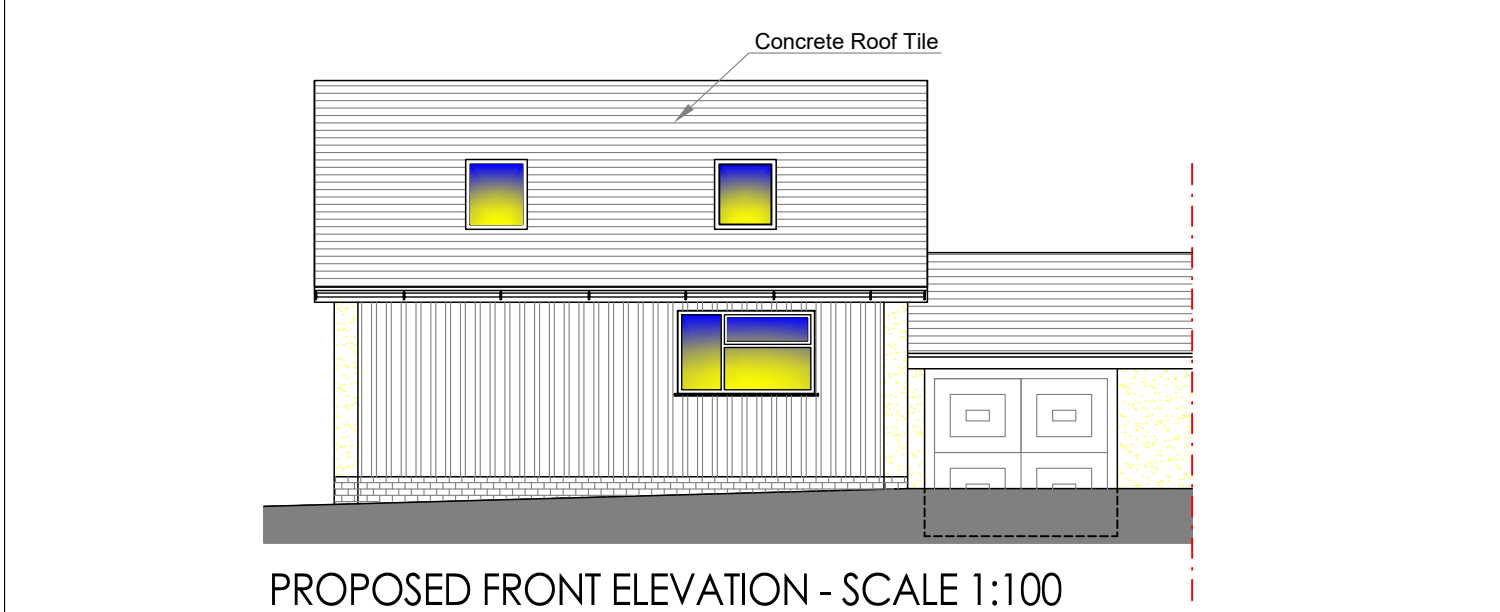

- Notes
1. All steelwork dimensions to be checked on site prior to ordering and fabrication.
 2. All dimensions shown in millimeters and this drawing must not be scaled off.
 3. Any numerical discrepancies to be reported to Keystone Structural Engineering immediately.
 4. All internal steelwork to receive two coats of red oxide before erection.
 5. All external steelwork to receive 80um (140um if coastal) thickness of Hot Dip Galvanized coating.
 6. The span of the beam is the clear distance between supports, the minimum bearing (use) is 150mm each end.
 7. All Twin Beams to be bolted & sleeved together @800mm ctrs
 8. All Columns or Posts below DPC to be surrounded with min 100mm Gen3 Concrete
 9. All Lintels to be installed in accordance with Manufacturers guidelines
 10. The underside of all Foundations MUST be approved by Building Control prior to pouring.

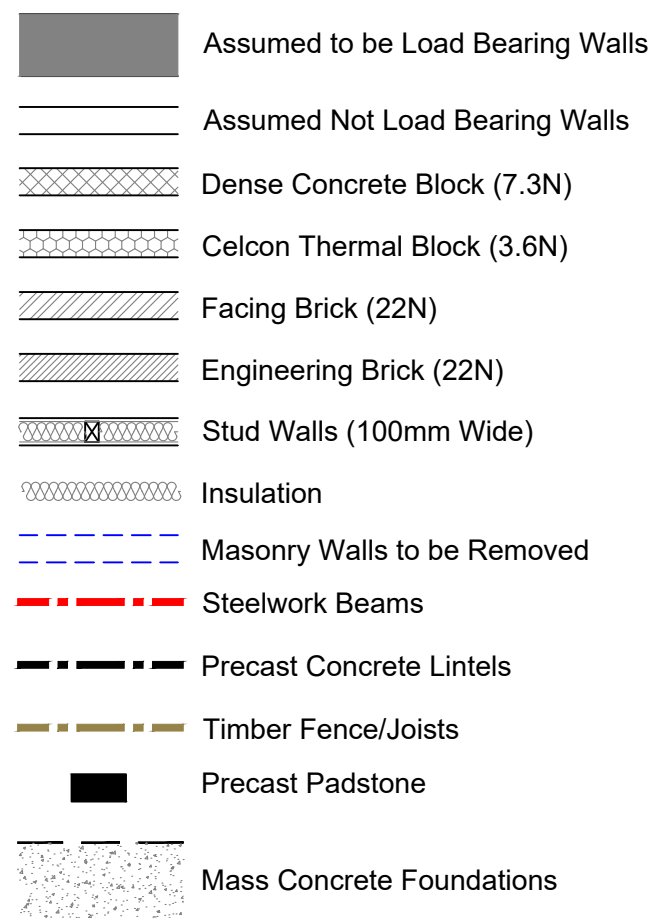

Drawing Title
EXISTING/PROPOSED PLANS
& ELEVATIONS - OPTION_2

Site Address
84 ANTHONY DRIVE, CAERLEON,
NEWPORT, NP18 3DX - MR FAULKNER

Drawn By
Date
Checked
Date Checked

DJLH
JAN 2025

Scales
1:1250, 1:100 & 1:50 A1

Drawing Number
25-2268-DWG-03A

Drawing Status
PLANNING

Keystone House
201 Risco Road
Newport
South Wales
NP20 3PQ
T 01633 378059
M 07947836245
Email dudley@keystonese.co.uk
www.keystonese.co.uk