


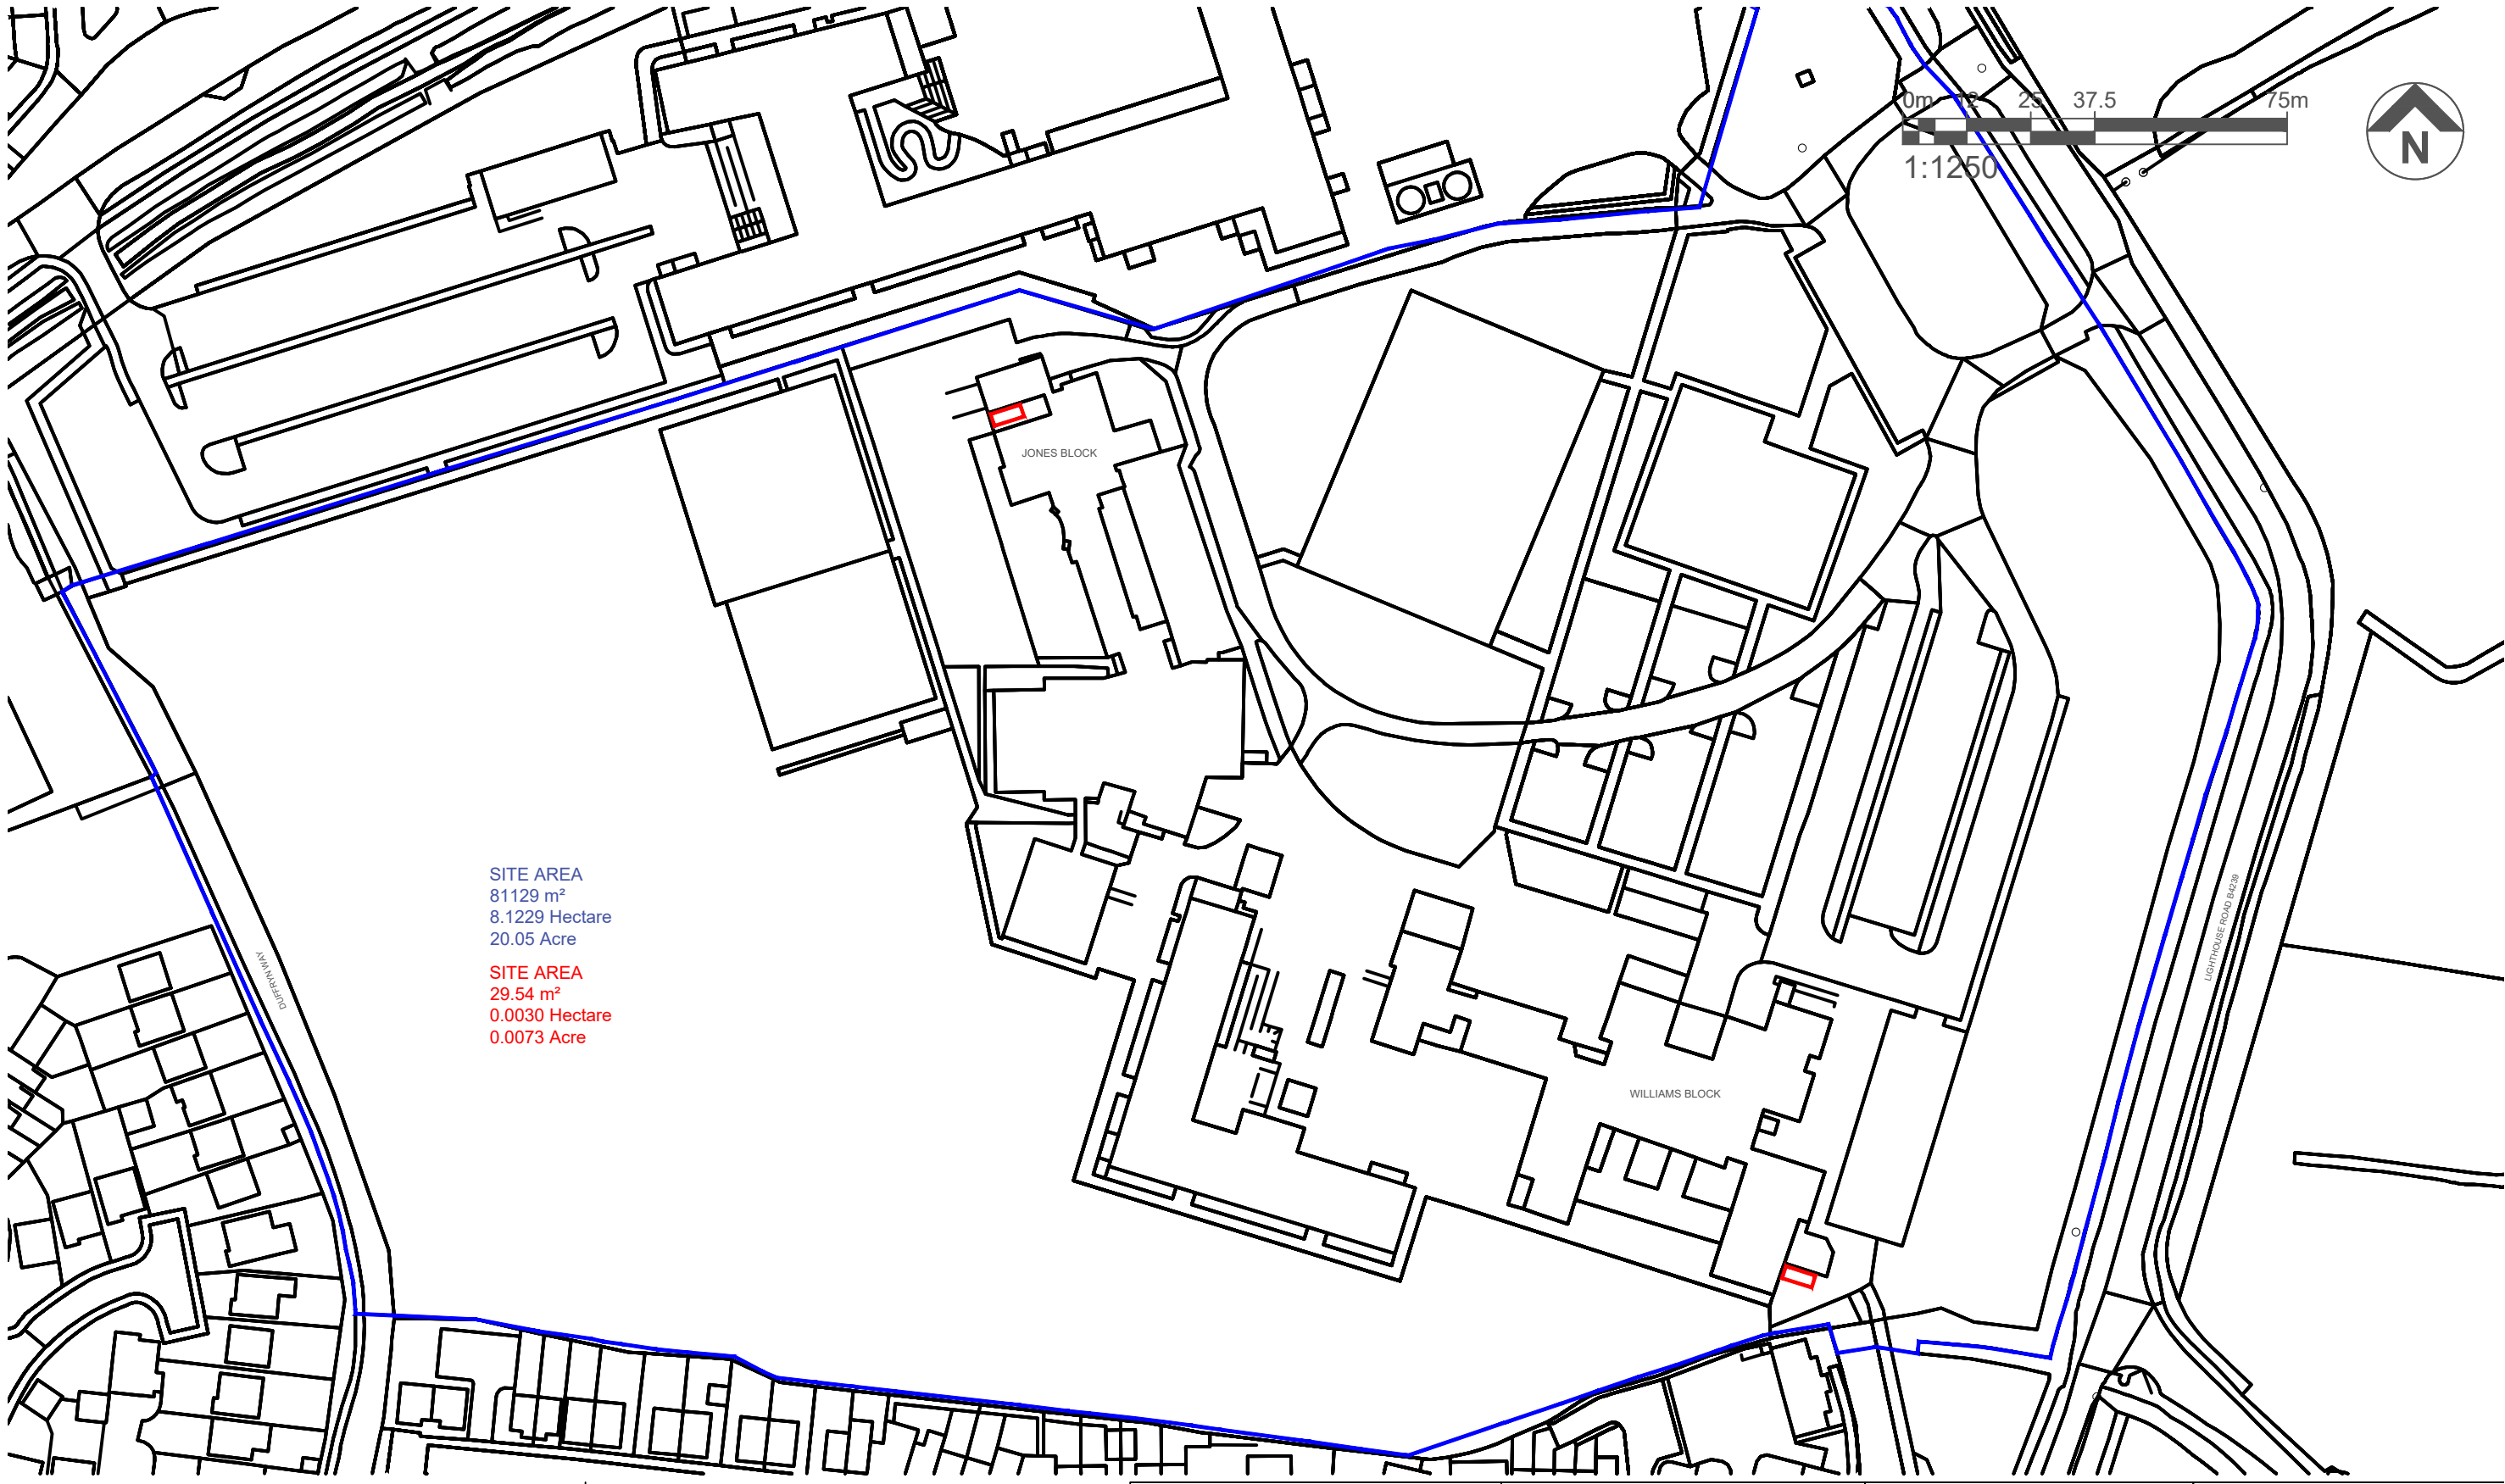

SITE AREA
81129 m²
8.1229 Hectare
20.05 Acre

SITE AREA
29.54 m²
0.0030 Hectare
0.0073 Acre

THIS DRAWING IS PRODUCED FOR USE IN THIS PROJECT ONLY AND MAY NOT BE USED FOR ANY OTHER PURPOSE. NPS PROPERTY CONSULTANTS LTD ACCEPT NO LIABILITY FOR THE USE OF THIS DRAWING OTHER THAN THE PURPOSE FOR WHICH IT WAS INTENDED IN CONNECTION WITH THIS PROJECT AS RECORDED IN THE 'PURPOSE FOR ISSUE' AND 'FILE STATUS CODE'.

THIS DRAWING MAY NOT BE REPRODUCED IN ANY FORM WITHOUT PRIOR WRITTEN AGREEMENT OF NPS PROPERTY CONSULTANTS LTD.

© CROWN COPYRIGHT AND DATABASE RIGHTS 2026
ORDNANCE SURVEY LICENCE NUMBER:-

ORIGINAL
SHEET SIZE

A3

Revision A: 16/02/26_container relocated to adjacent to Williams Block.

FIRST ISSUE

P0							
REV	DRAWN	DATE	CHECKED	DATE	APPROVED	DATE	

CLIENT
NEWPORT CITY
COUNCIL

PROJECT
Container/Storage JFHS.

TITLE
Site Location Plan



Newport Norse
1st Floor, Caradog House, Clappa Park,
Newport, Wales, NP10 8UG,
Tel: 01633 240405;
web:www.norsegroup.co.uk

SCALES	DISCIPLINE	PROJECT NUMBER
1:1250	ARCH	00-0-0000

DRAWING NUMBER	REV CODE
NPS -DR-A-(**)-001	PA

STATUS CODE	PURPOSE OF ISSUE	DRAWN
S0	PLANNING APPROVAL	