


Location Plan

Site Address: Easting: 331633 Northing: 187781

Date Produced: 21-Nov-2025

Scale: 1:1250 @A4

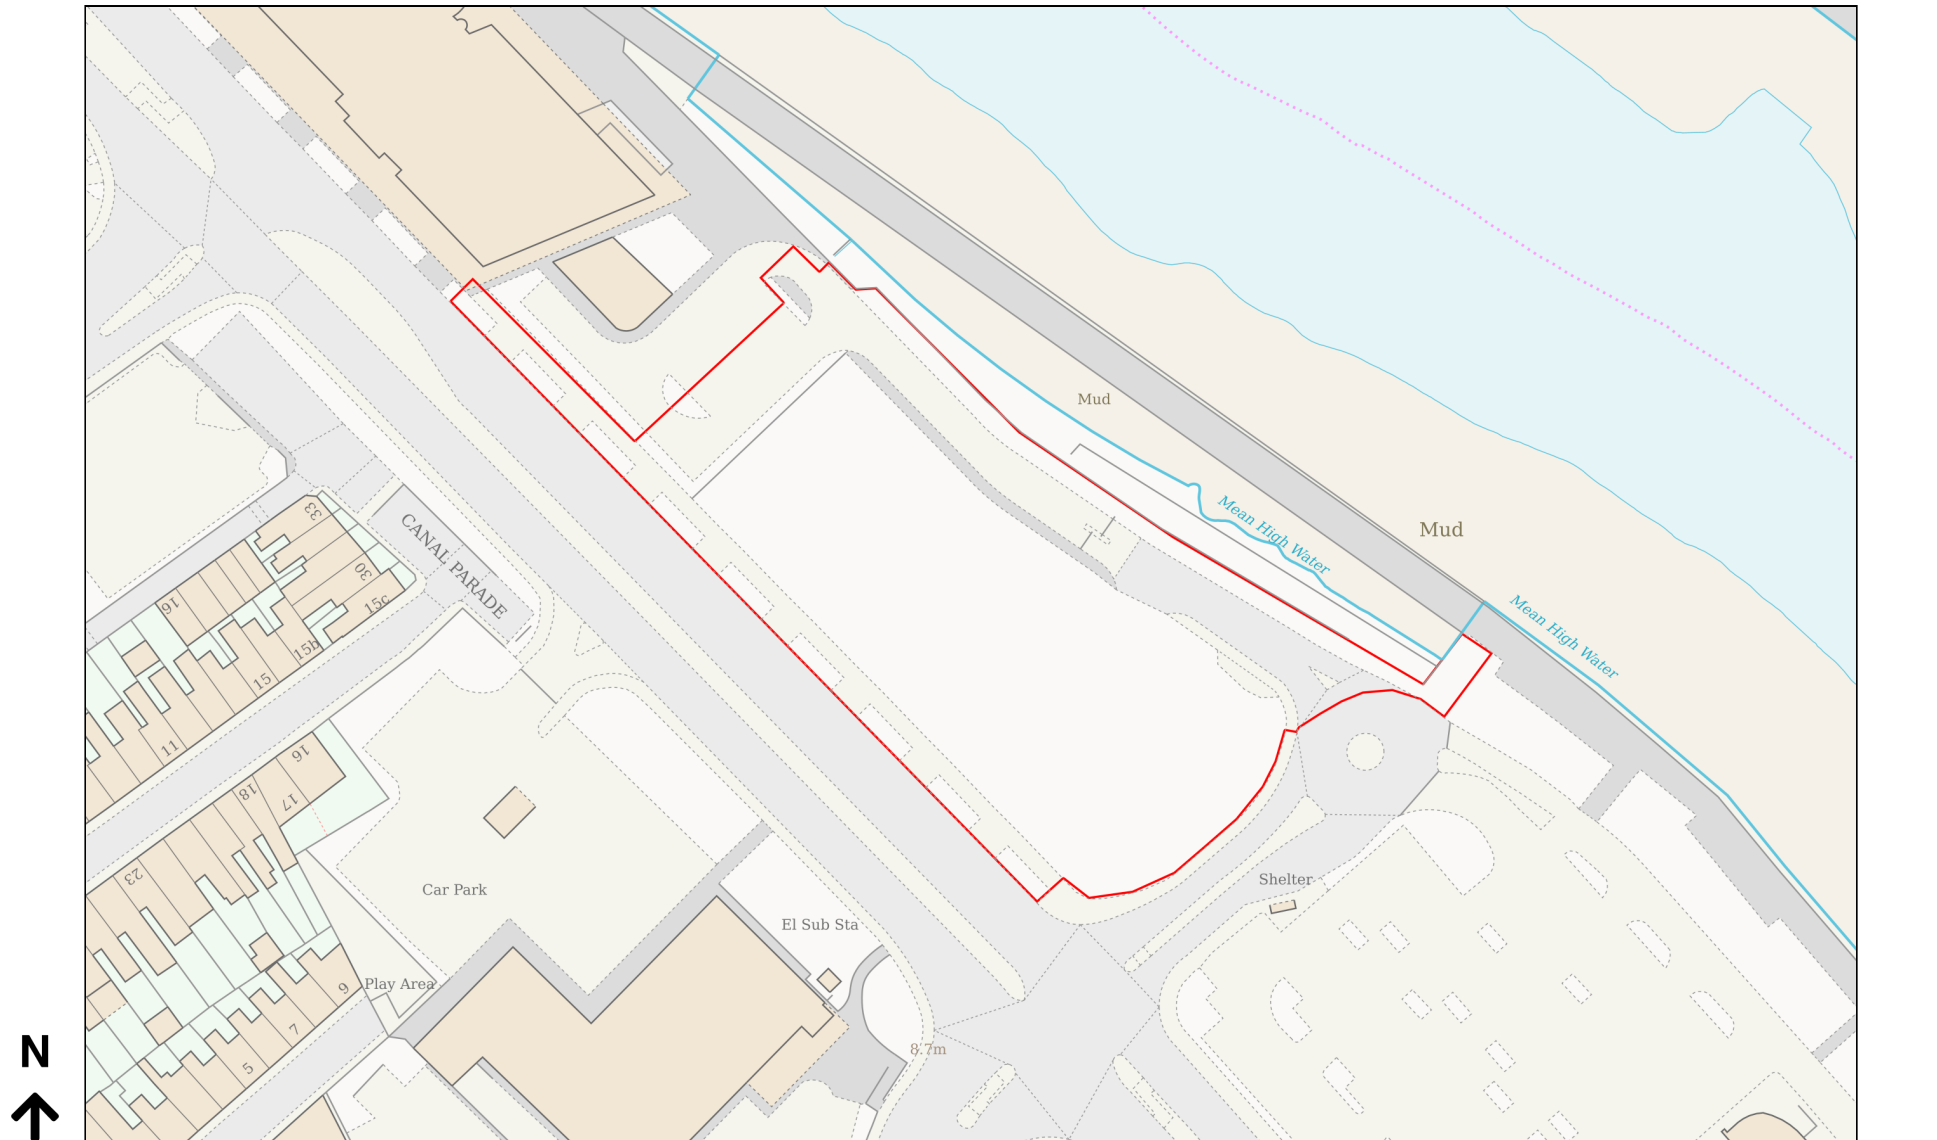

Planning Portal Reference: PP-14507533v1