



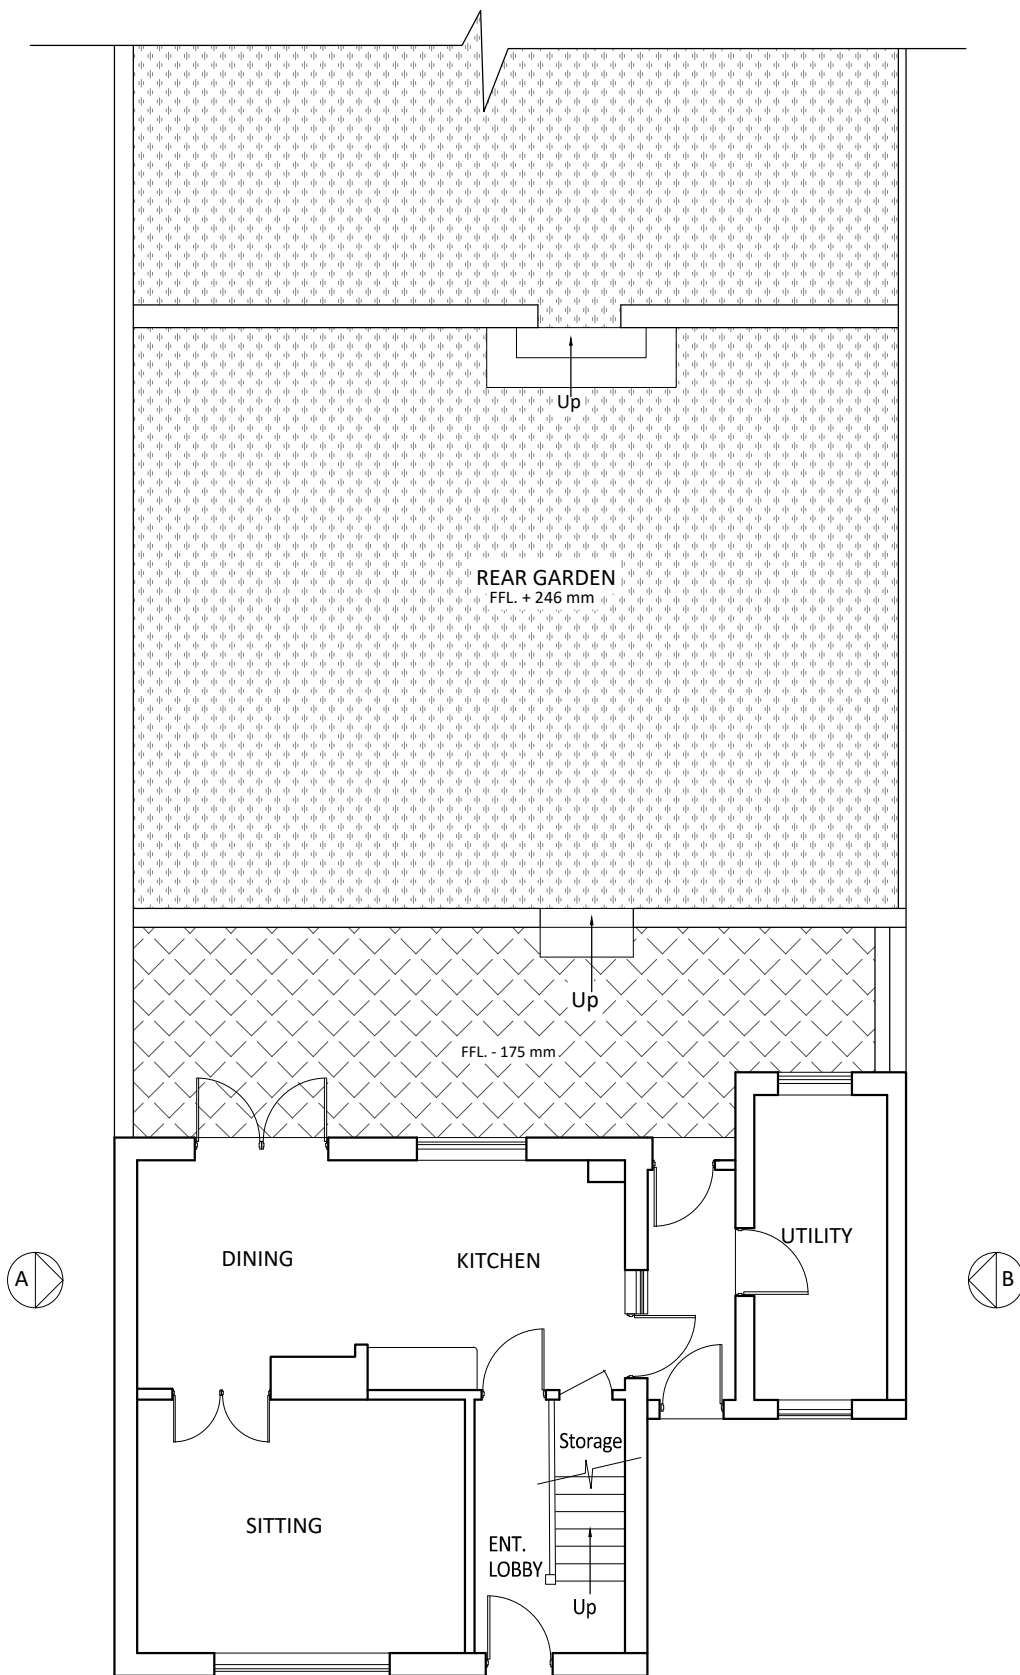

EXISTING GROUND FLOOR
PLAN

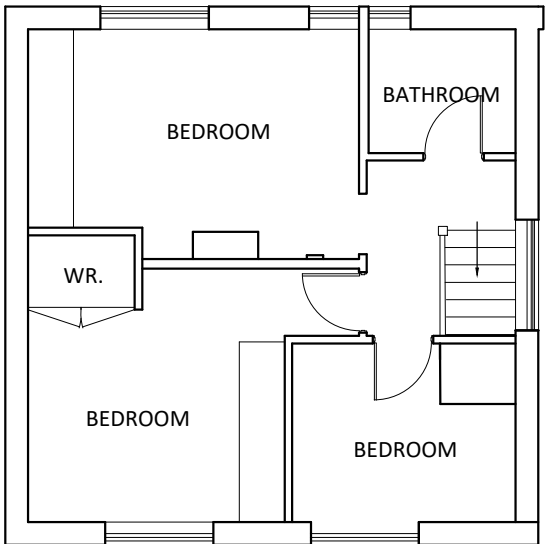

EXISTING FIRST FLOOR
PLAN

© This drawing is copyright Do not Scale. Contractor to check all dimensions on site and to report any discrepancies directly to the SO.				 DESIGNS SK DESIGNS 58B, Clearwater Way, Lakeside, Cardiff, CF23 6DJ Tel: 029 20 761 950 Fax: 029 20 761 950 Email: info@skdesigns.org.uk
Date: JULY 2024				
Project: 6 WORDSWORTH ROAD, NEWPORT				
Title: EXISTING PLANS		Job No:	Scale: 1:100	
		Dwg No: 101	Drawn By: NZ	