



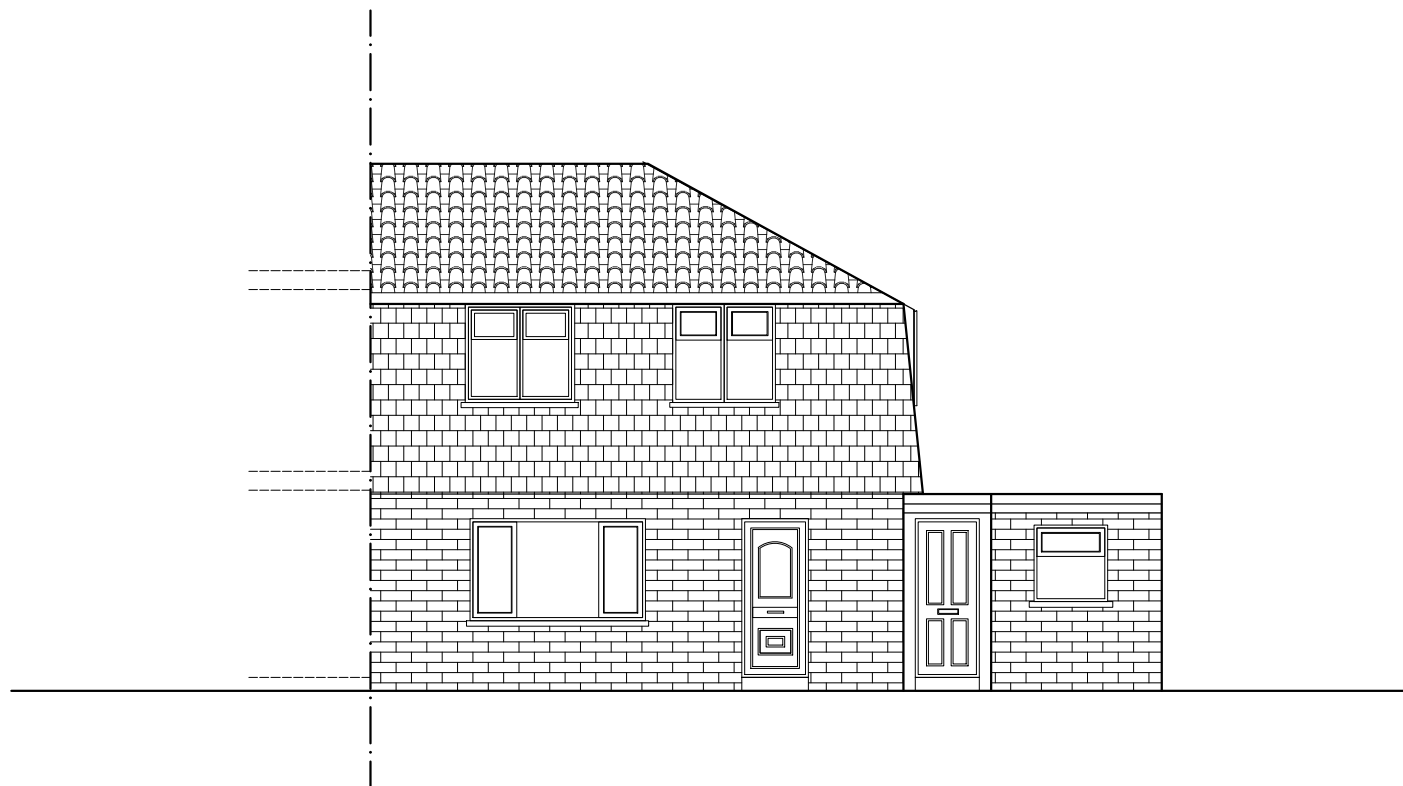

EXISTING FRONT
ELEVATION

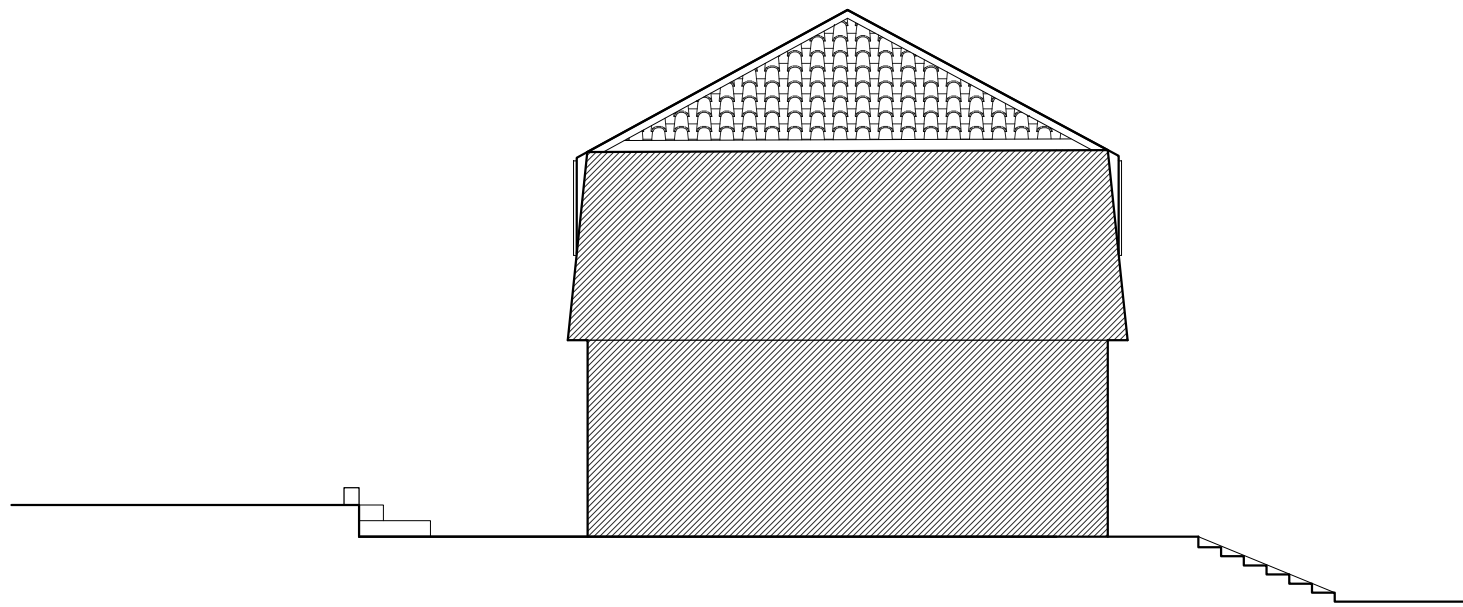

EXISTING ELEVATION A

© This drawing is copyright. Do not Scale. Contractor to check all dimensions on site and to report any discrepancies directly to the SO.			
Date: AUG 2024			
Project: 6 WORDSWORTH ROAD, NEWPORT			
Title: EXISTING ELEVATIONS	Job No:	Scale: 1:100	 DESIGNS SK DESIGNS 588, Cleaver Way, Lakeside, Cardiff, CF23 6DJ Tel: 029 20 761 950 Fax: 029 20 761 950 Email: info@skdesigns.org.uk
	Dwg No: 102	Drawn By: NZ	