


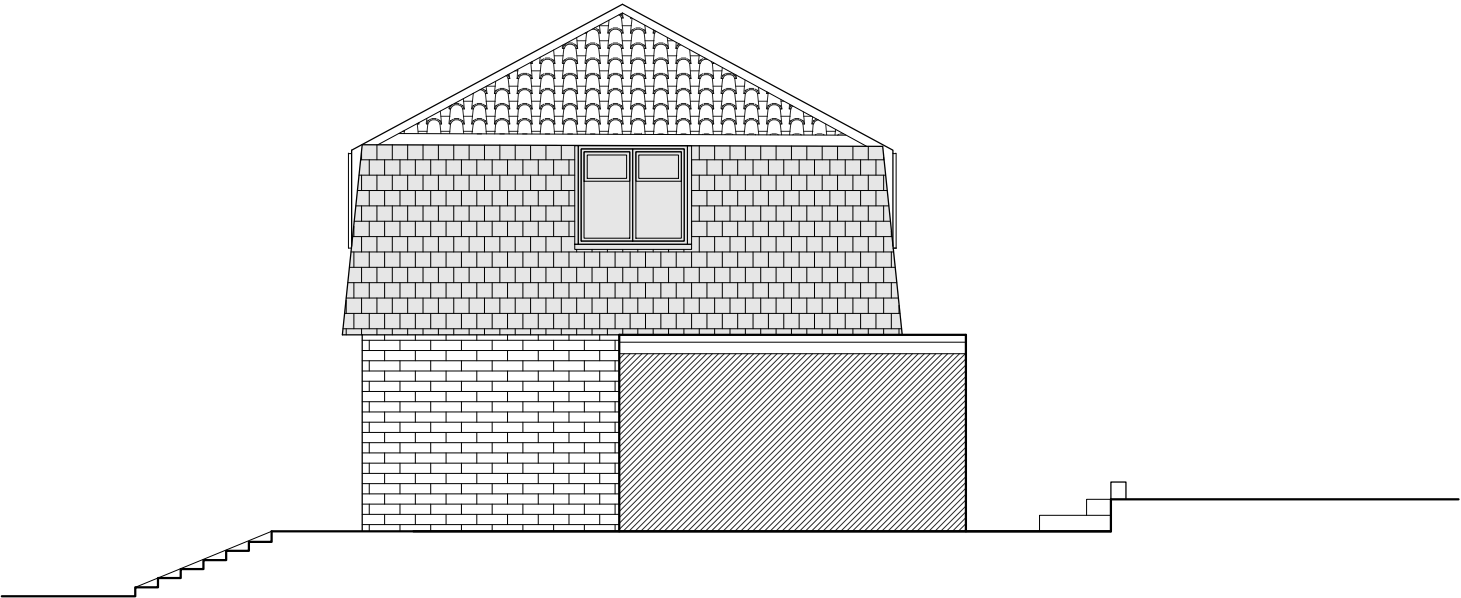

EXISTING REAR
ELEVATION



EXISTING ELEVATION B

© This drawing is copyright Do not Scale. Contractor to check all dimensions on site and to report any discrepancies directly to the SO.			 DESIGNS SK DESIGNS 58B, Clearwater Way, Lakeside, Cardiff, CF23 6DJ Tel: 029 20 761 950 Fax: 029 20 761 950 Email: info@skdesigns.org.uk
Date: AUG 2024			
Project: 6 WORDSWORTH ROAD, NEWPORT			
Title: EXISTING ELEVATIONS	Job No:	Scale: 1:100	
	Dwg No: 103	Drawn By: NZ	