




PROPOSED FRONT
ELEVATION

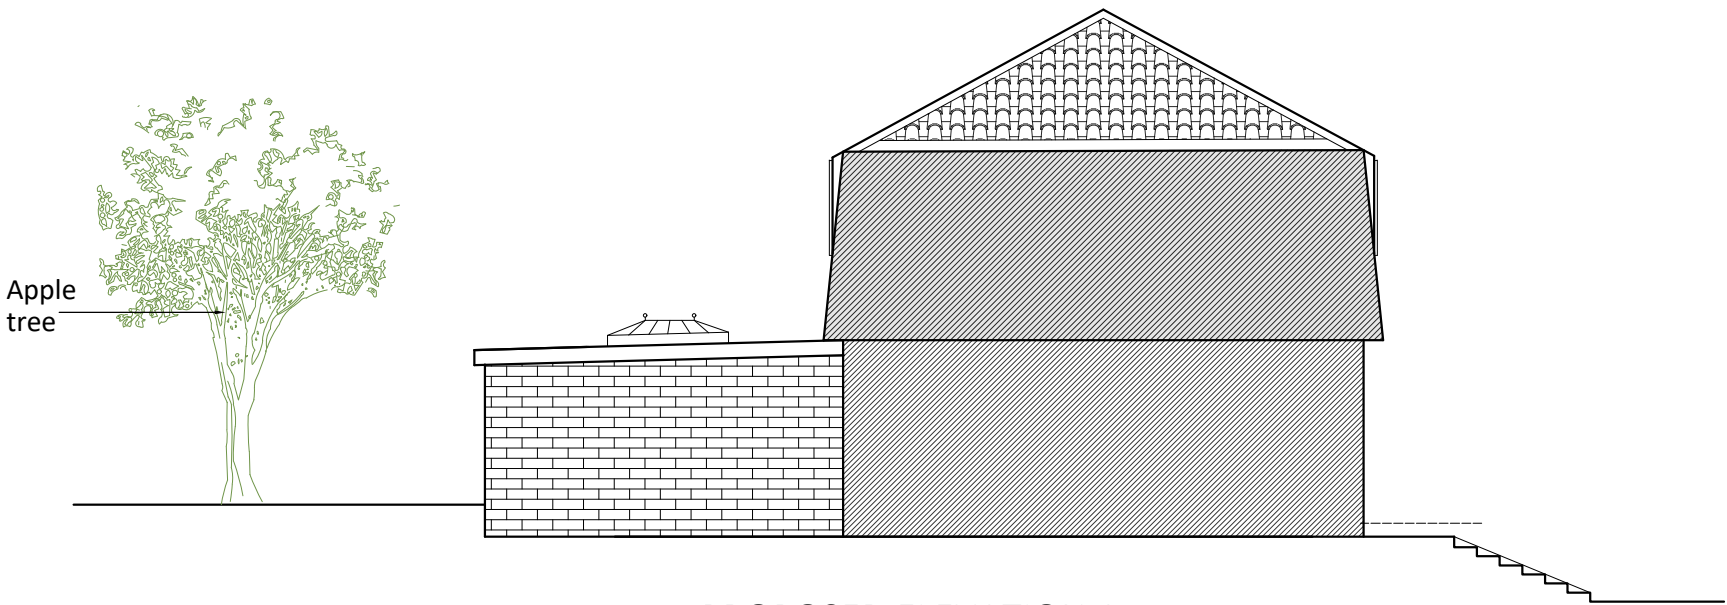

PROPOSED ELEVATION A

© This drawing is copyright. Do not Scale. Contractor to check all dimensions on site and to report any discrepancies directly to the SO.			 DESIGNS SK DESIGNS 58B, Clearwater Way, Lakeside, Cardiff, CF23 6DJ Tel: 029 20 761 950 Fax: 029 20 761 950 Email: info@skdesigns.org.uk	
Date: AUG 2024				
Project: 6 WORDSWORTH ROAD, NEWPORT				
Title: PROPOSED ELEVATIONS		Job No:	Scale: 1:100	
		Dwg No: 202	Drawn By: NZ	