





PROPOSED REAR
ELEVATION

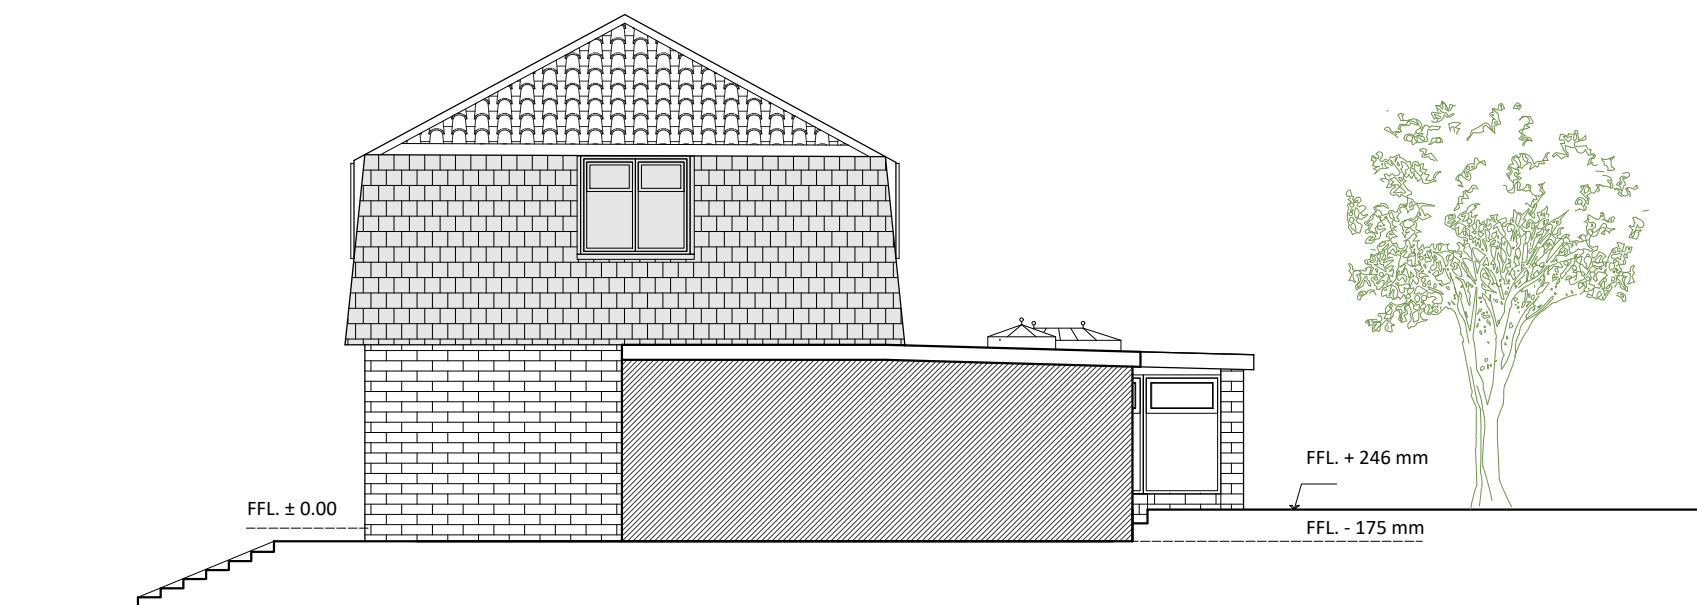

PROPOSED ELEVATION B

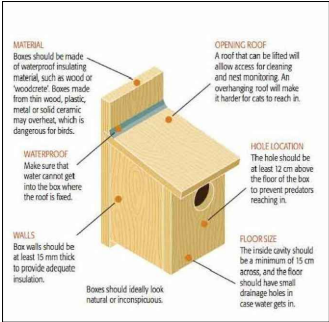

BIRD NEST BOX



BIRD BOX

© This drawing is copyright Do not Scale. Contractor to check all dimensions on site and to report any discrepancies directly to the SO.			 DESIGNS SK DESIGNS 588, Cleanwater Way, Lakeside, Cardiff, CF23 6DJ Tel: 029 20 761 950 Fax: 029 20 761 950 Email: info@skdesigns.org.uk
Date: AUG 2024			
Project: 6 WORDSWORTH ROAD, NEWPORT			
Title: PROPOSED ELEVATIONS			
Job No:		Scale: 1:100	
Dwg No: 203		Drawn By: NZ	