
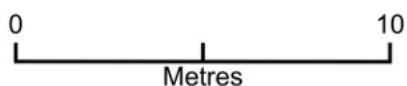


Buxton New Dwelling

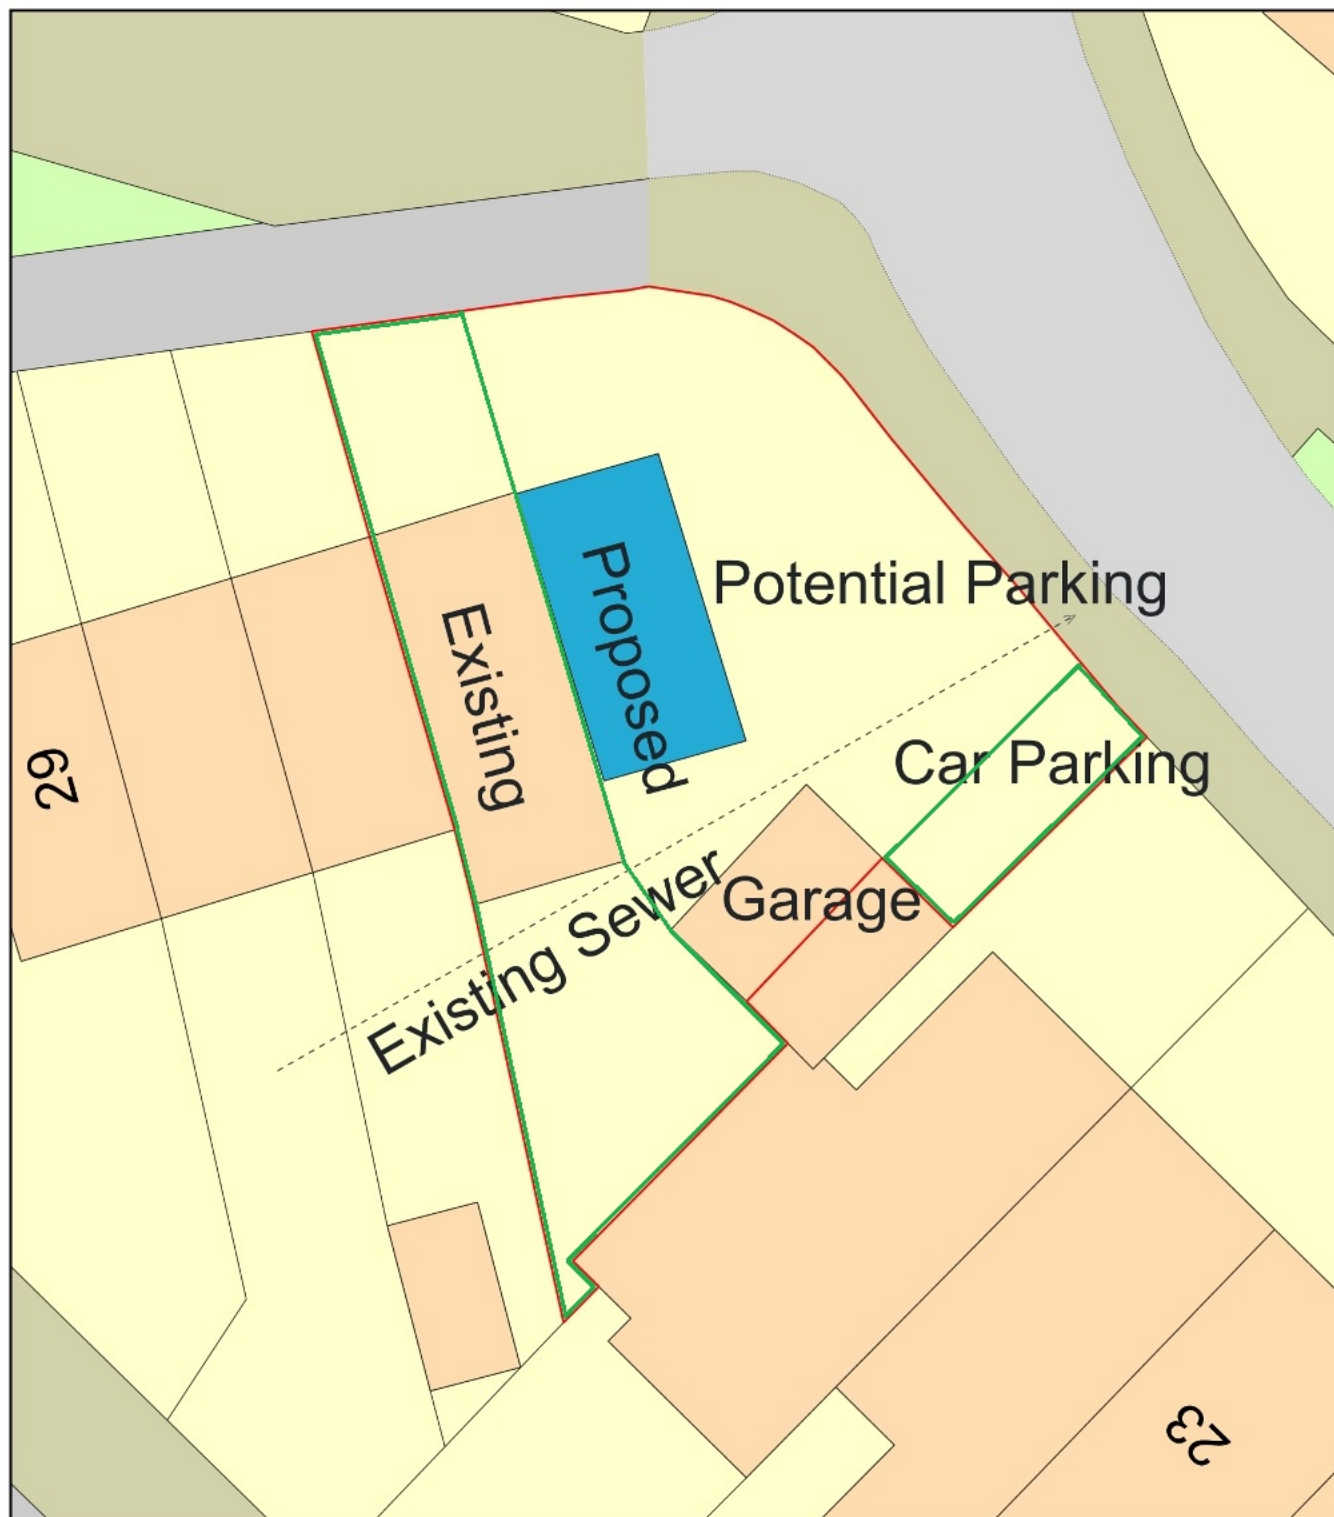

Plan Produced for: Nathan Eveleigh

Date Produced: 17 Mar 2026

Plan Reference Number: TQRQM26076194134345

Scale: 1:200 @ A4