



GROUND FLOOR



The external infrastructure is in place. Internally the system will be hard wired to each flat and communal areas. each will be served via the two gigabit incoming services, as quoted via G Force

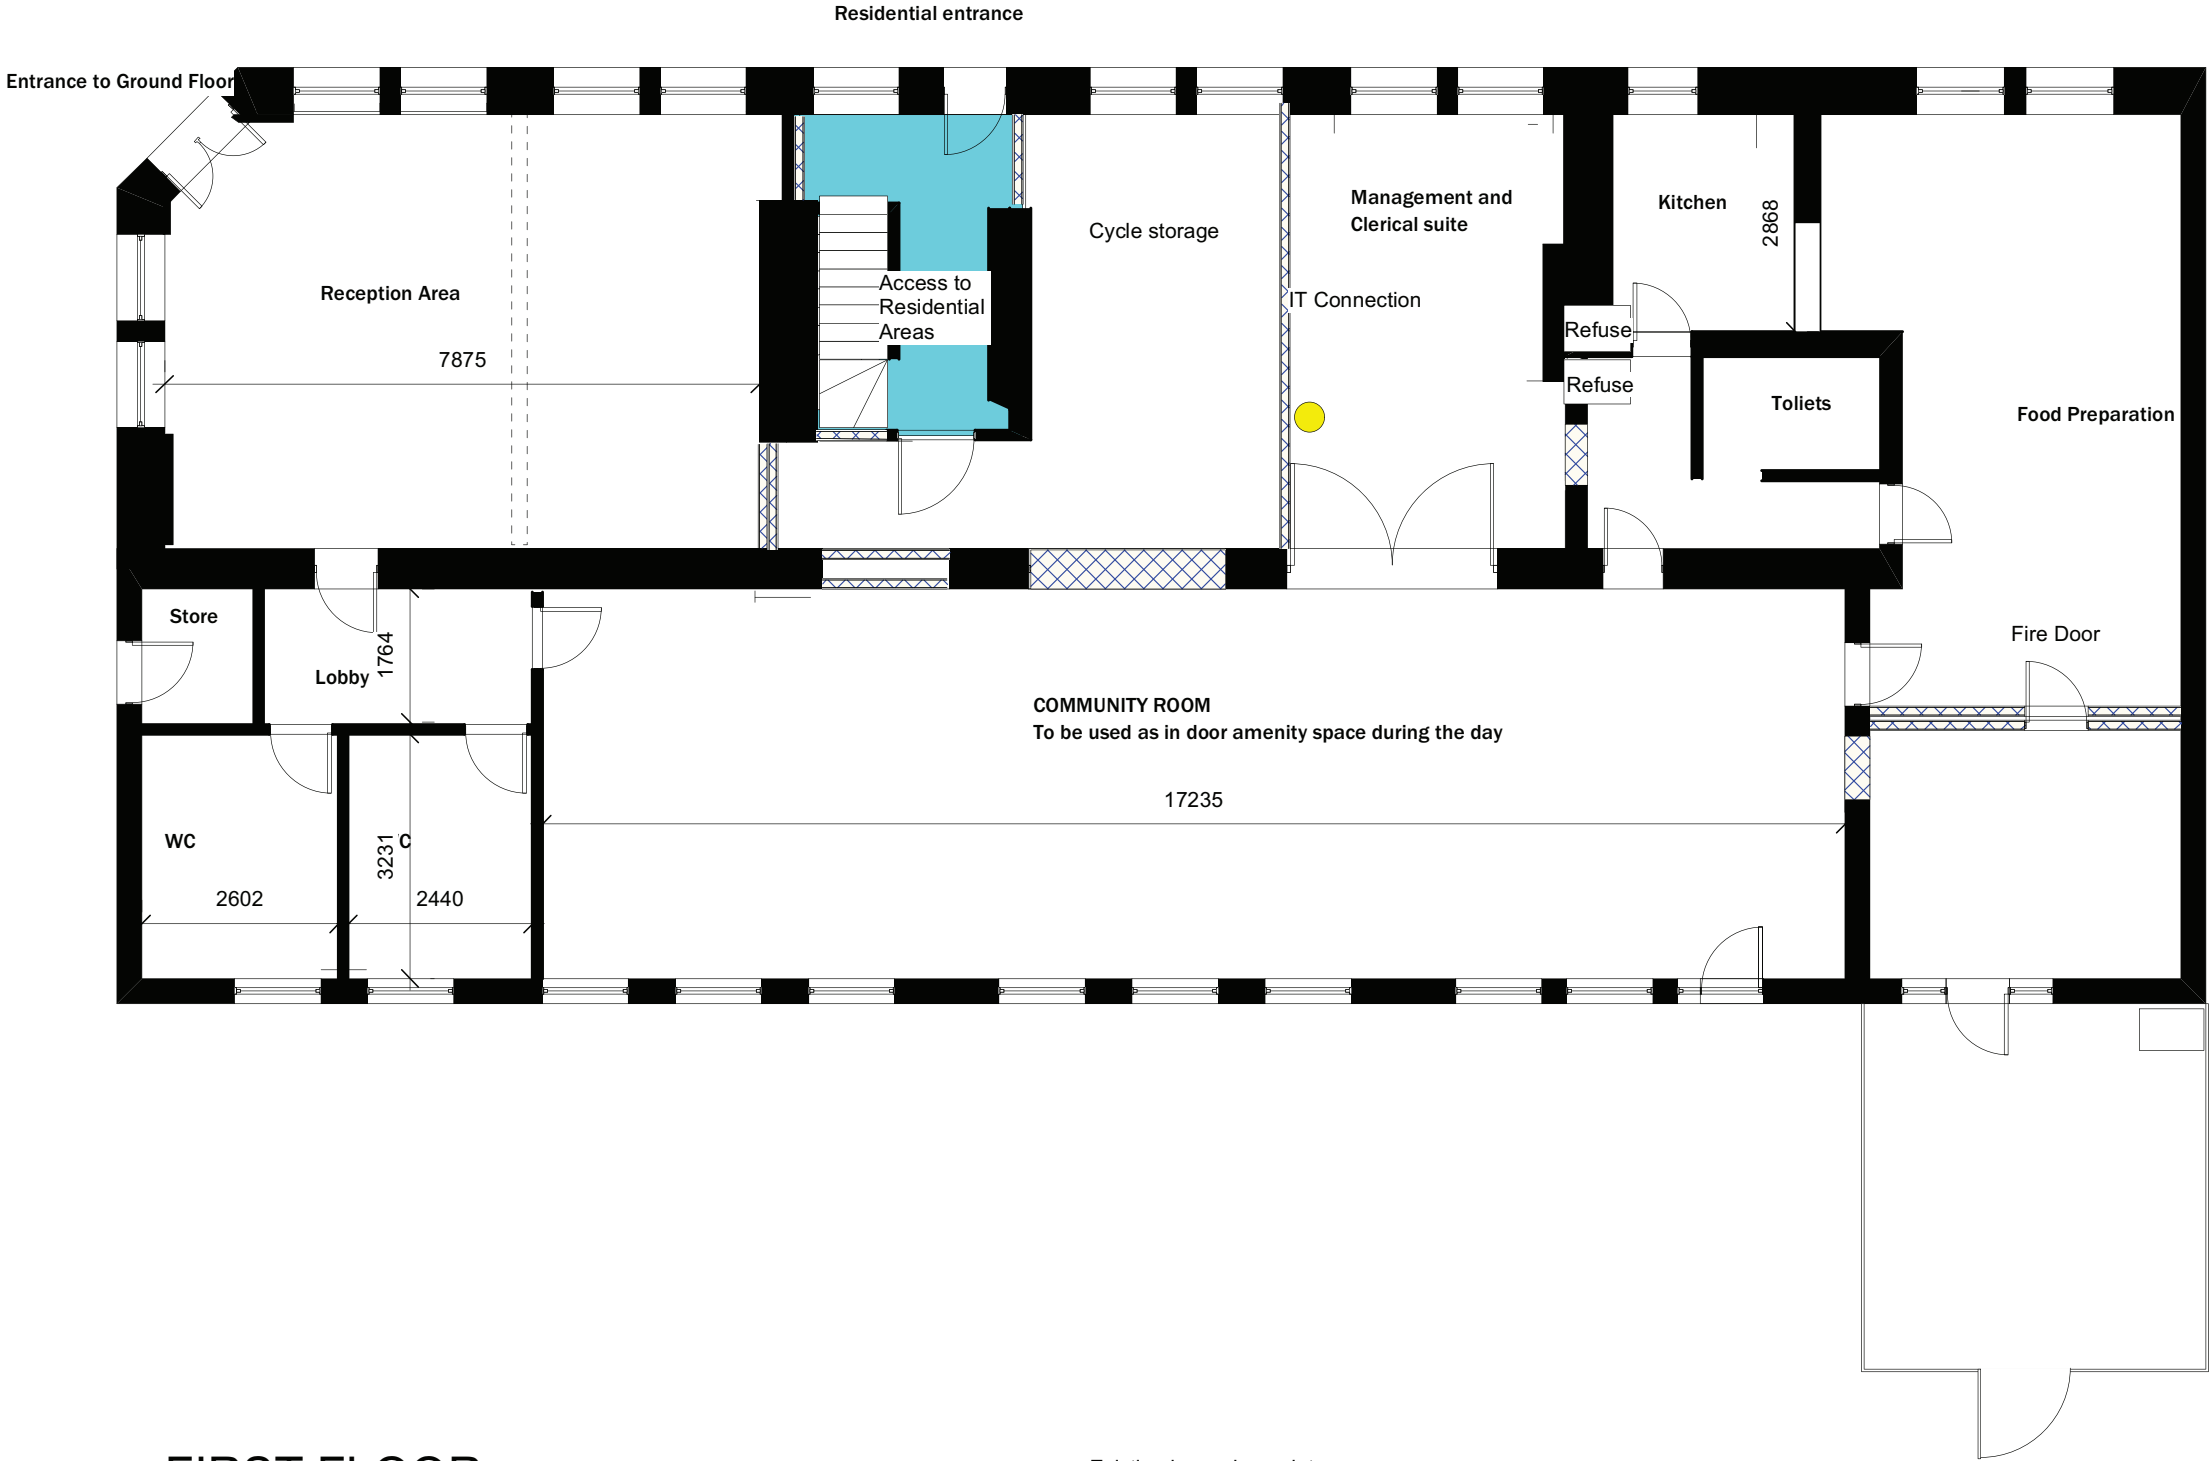

FIRST FLOOR

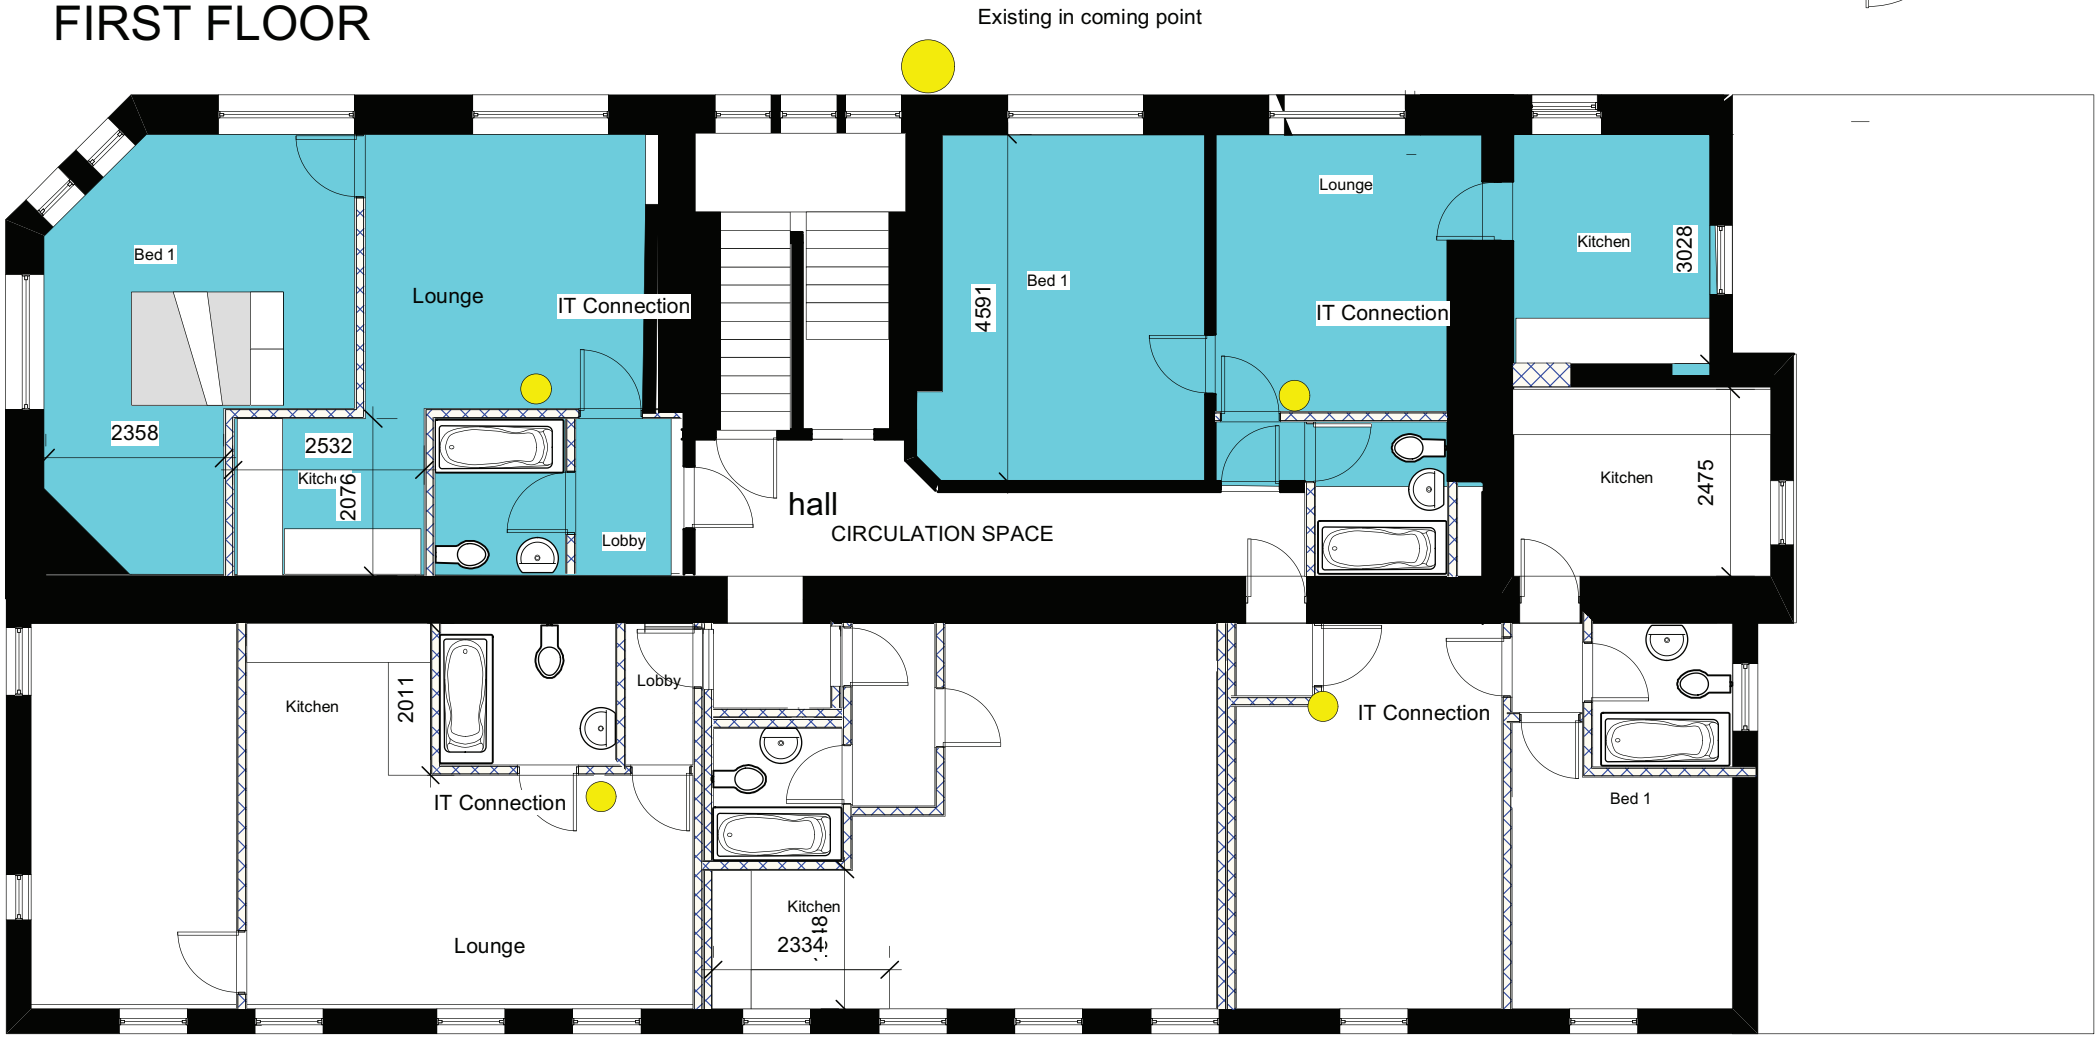

SECOND FLOOR

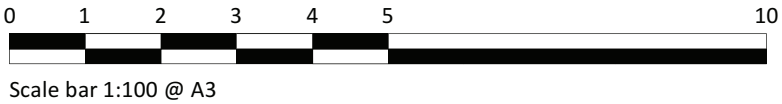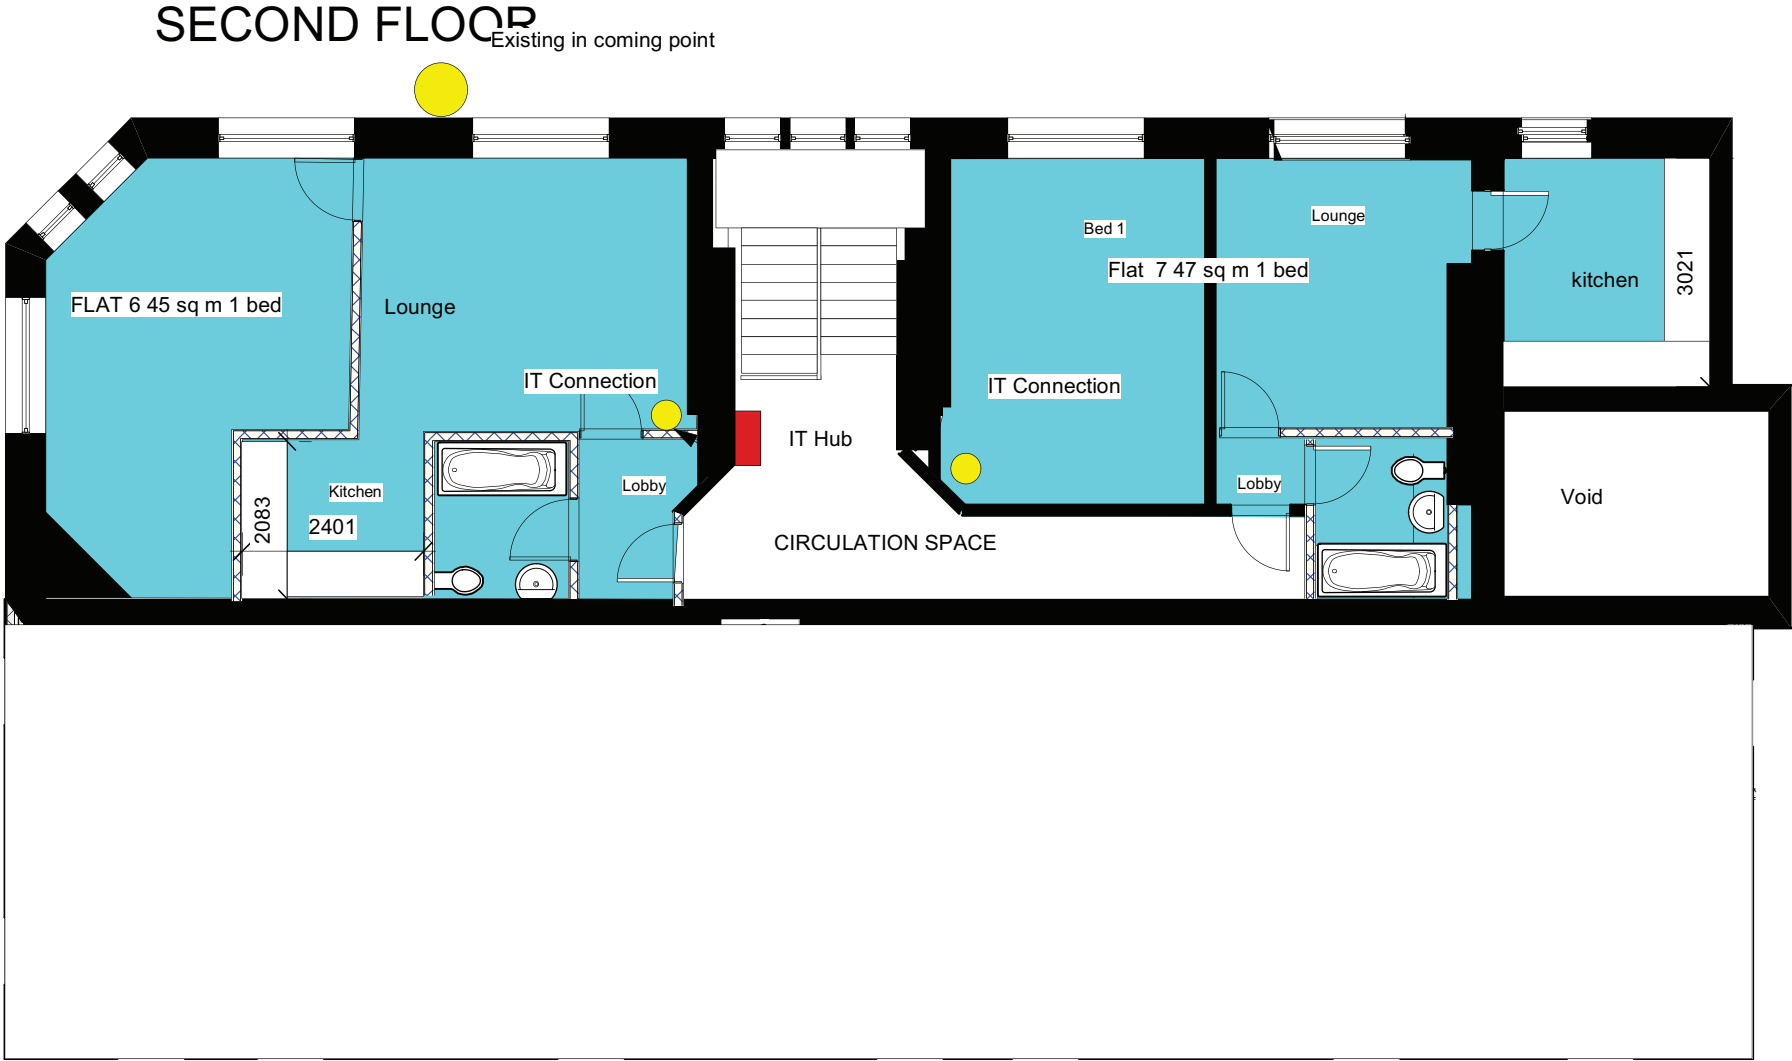

 Skerryvore Designs Ltd Sexton's Tower 2 Caerphilly Road Bassaleg, Newport, NP10 8LE. Phone 01633 897922 Mobile 07816 934352 steve_groucott@hotmail.com	JOB		DRAWING		DRAWING No. SD724 010
	TITLE	West of england 42 Brunel Street NP20 2JS	TITLE	IT System,	SCALE 1:100 @ A2
					DATE Sept. 2025