



Patio and BBQ Area

Existing Boundary
Timber Fence

Existing Trees

Lawn

Garage

Parking Area
Resin Bound Gravel

Shrub Planting


Existing Felthorpe House

Sliding Gates

Main Entrance

Laurel Hedgerow
(Evergreen)
Metal Fence 1.2m High

The copyright of this drawing belongs to Steele Landscape Design
and must not be issued, altered or copied without written consent from SLD.
The drawing may be scaled but in preference use dimensions if shown
and in the event of doubt consult Steele Landscape Design.

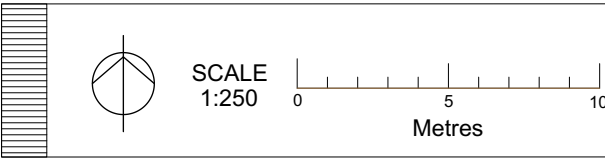

Landscape Architecture	Landscape and Visual Impact Assessment	Landscape Inspection
Date: 14 NOV 2025	Status: For Planning	
Scale: 1:250 @ A3	Project: Felthorpe House	
Drawn: VS	Drawing Title: Landscape Plan	
Chkd: FS	Drawing No: 218 200	

