


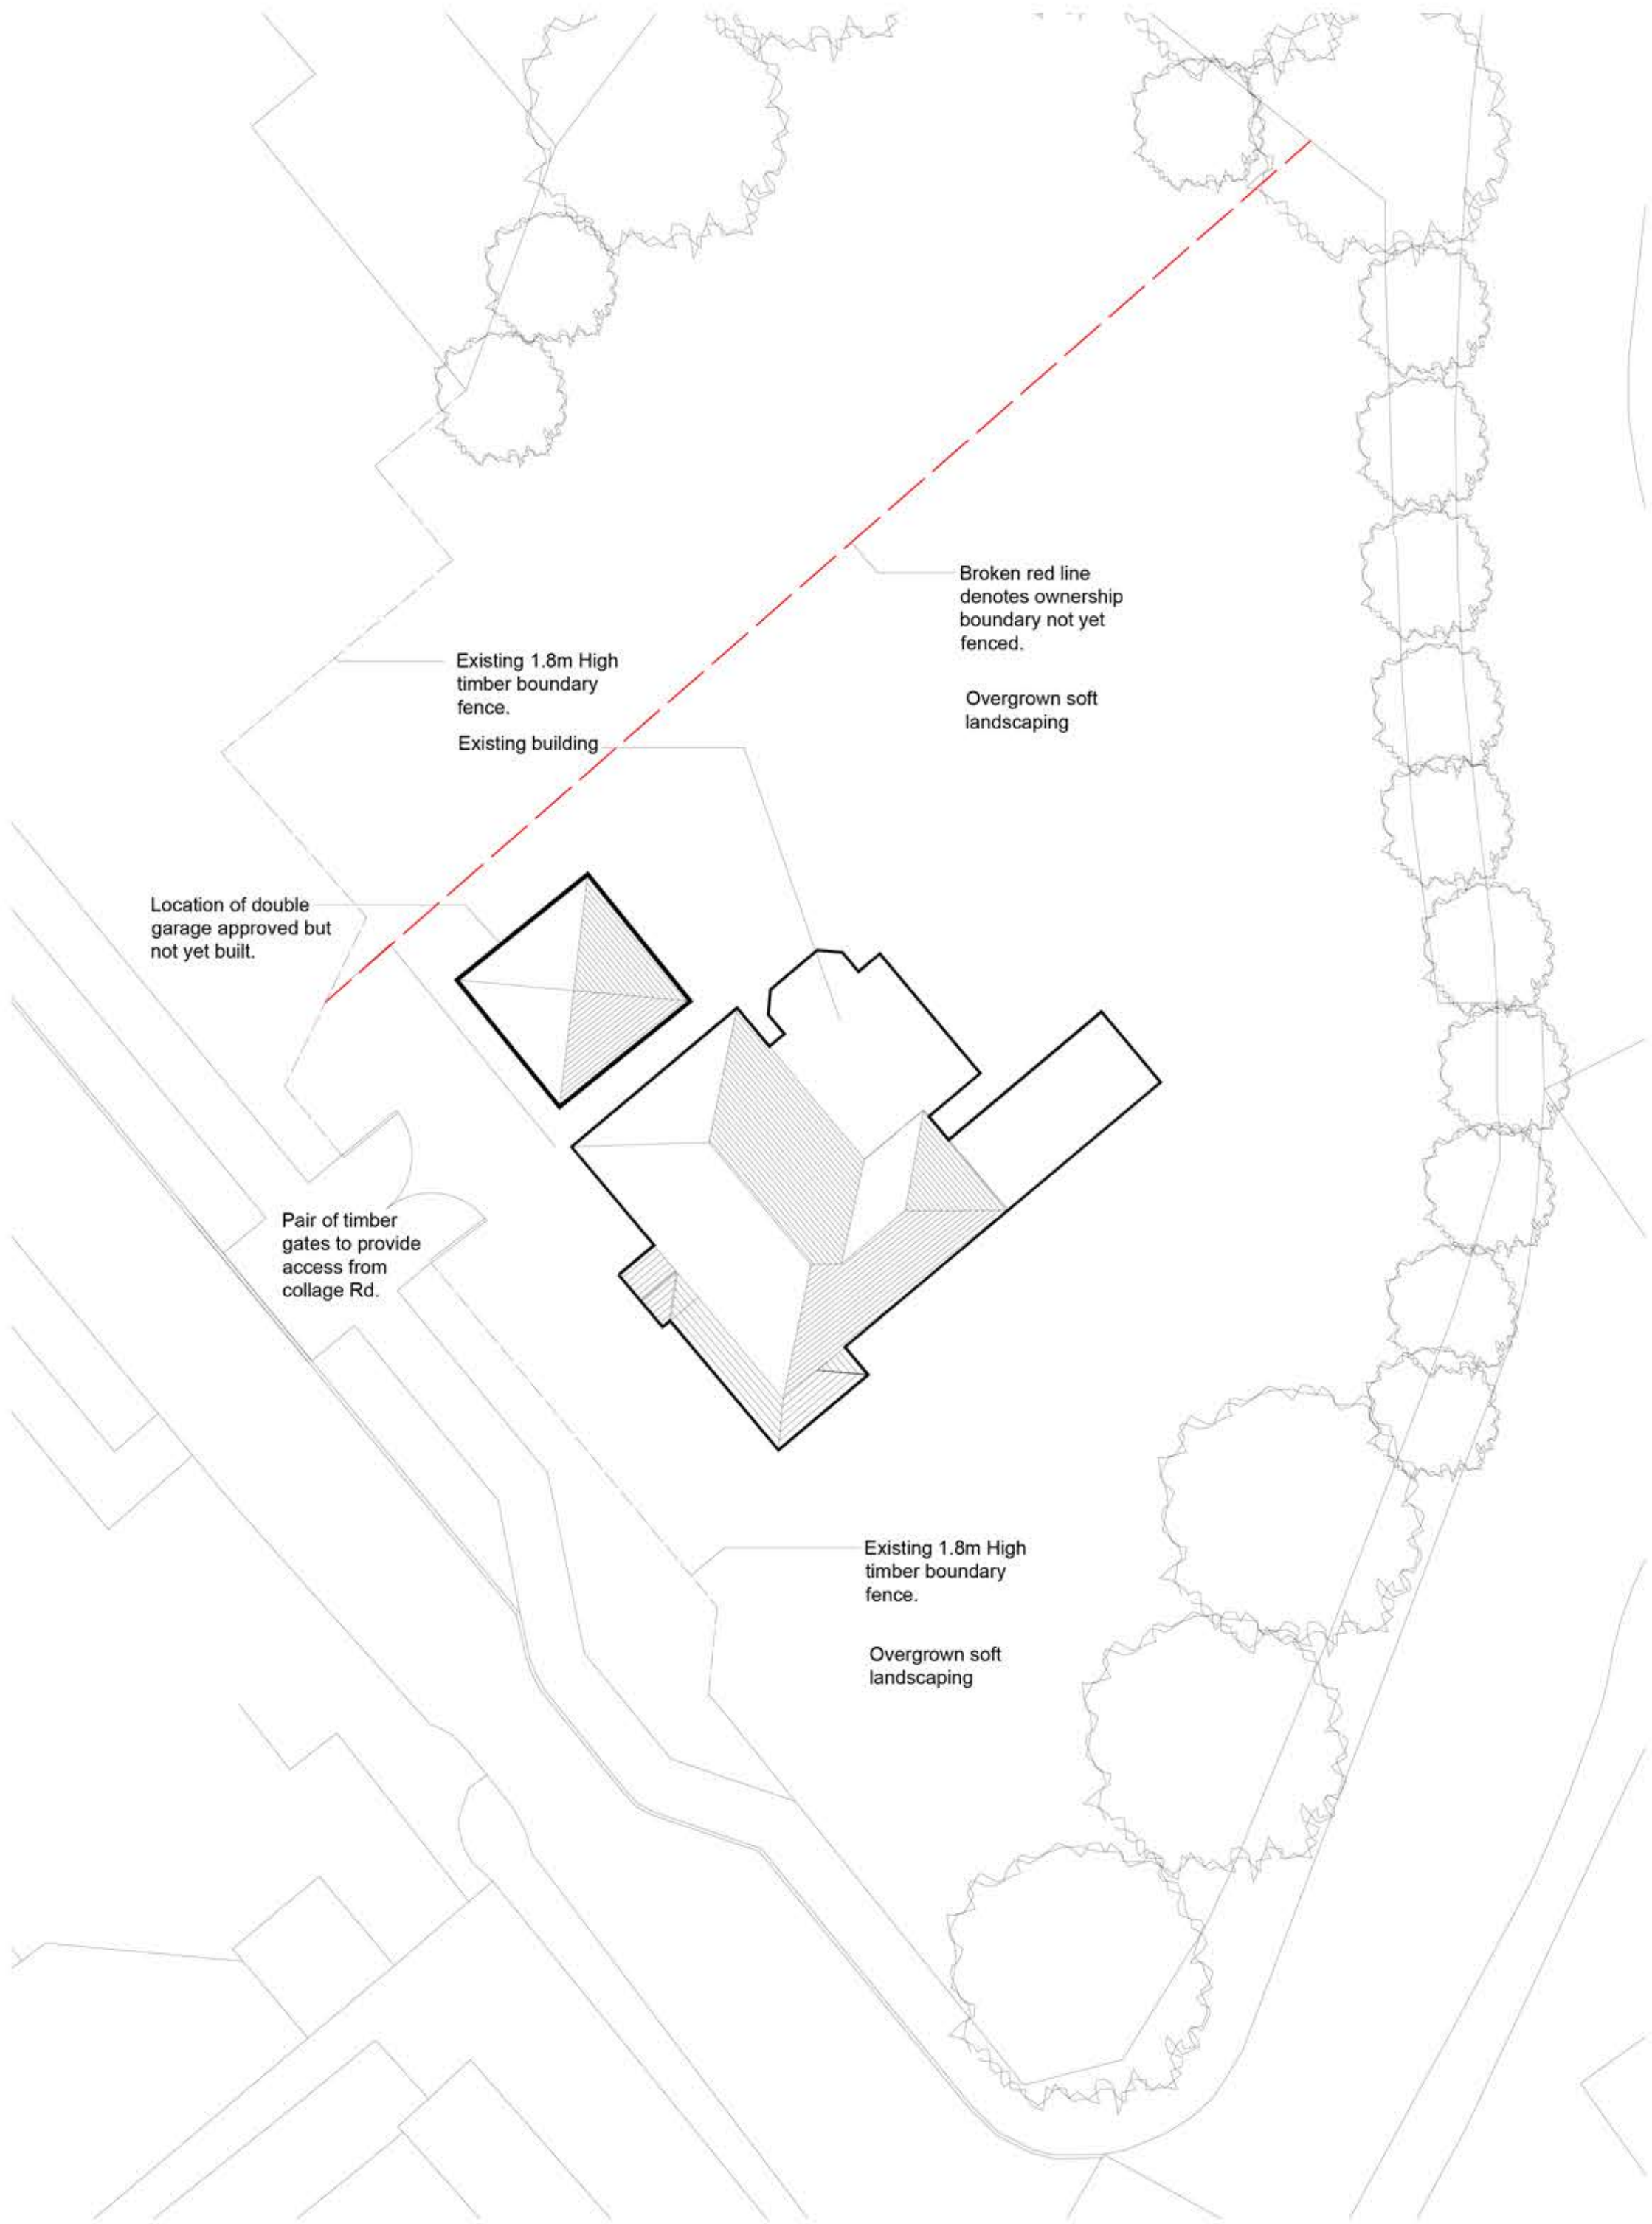


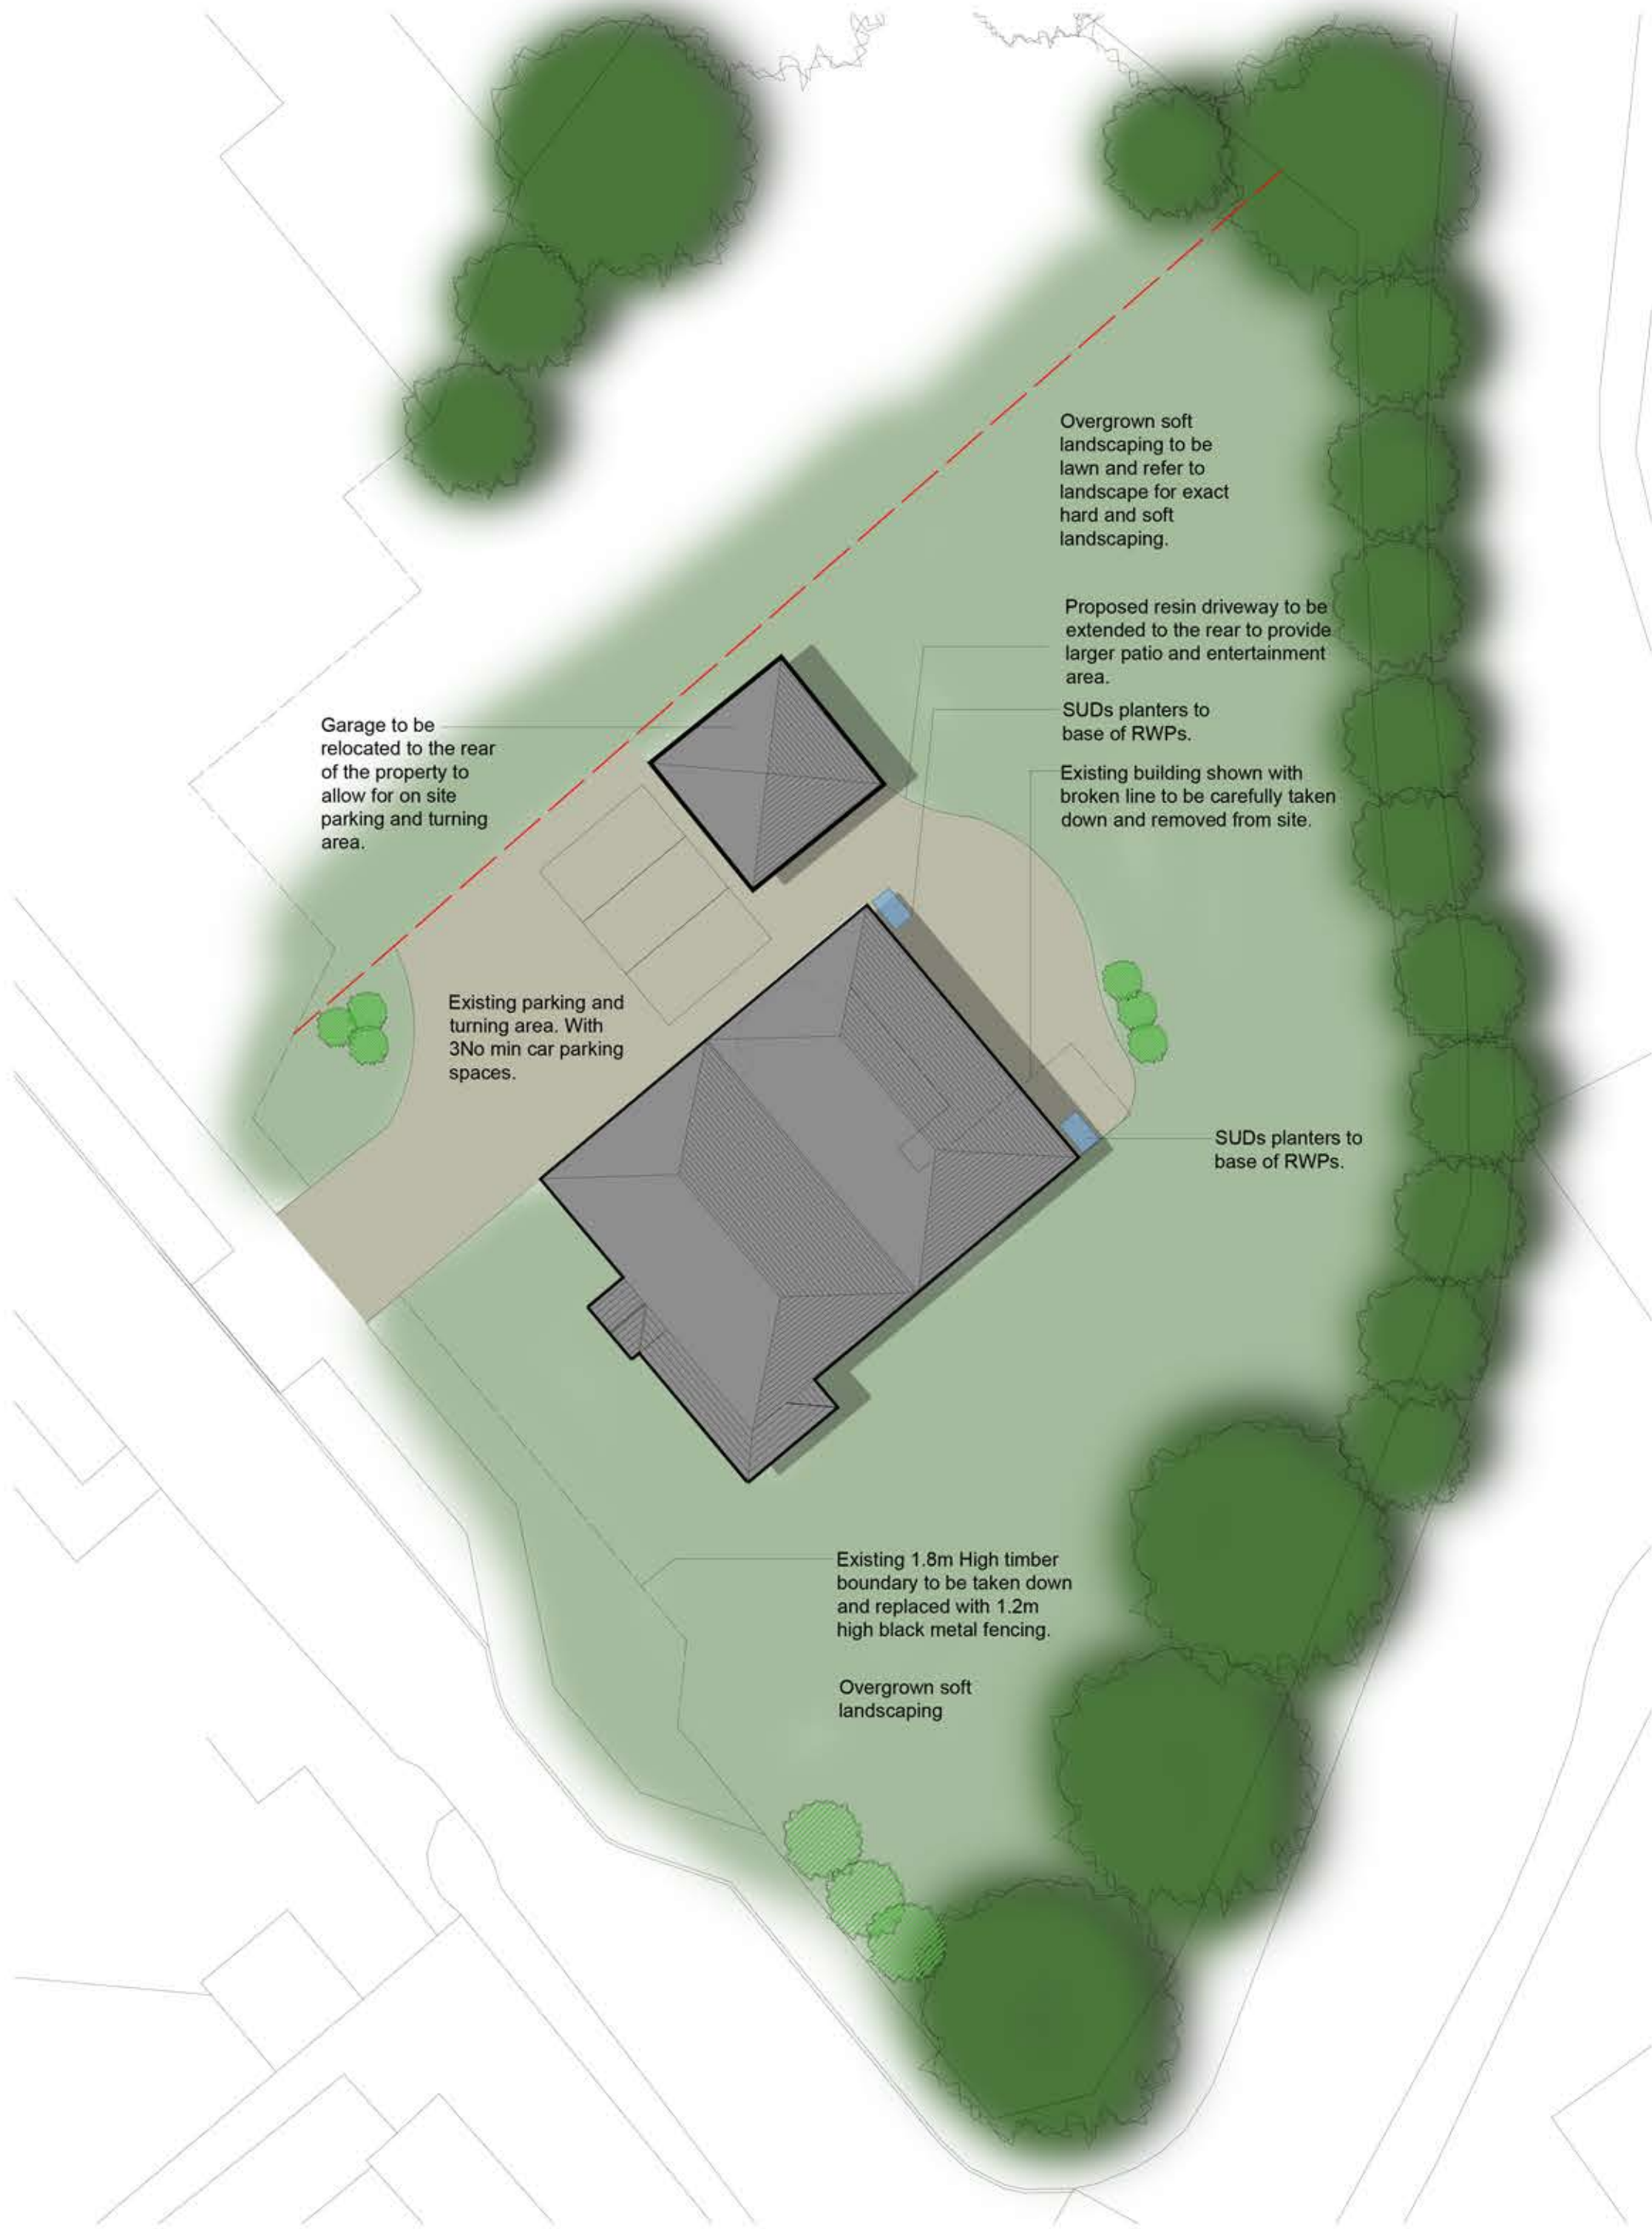


Site Block Plan as existing
1:200 scale

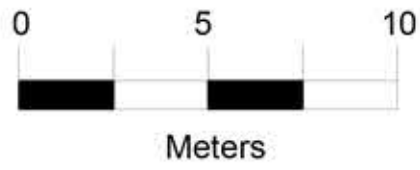

Site Block Plan as proposed
1:200 scale

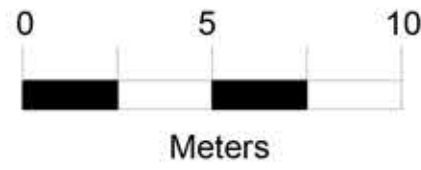

SUDs planter example
NTS

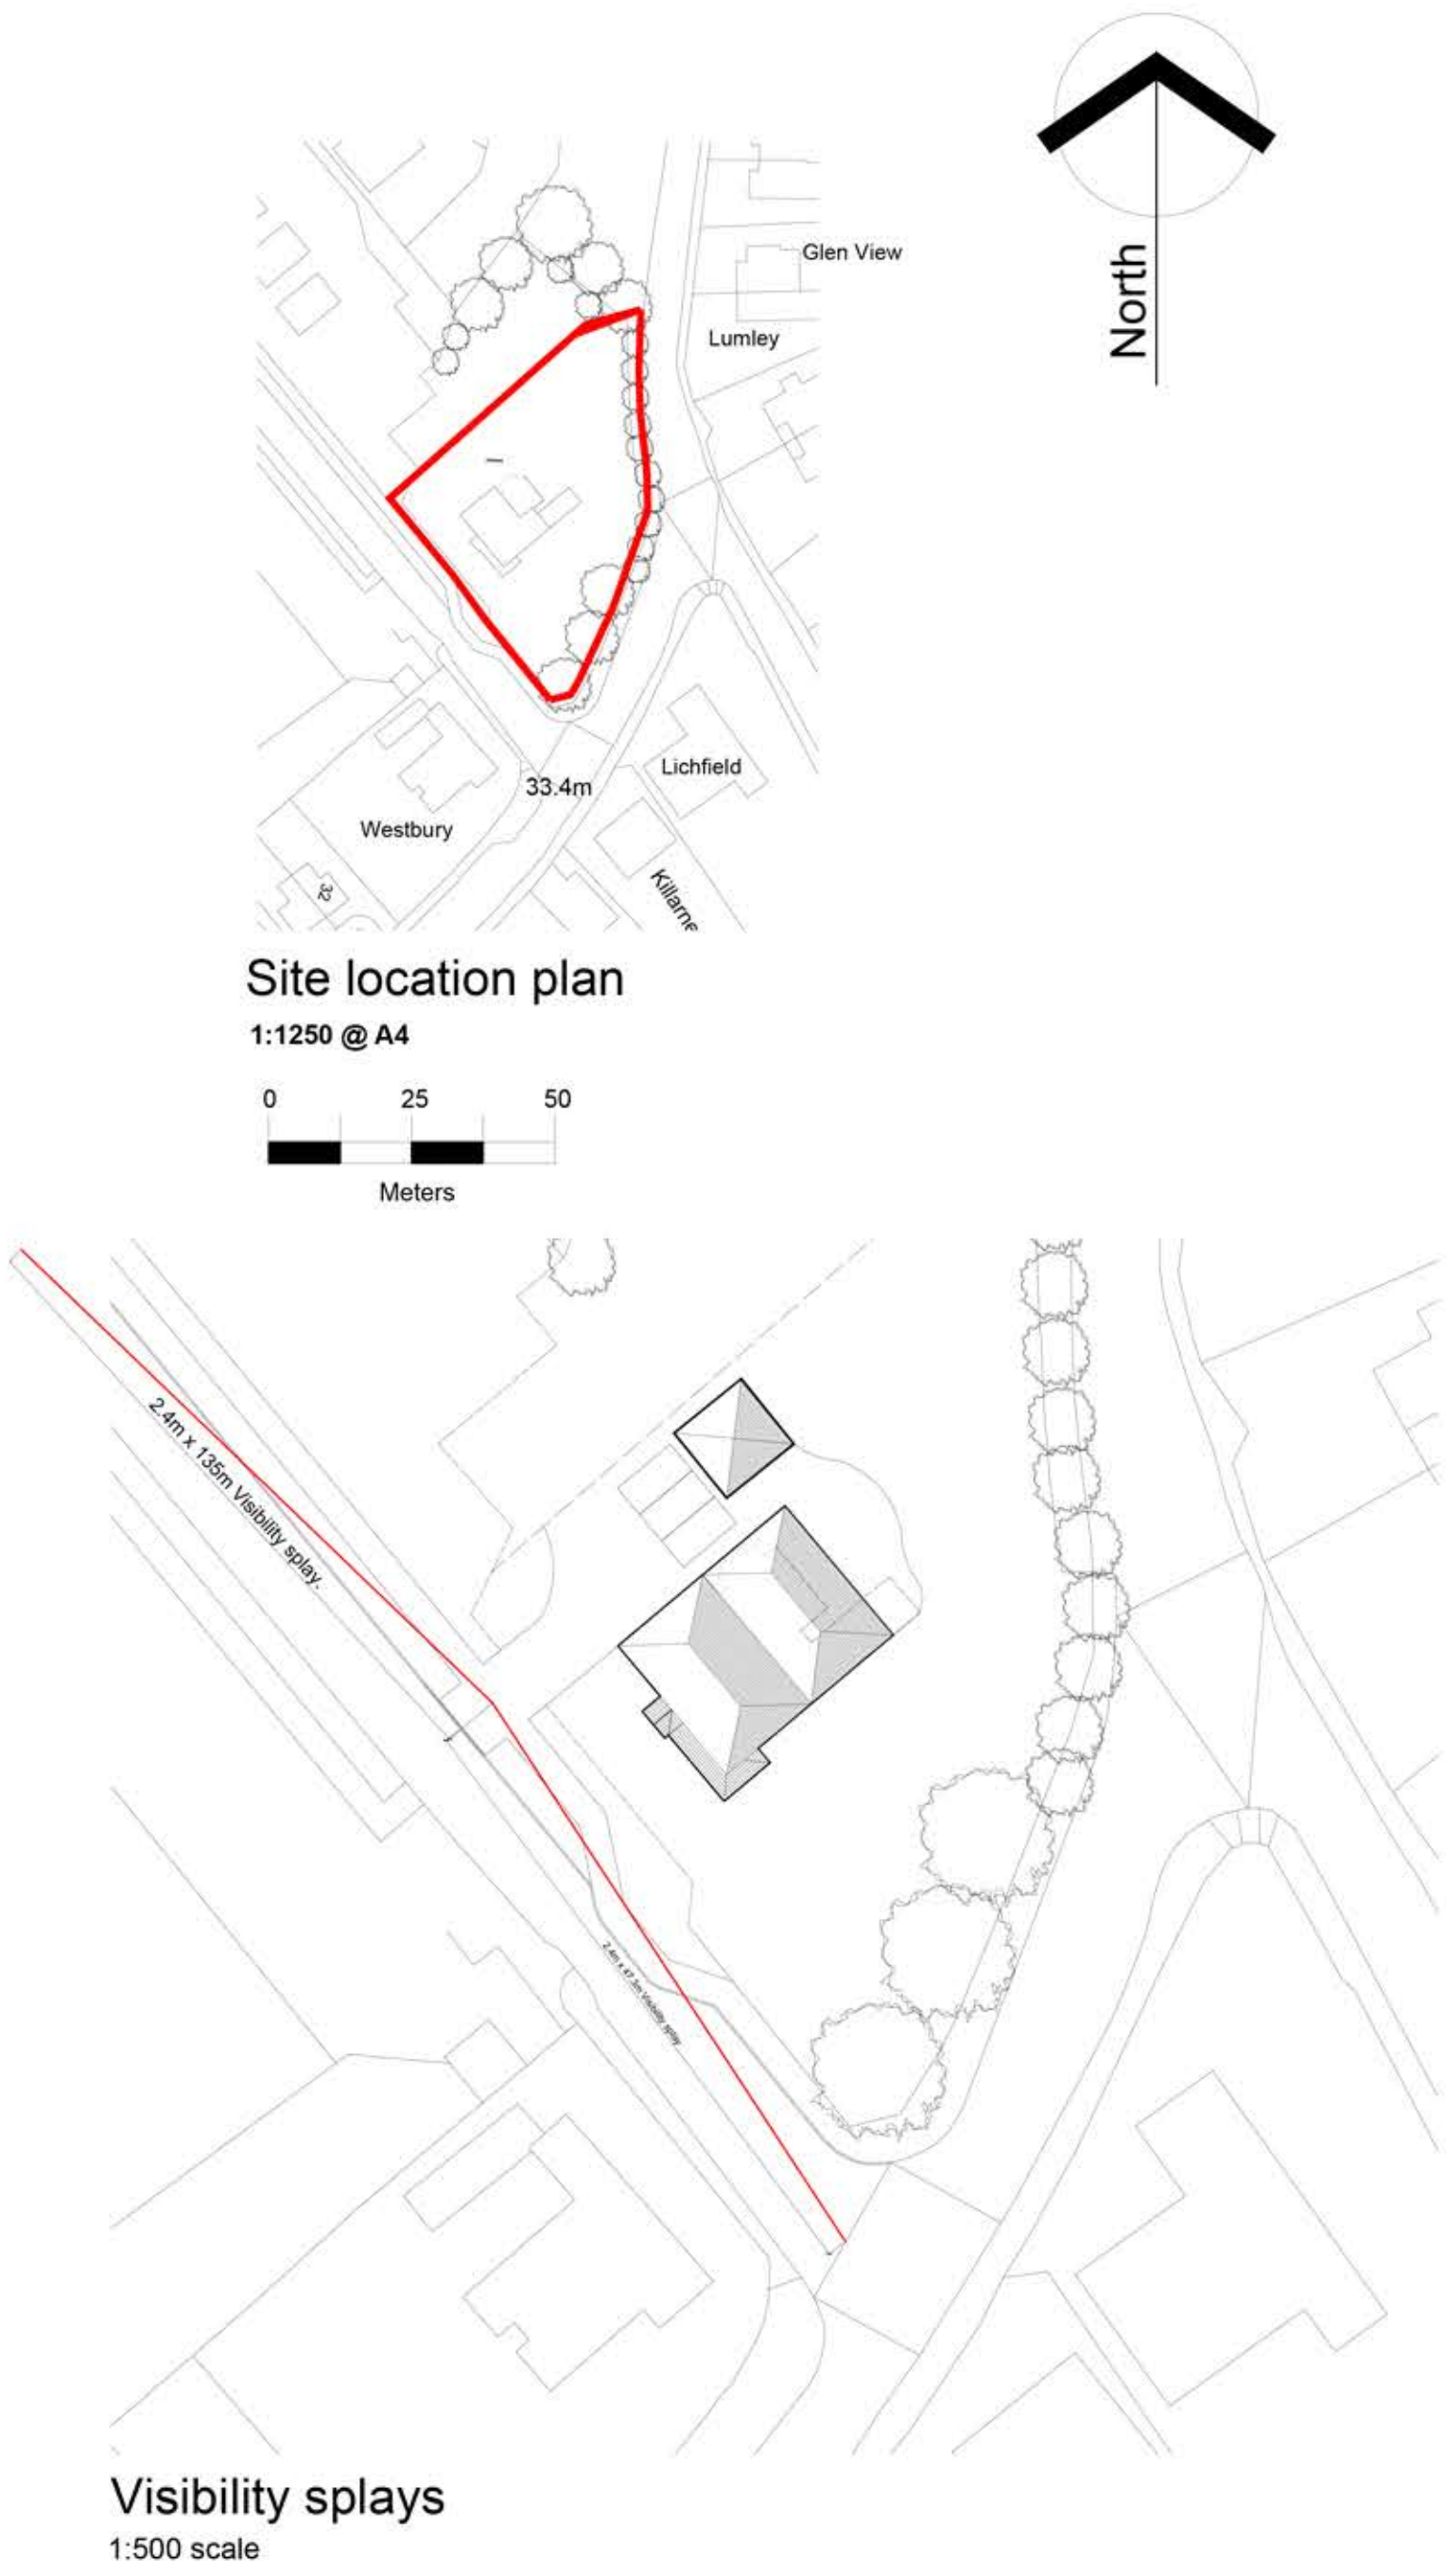

Visibility splays
1:500 scale

GriffithsDesign Architectural Technologists. Tel: 07969446621 Email: griffithsdesign@outlook.com				
Client	Mr & Mrs Smith			
Project	Proposed extension & Alterations; Felthorpe, Collage Rd, Caerleon			
Drawing	Existing and proposed site block plan.			
Date	June 2025	Scale	1:50 @ A1	
Drawn by	JG	Drawing No	[PP] 03	
Checked by	***			
Revision				