


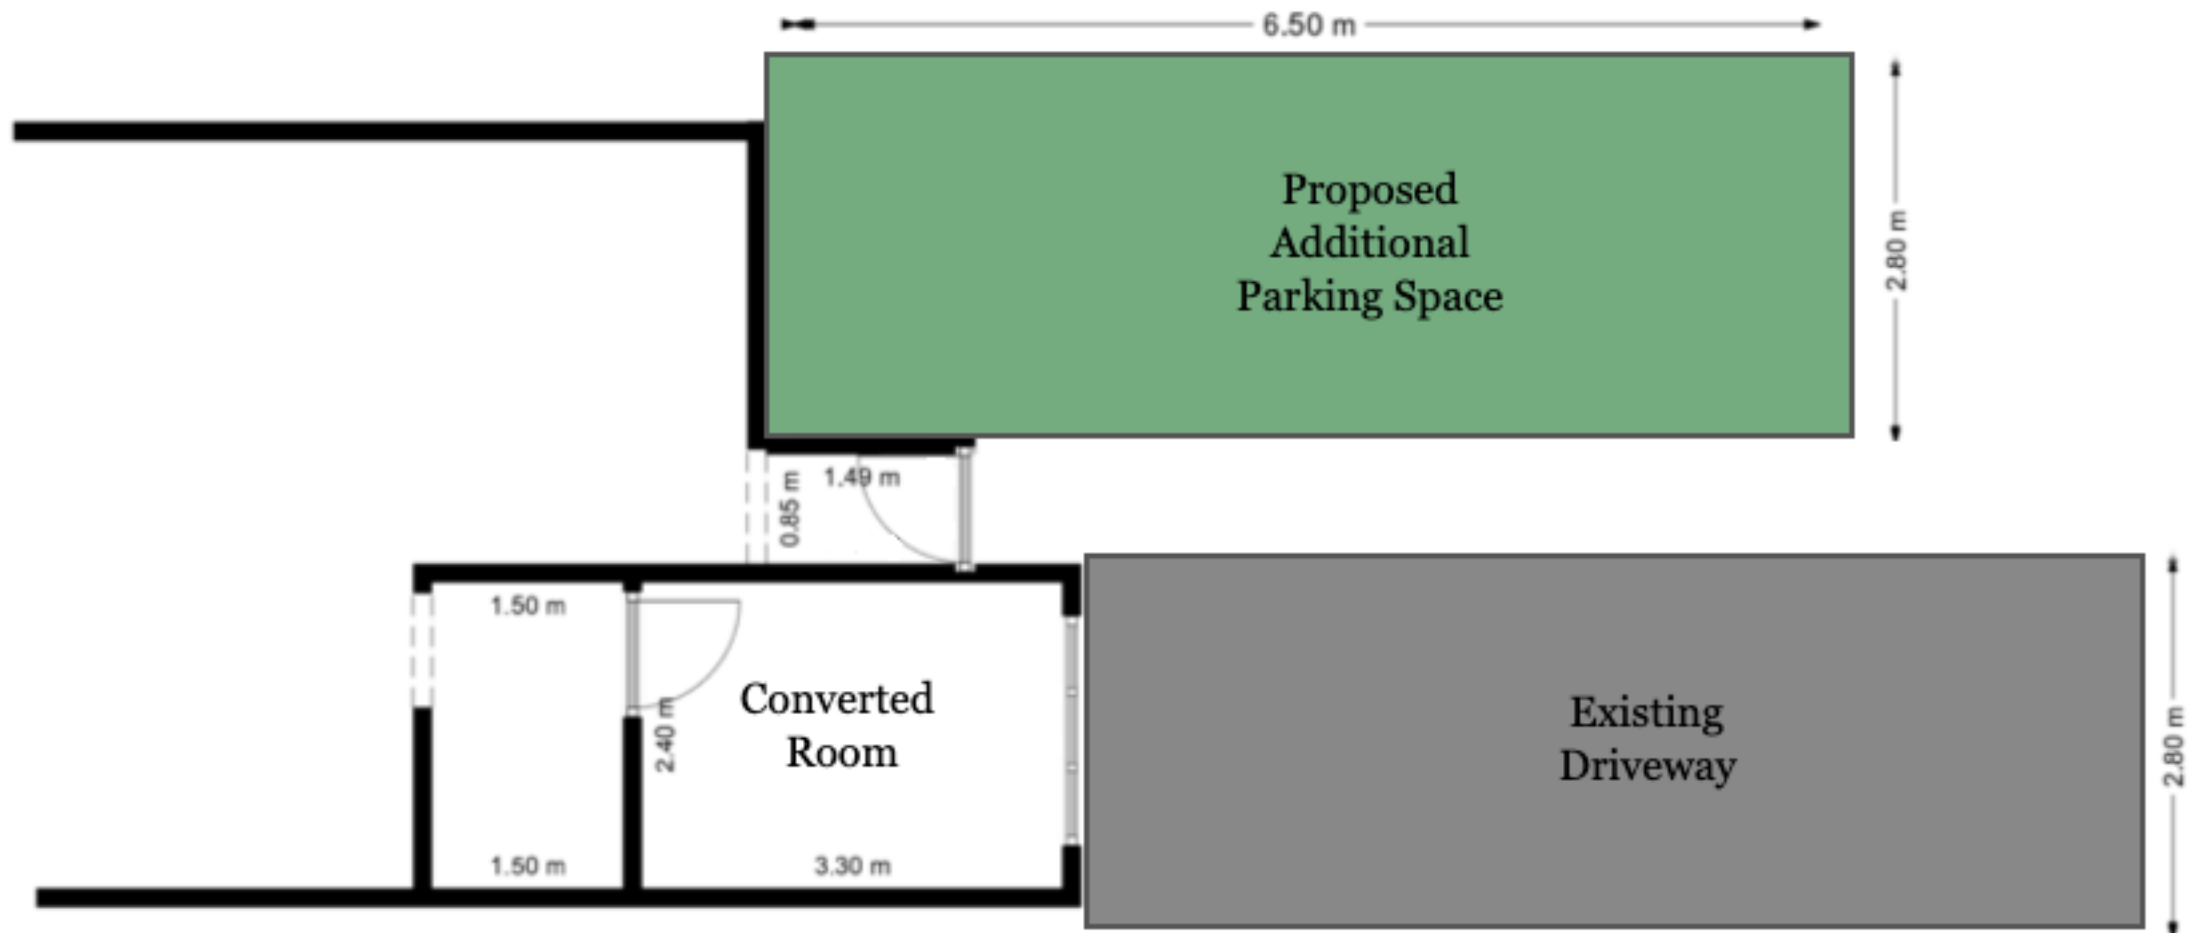

Proposed Parking Plan at
18, Willenhall Street, NP19 0DJ