



©2020 Cellnex
All rights reserved. No part of this publication may be reproduced, stored in a retrieval system or transmitted in any form or by any means (Electronic, Mechanical, Photocopying, Recording or otherwise), without the prior written consent of the Company.

NOTES

BASED UPON ORDNANCE SURVEY DIGITAL DATA WITH THE PERMISSION OF THE CONTROLLER OF HER MAJESTY'S STATIONARY OFFICE, © CROWN COPYRIGHT. LICENCE NO. 100044560

BT SKYLINE No.

NP0042

2	COL MOD.UK.0006533 LOCATION PLAN	10-04-26	WHP	WHP
1	217304 ML CREATION	04/05/20	TCS	KG
ISS	REVISION	DATE	DRN	APP



CELLNEX UK
R+, 4TH FLOOR, 2 BLA GRAVE STREET, READING, RG1 1AZ
Tel. 020 4526 8553

SITE No **UK-GW-001103**
NEWPORT MAINDEE ATE
CROMWELL ROAD
NEWPORT
GWENT
NP19 0JR

NGR **ST 33330 87510**

OS GRID **333330 187510**

TITLE
LOCATION PLAN

SCALE **SEE DRAWING**


DRAWN	TCS	01/05/20
APPROVED	WHP	10-04-26

DRG No.	Sheet 1 of 1	Rev
JKGW001103-00-004-ML002		2


THE SITE

SITE ACCESS


THE SITE

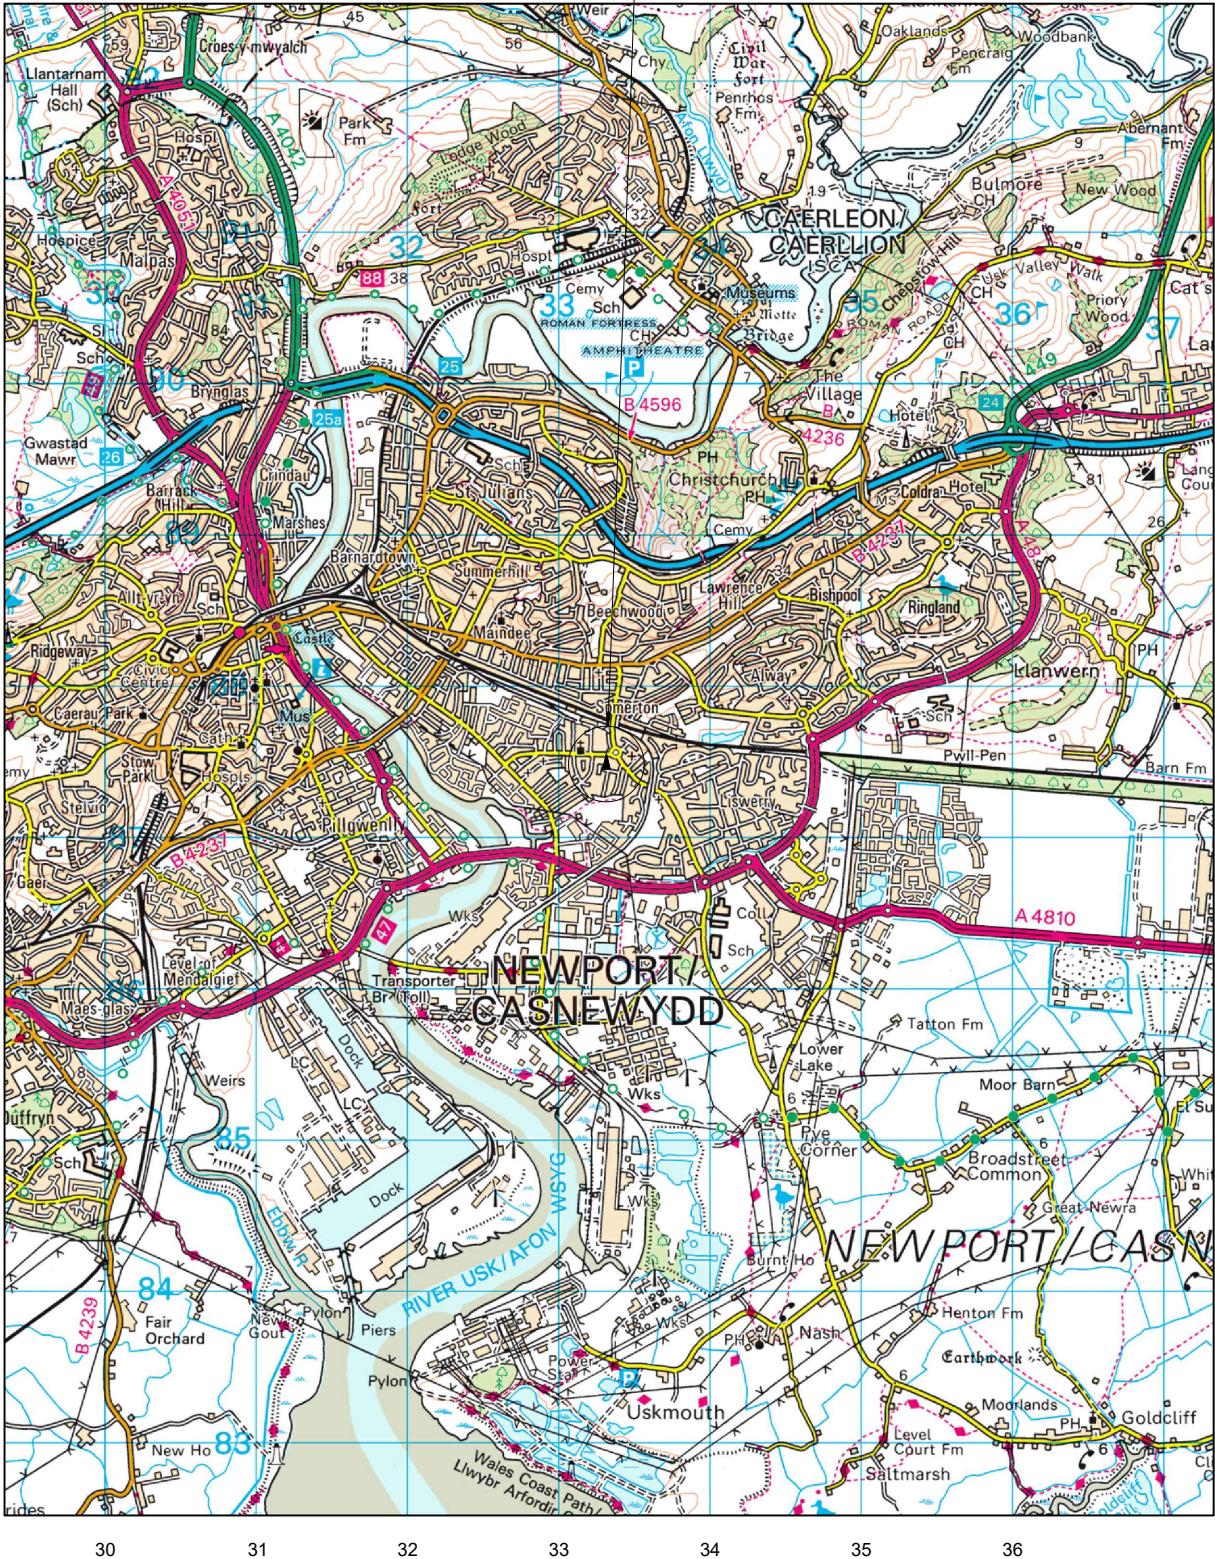

LOCATION PLAN
SCALE 1:50,000

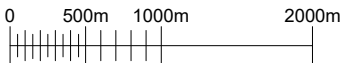

LOCATION PLAN
SCALE 1:1250

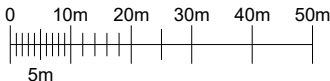



©2020 Cellnex
All rights reserved. No part of this publication may be reproduced, stored in a retrieval system or transmitted in any form or by any means (Electronic, Mechanical, Photocopying, Recording or otherwise), without the prior written consent of the Company.

NOTES

BASED UPON ORDNANCE
SURVEY DIGITAL DATA
WITH THE PERMISSION OF
THE CONTROLLER OF HER
MAJESTY'S STATIONARY
OFFICE, © CROWN
COPYRIGHT. LICENCE NO.
100044560

BT SKYLINE No.

NP0042

2	COL MOD UK.0006533 LOCATION PLAN	10-04-26	WHP	WHP
1	217304 ML CREATION	04/05/20	TCS	KG
ISS	REVISION	DATE	DRN	APP



CELLNEX UK
R+, 4TH FLOOR, 2 BLA GRAVE STREET, READING, RG1 1AZ
Tel. 020 4526 8553

SITE No **UK-GW-001103**
NEWPORT MAINDEE ATE
CROMWELL ROAD
NEWPORT
GWENT
NP19 0JR

NGR **ST 33330 87510**


OS GRID **333330 187510**

TITLE
LEGAL PLAN


SCALE **1:1250**

DRAWN	TCS	01/05/20
APPROVED	WHP	10-04-26

DRG No. **UKGW001103-00-010-ML002** Sheet 1 of 1 Rev

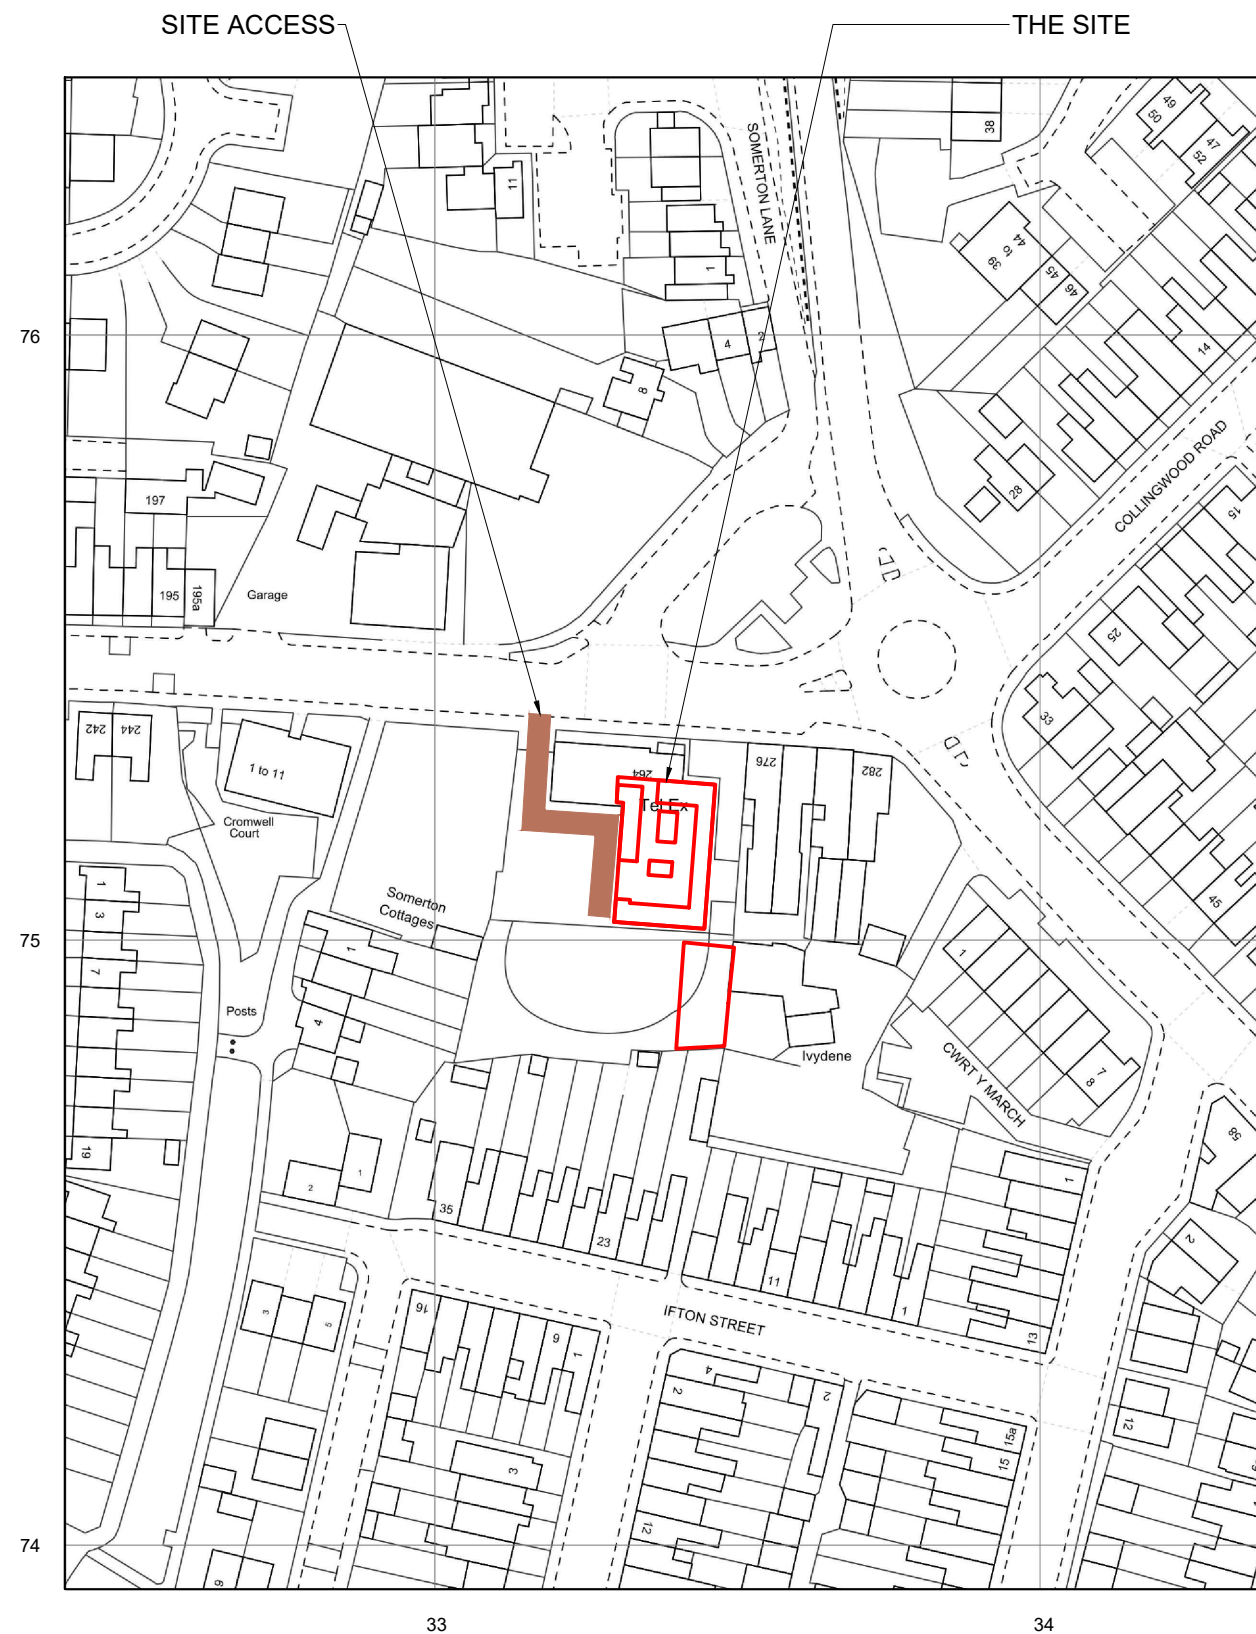

LOCATION PLAN
SCALE 1:1250

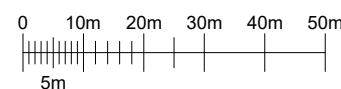

DEMISE AREA
335.1m²
0.08 ACRES
0.03 HECTARES

UKGW001103-00-010-ML002	2
-------------------------	---