



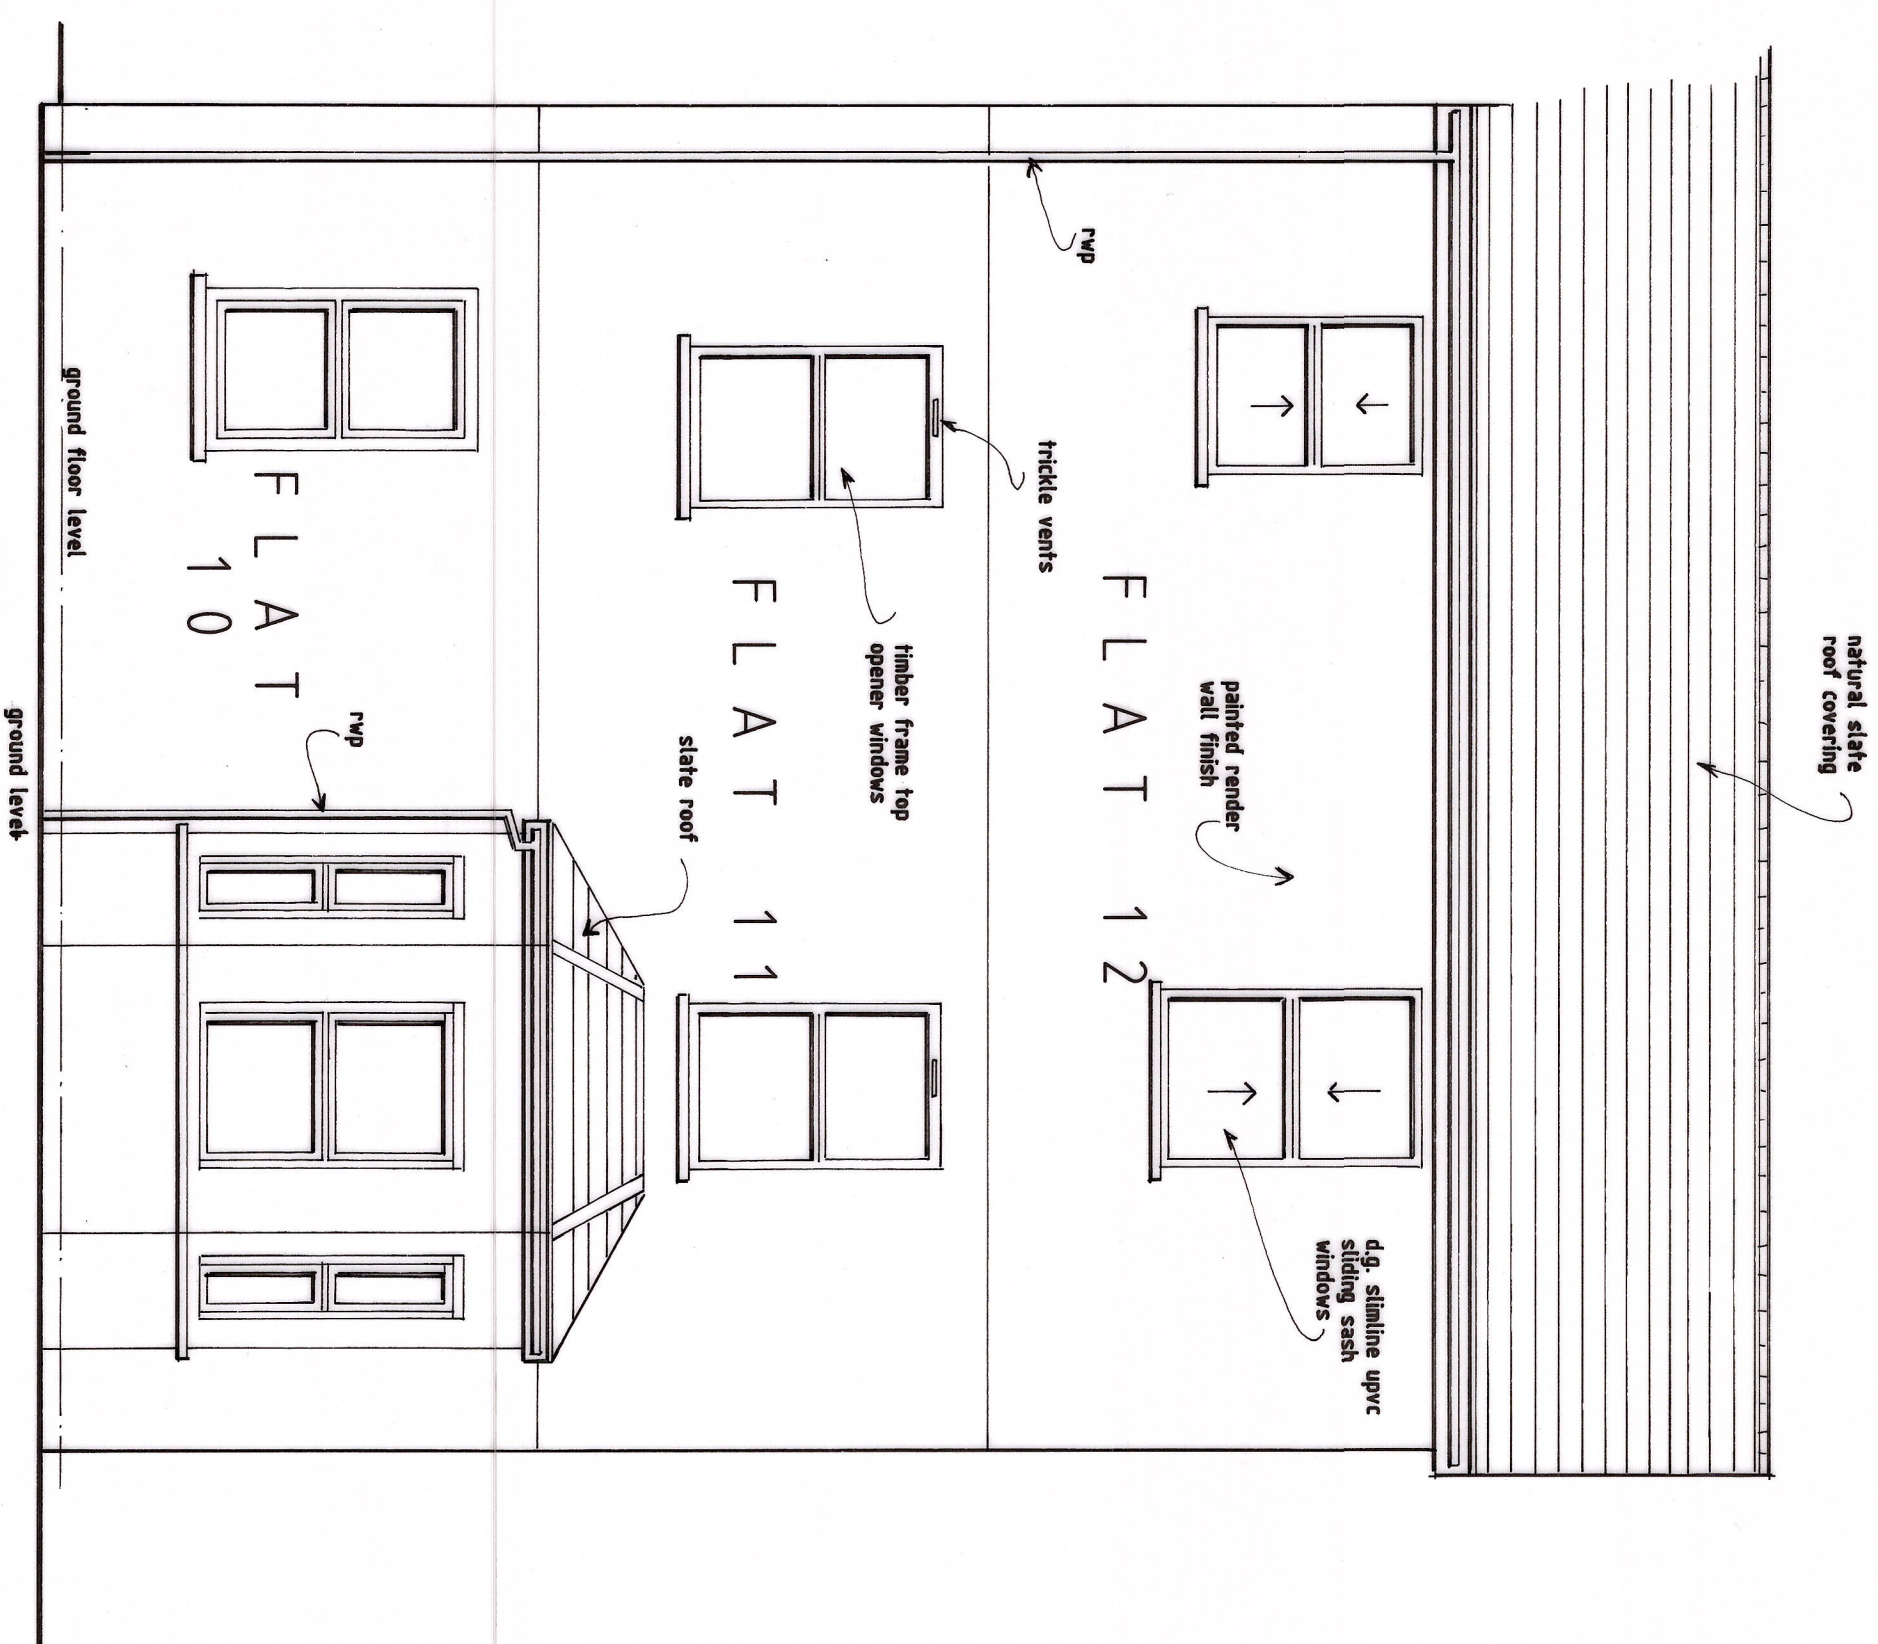

SCALE - 1:50

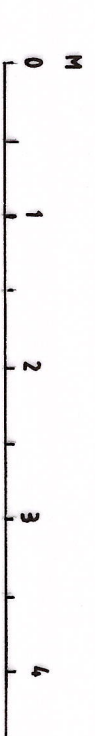

Revisions

Ref	Date	Description

K.W. DORRINGTON MCAAT MCABE
ARCHITECTURAL ASSOCIATES
Tel:(01633)857566

PROPOSED REPLACEMENT WINDOWS
TO FRONT REAR OF -
FLATS 10 & 11, KINGSHILL COURT,
STOW HILL, NEWPORT. NP20 4DT.

EXISTING ELEVATIONS

date: JUNE 2026

scale: 1:50 AT A1

drawing number:
KD2069/1