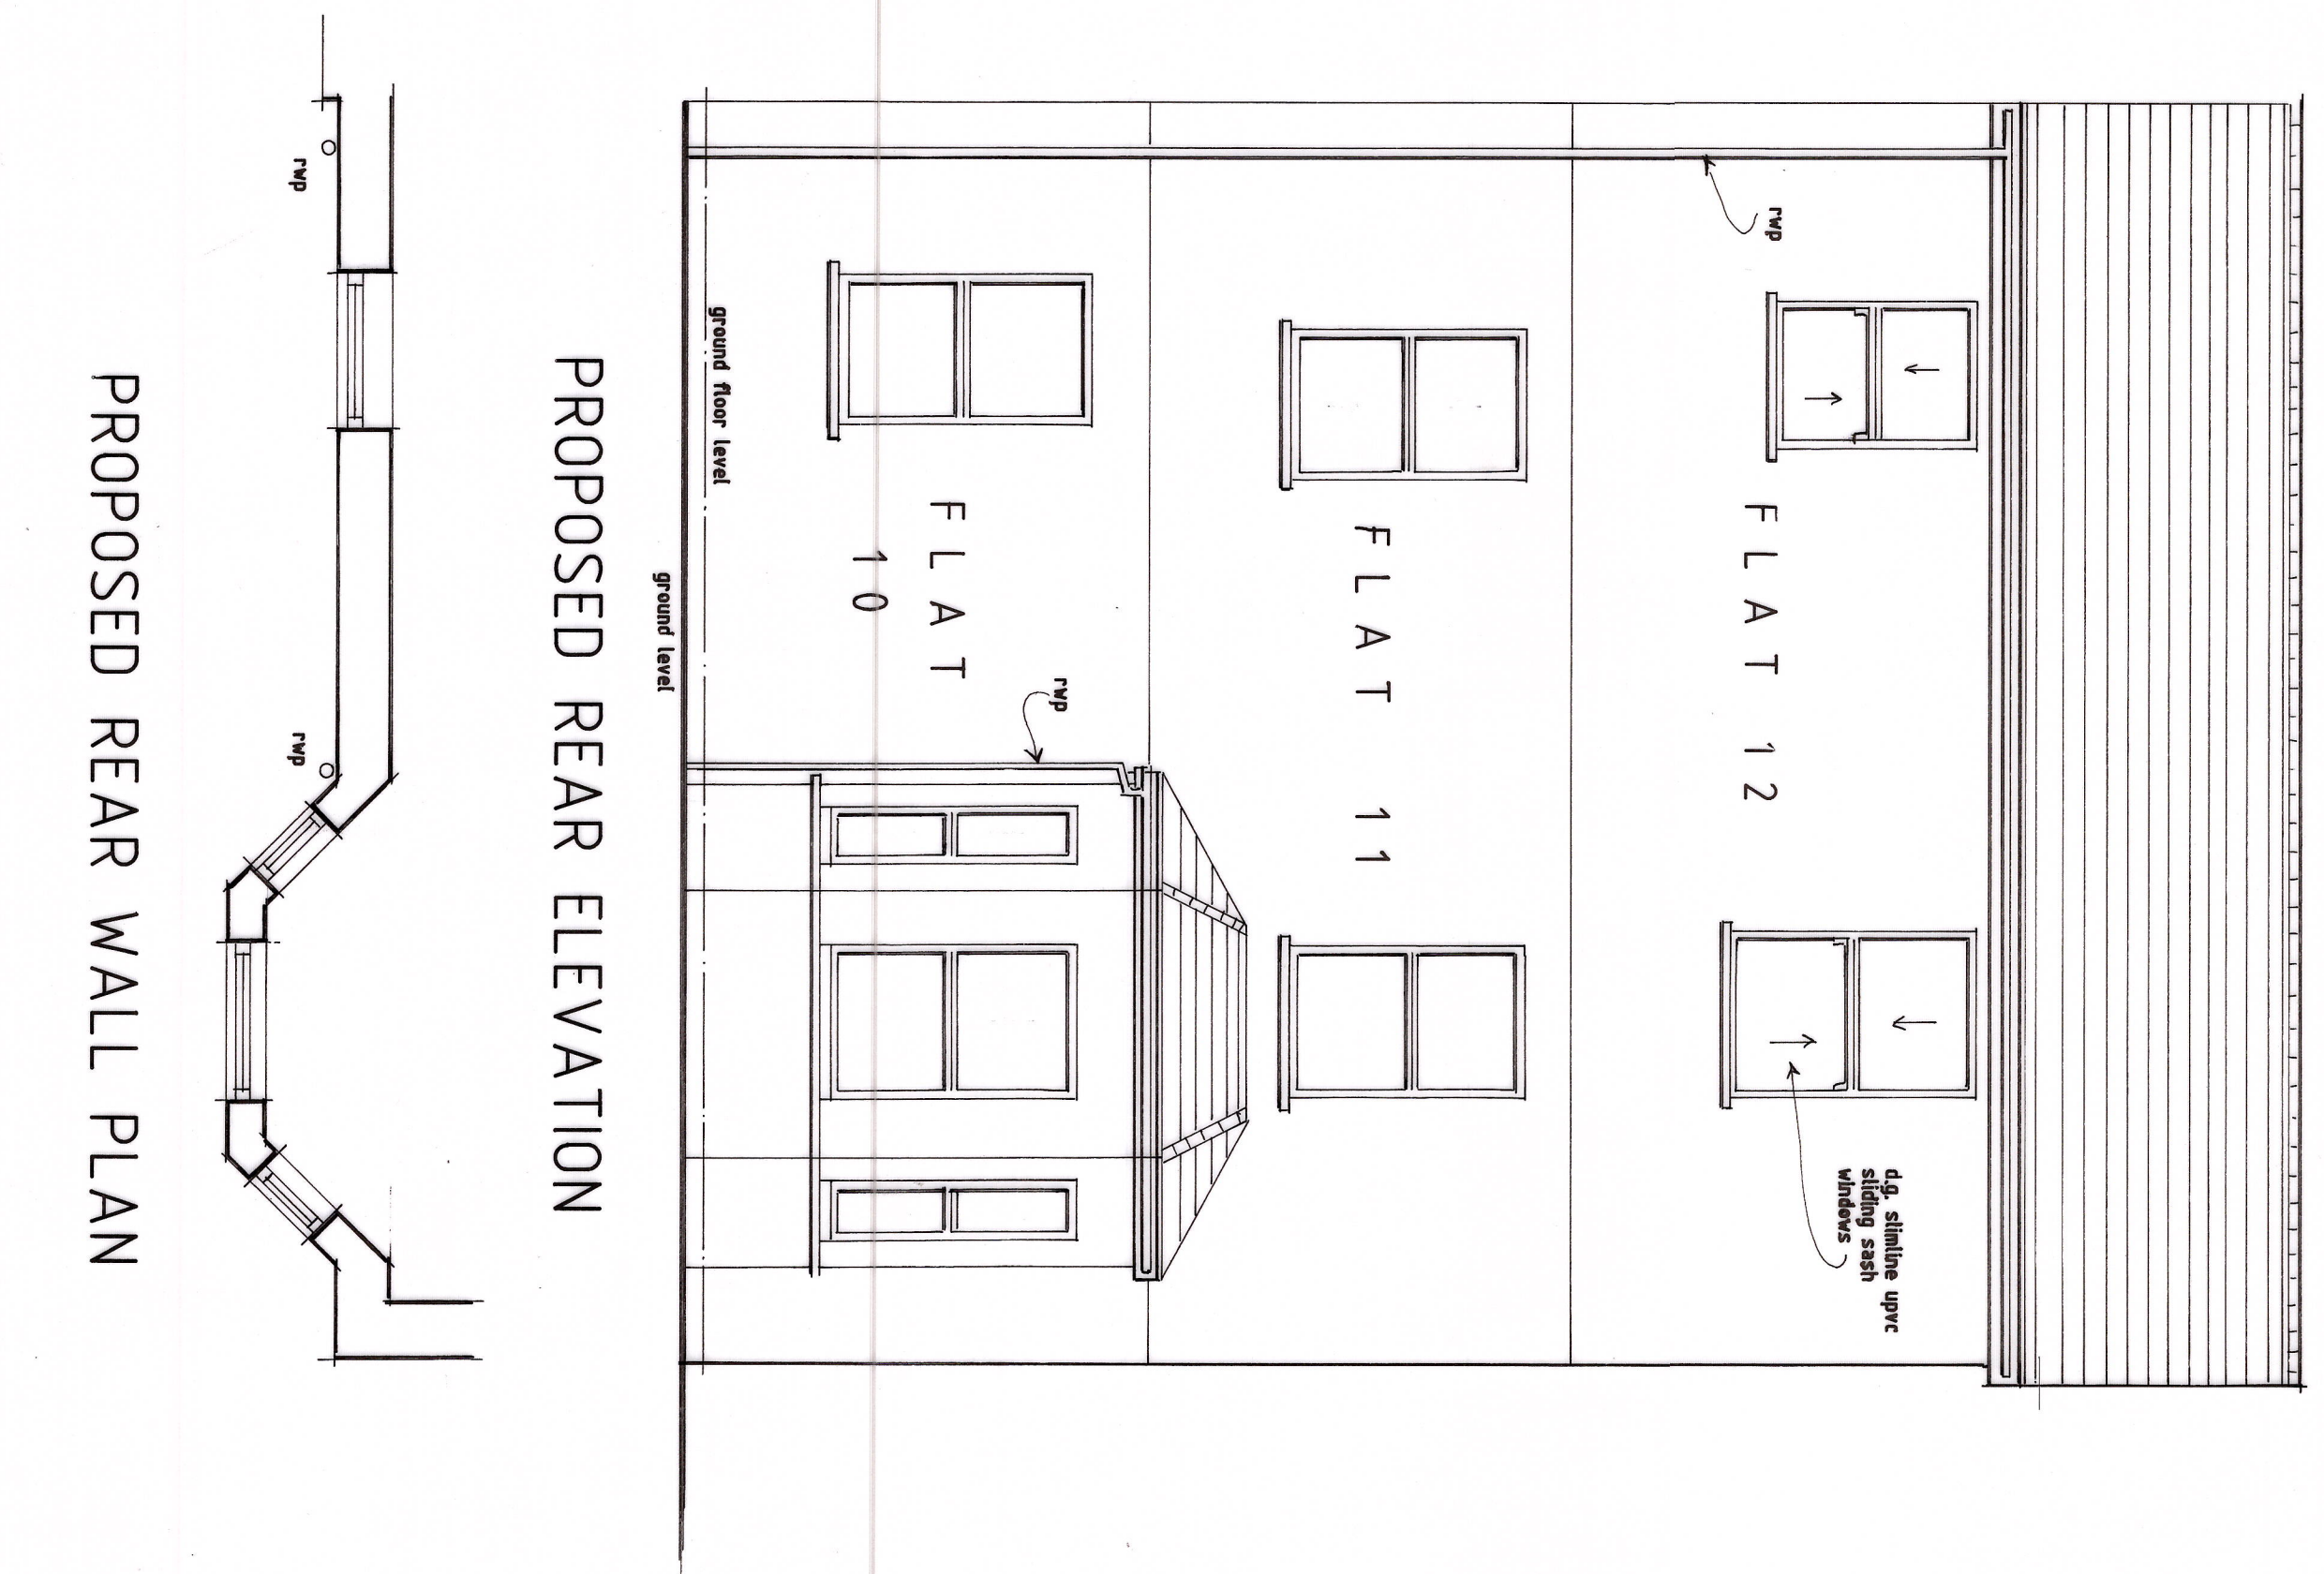
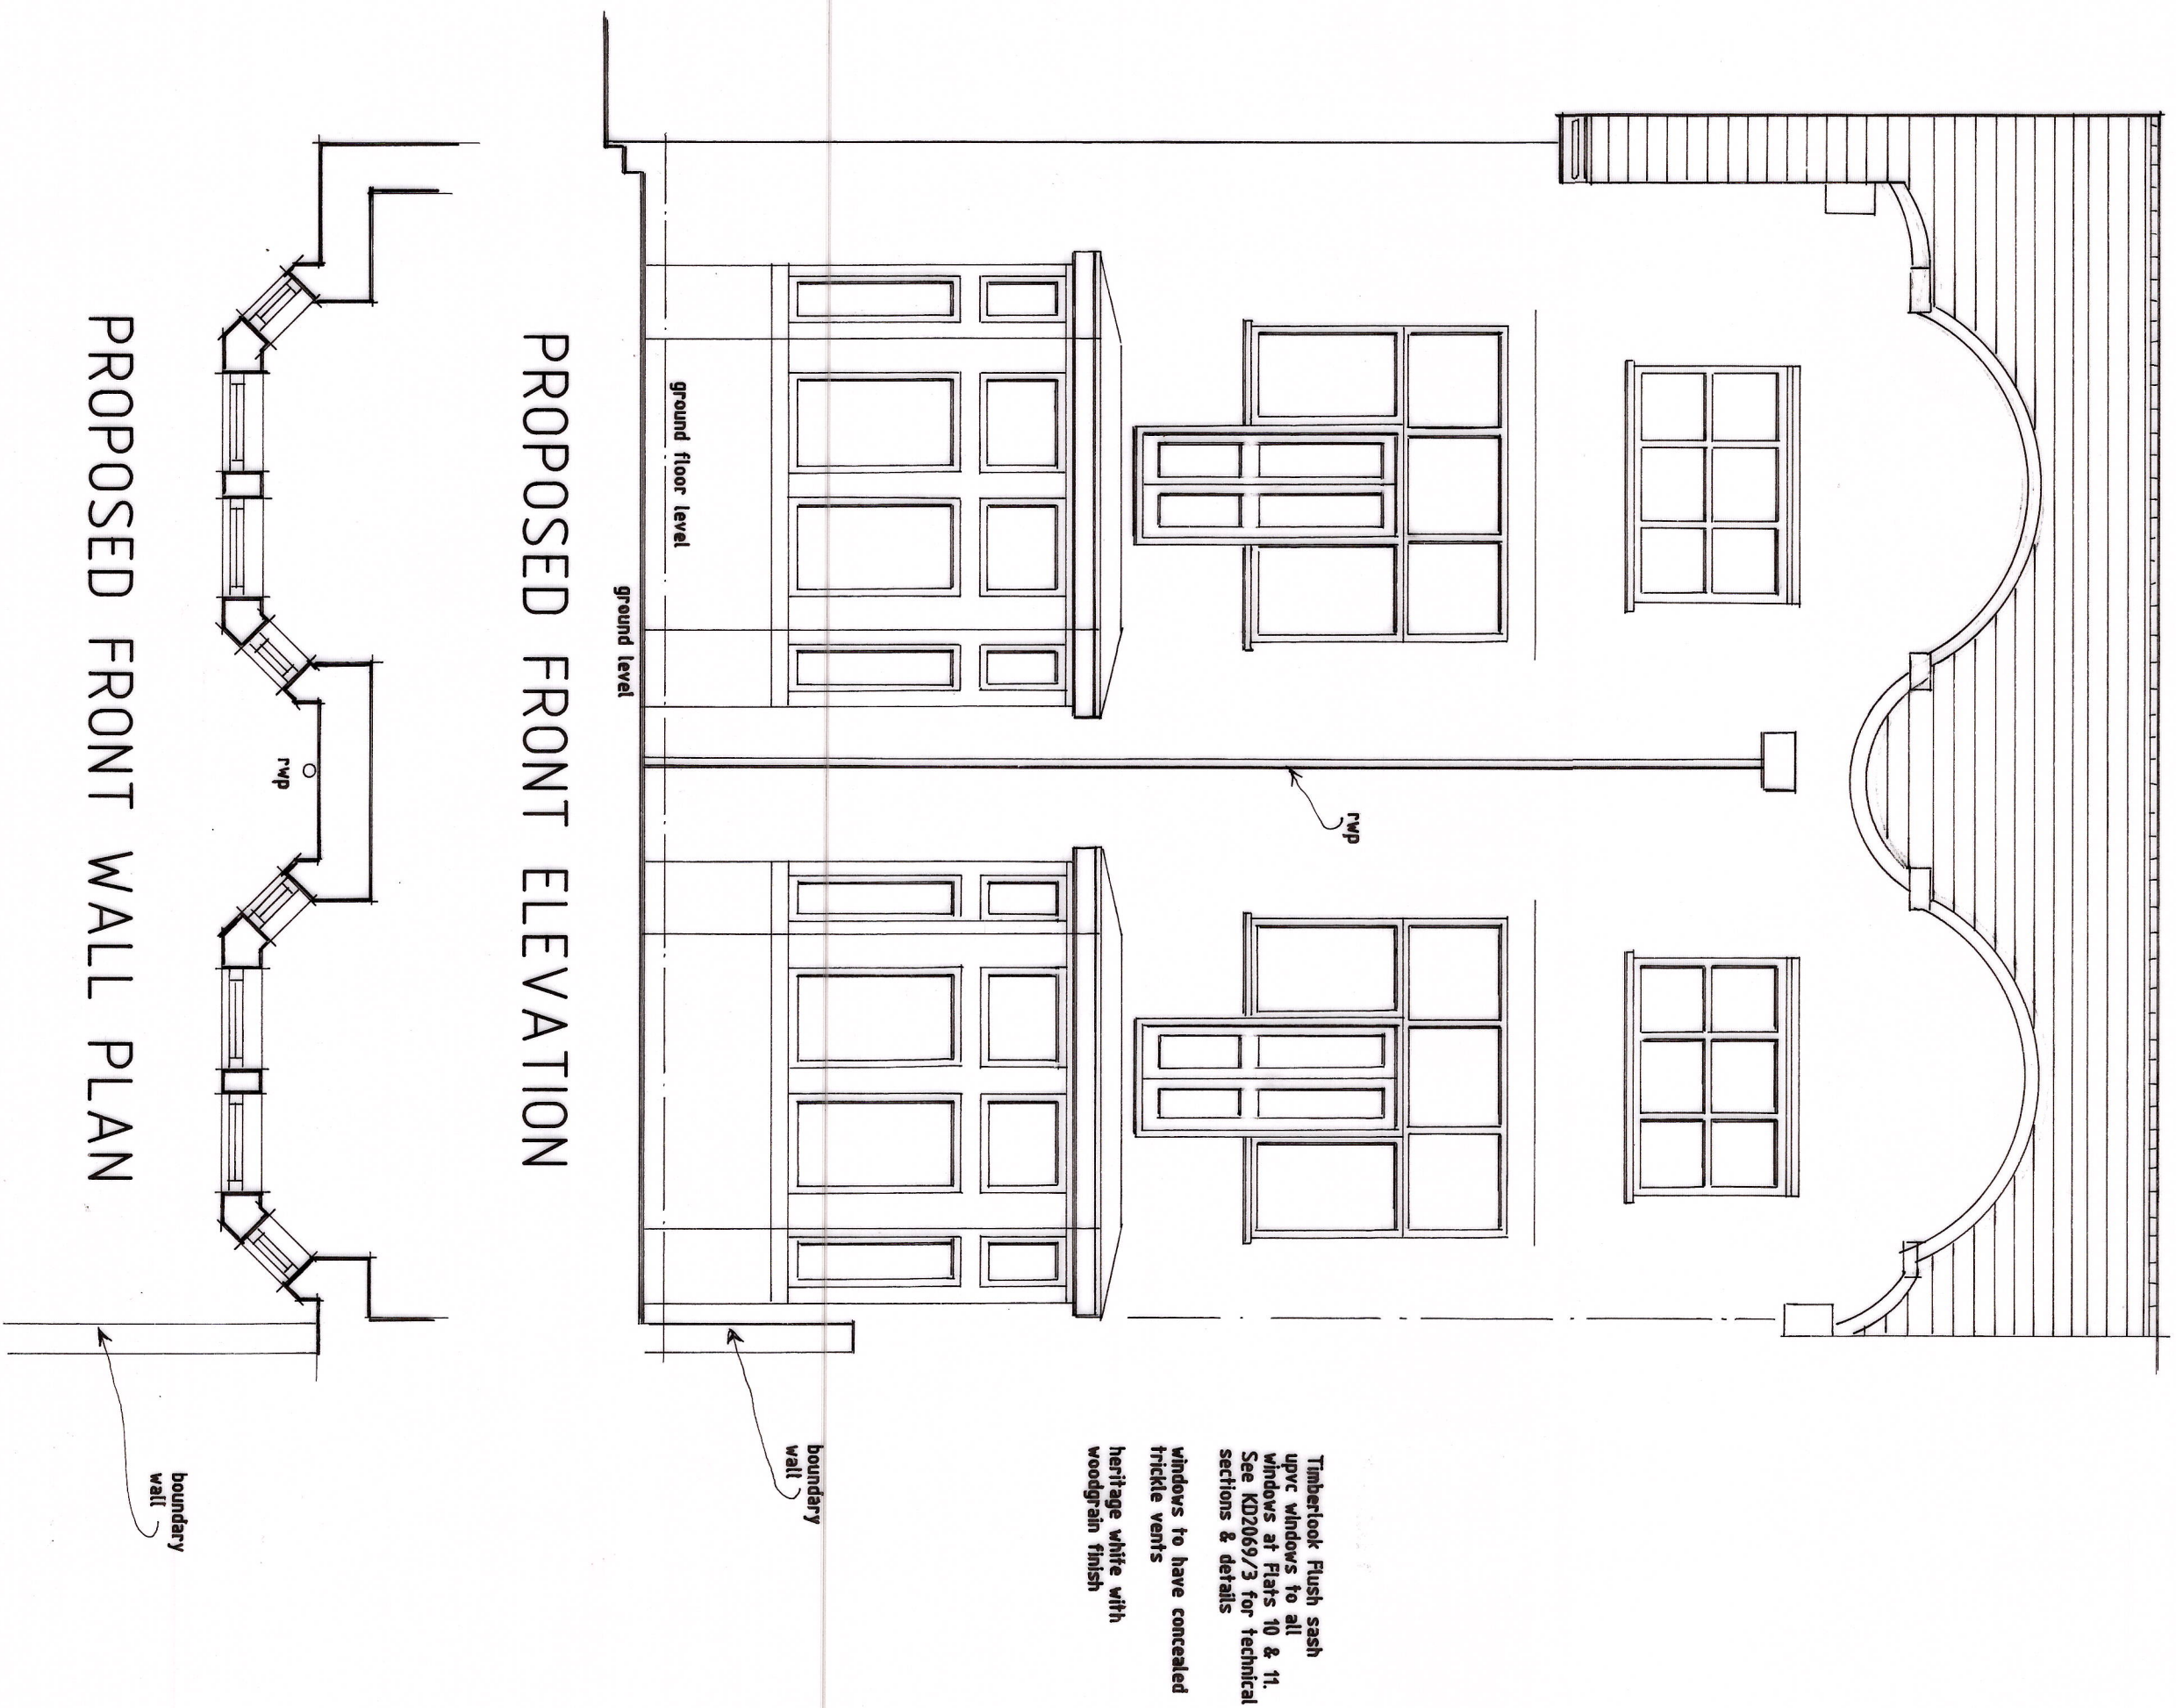


Revisions	
Ref	Date

Description	

K.W. DORRINGTON
ARCHITECTURAL ASSOCIATES
Tel:(01633) 857566

PROPOSED REPLACEMENT WINDOWS
TO FRONT & REAR OF -
FLATS 10 & 11, KINGSHILL COURT,
STOW HILL, NEWPORT, NP20 4DT.

PROPOSED ELEVATIONS

date: JUNE 2026

scale: 1:50 AT A1

drawing number: KD2069/2