


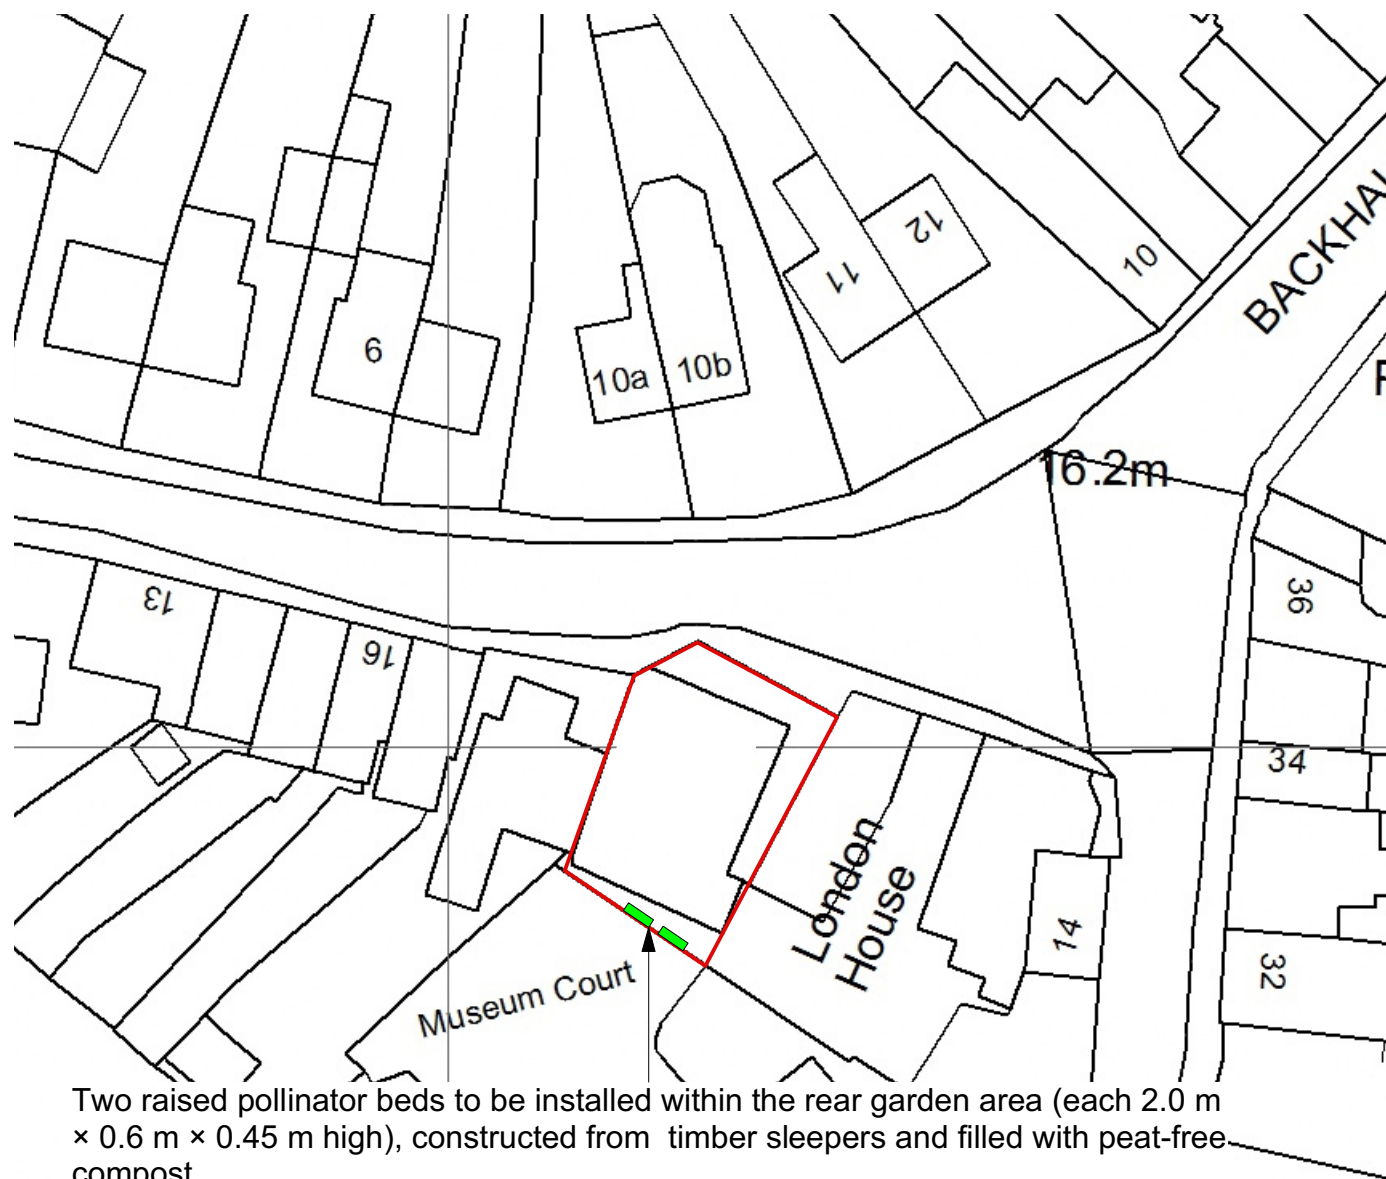



Two raised pollinator beds to be installed within the rear garden area (each 2.0 m × 0.6 m × 0.45 m high), constructed from timber sleepers and filled with peat-free compost.

Each bed to be planted with the following mix of nectar-rich perennials:

- 2 × *Leucanthemum vulgare* (Oxeye Daisy)
- 2 × *Campanula rotundifolia* (Harebell)
- 2 × *Knautia arvensis* (Field Scabious)
- 1 × *Achillea millefolium* (Yarrow)
- 2 × *Geranium pratense* (Meadow Cranesbill)
- 1 × *Verbascum nigrum* (Dark Mullein)
- 1 × *Sedum telephium* subsp. *maximum* (Orpine)

Each bed to include a small bee hotel, log bundle, and shallow bee bath, with planting maintained year-round to provide continuous forage for pollinators.


North

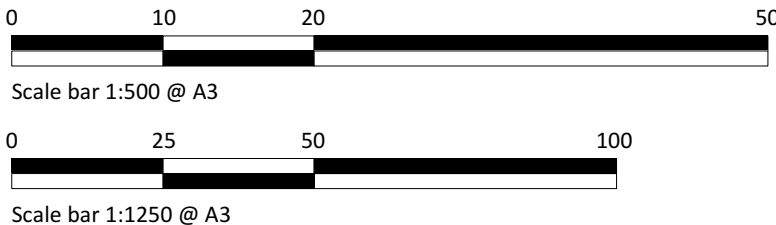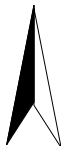

Streetwise



SITE LOCATION PLAN
 AREA 2 HA
 SCALE: 1:1250 on A4
 CENTRE COORDINATES: 334015 , 190697

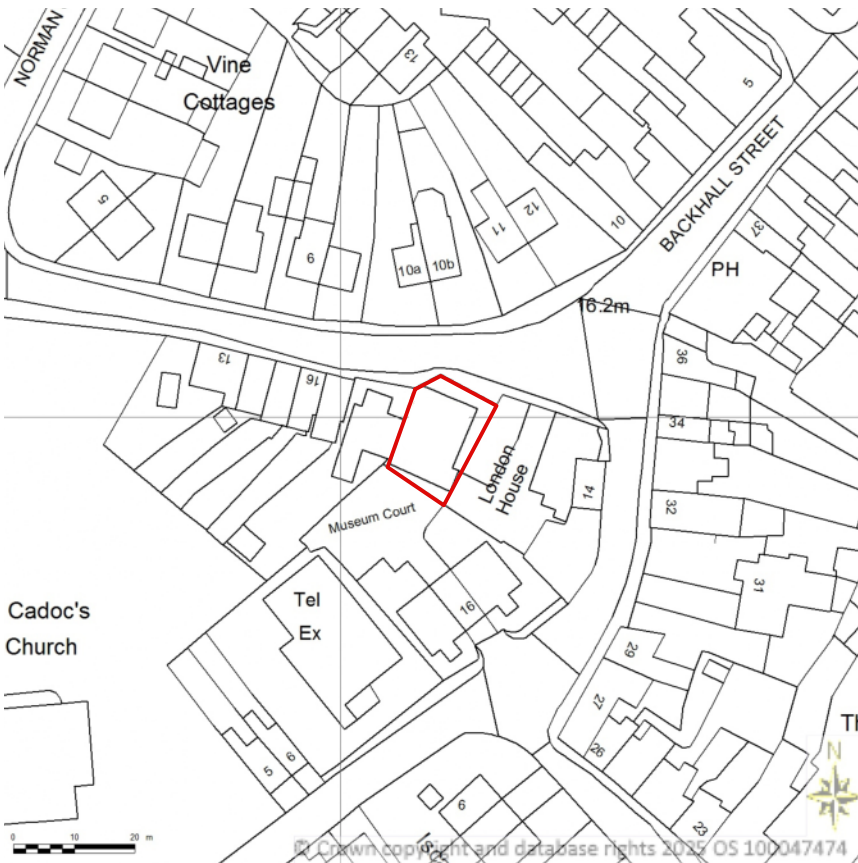

Supplied by Streetwise Maps Ltd
www.streetwise.net
 Licence No: 100047474
 12:05:31 29/08/2025



Skerryvore Designs Ltd
skerryvoredesigns.co.uk

Phone **01633 897922**
 Mobile **07816 934352**
contact@skerryvoredesigns.co.uk

JOB TITLE	Former Methodist Church Church Street Caerleon Newport NP18 1AW
------------------	---

DRAWING TITLE	Block and Location Plan
----------------------	-------------------------

DRAWING No.	SD1126 00B
SCALE	1:500 / 1:1250 @ A3
DATE	Oct 2025