


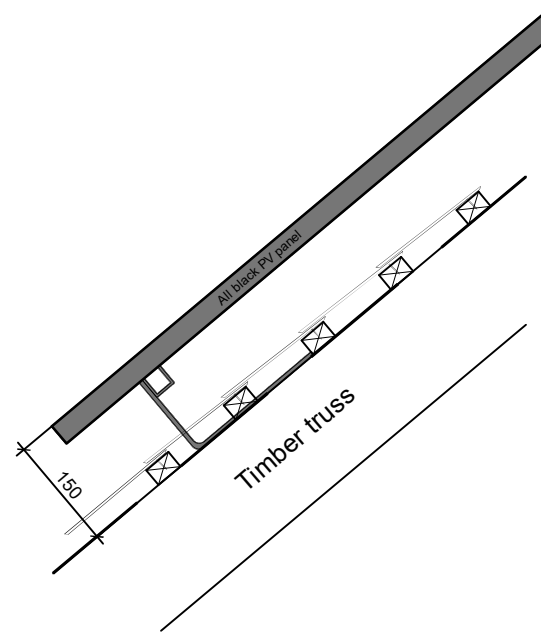

SOLAR PANEL
SECTION
1:10

Client United Welsh			
Project 216 Stow Hill, Newport Young Persons Project			
Title Solar Panel Section			
Date June 25	Scale 1:10 @ A4	Dwg No. SOL	Rev.

RA Rockfield
Architecture