


WYNOT, LLANDEVAUD



AS PROPOSED - VOLUME = 328.8m³




FRONT ELEVATION

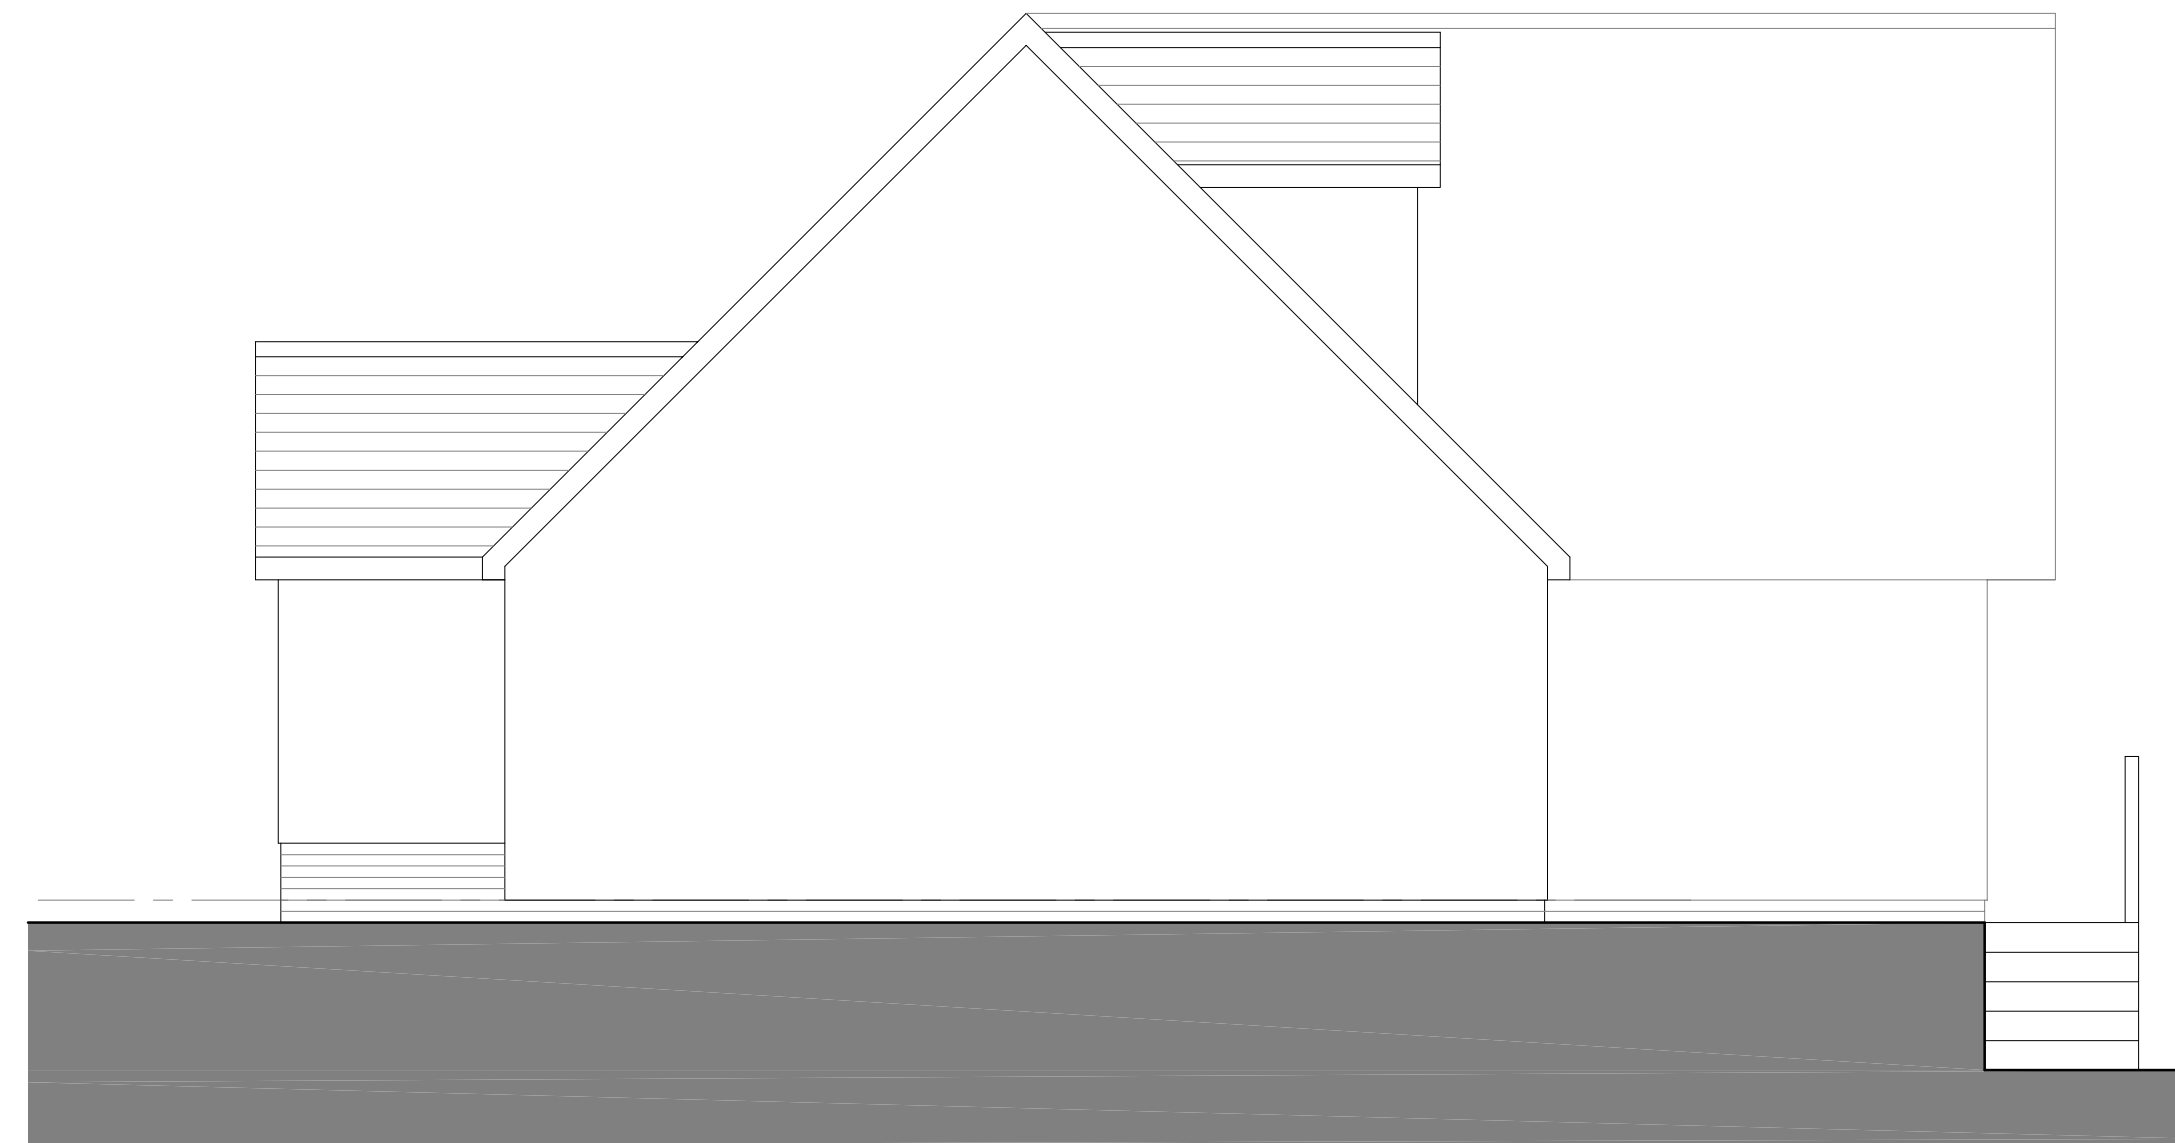

SIDE ELEVATION

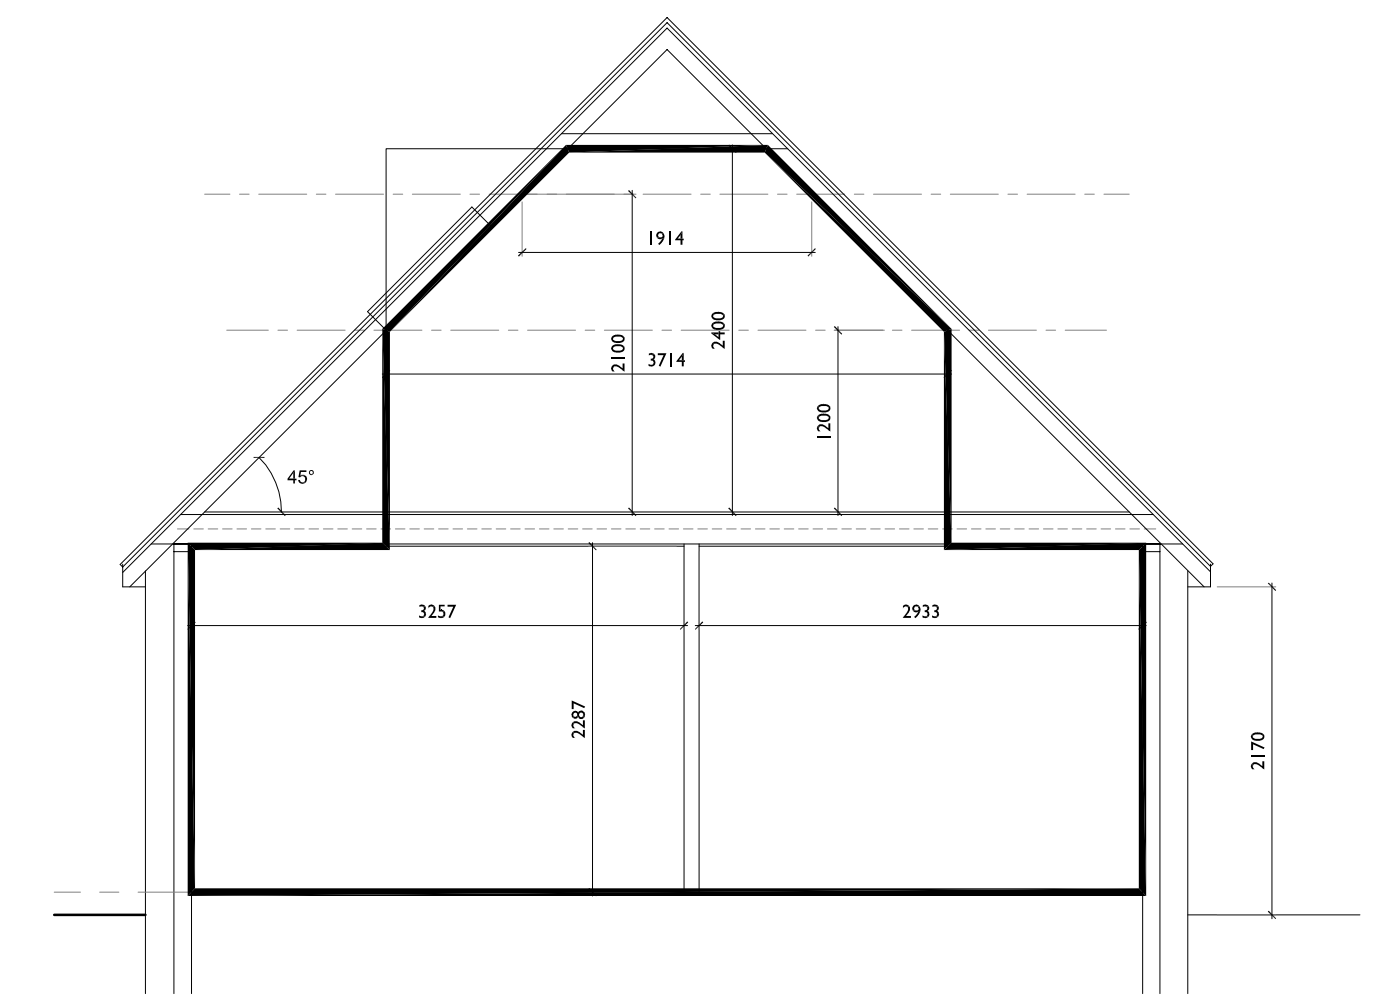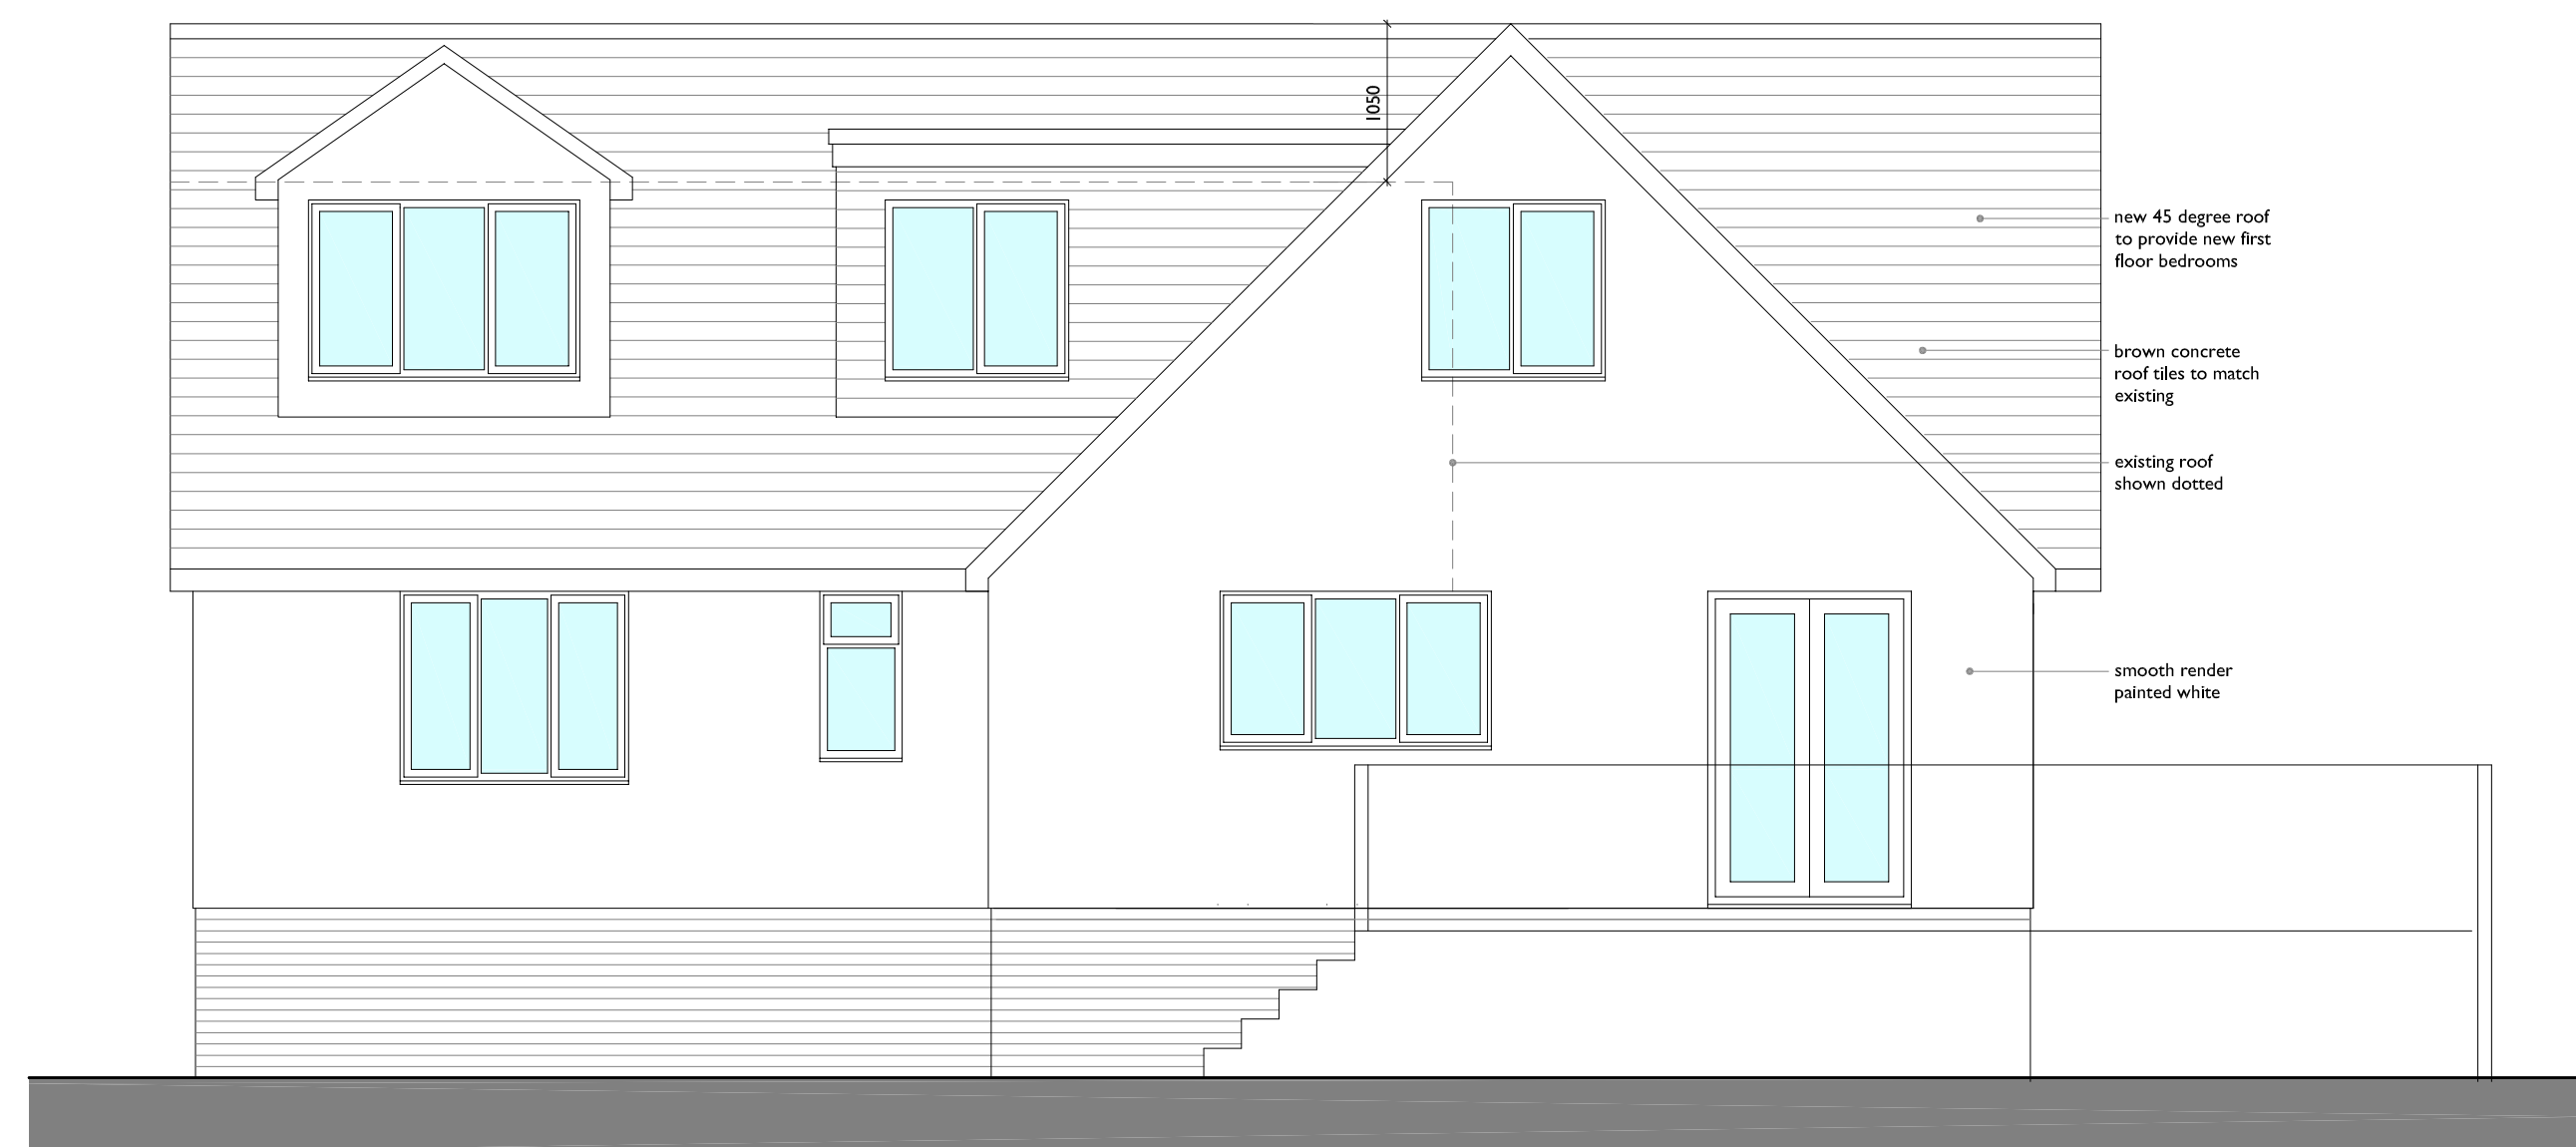SECTION THROUGH
PROPOSED ROOF

REAR ELEVATION

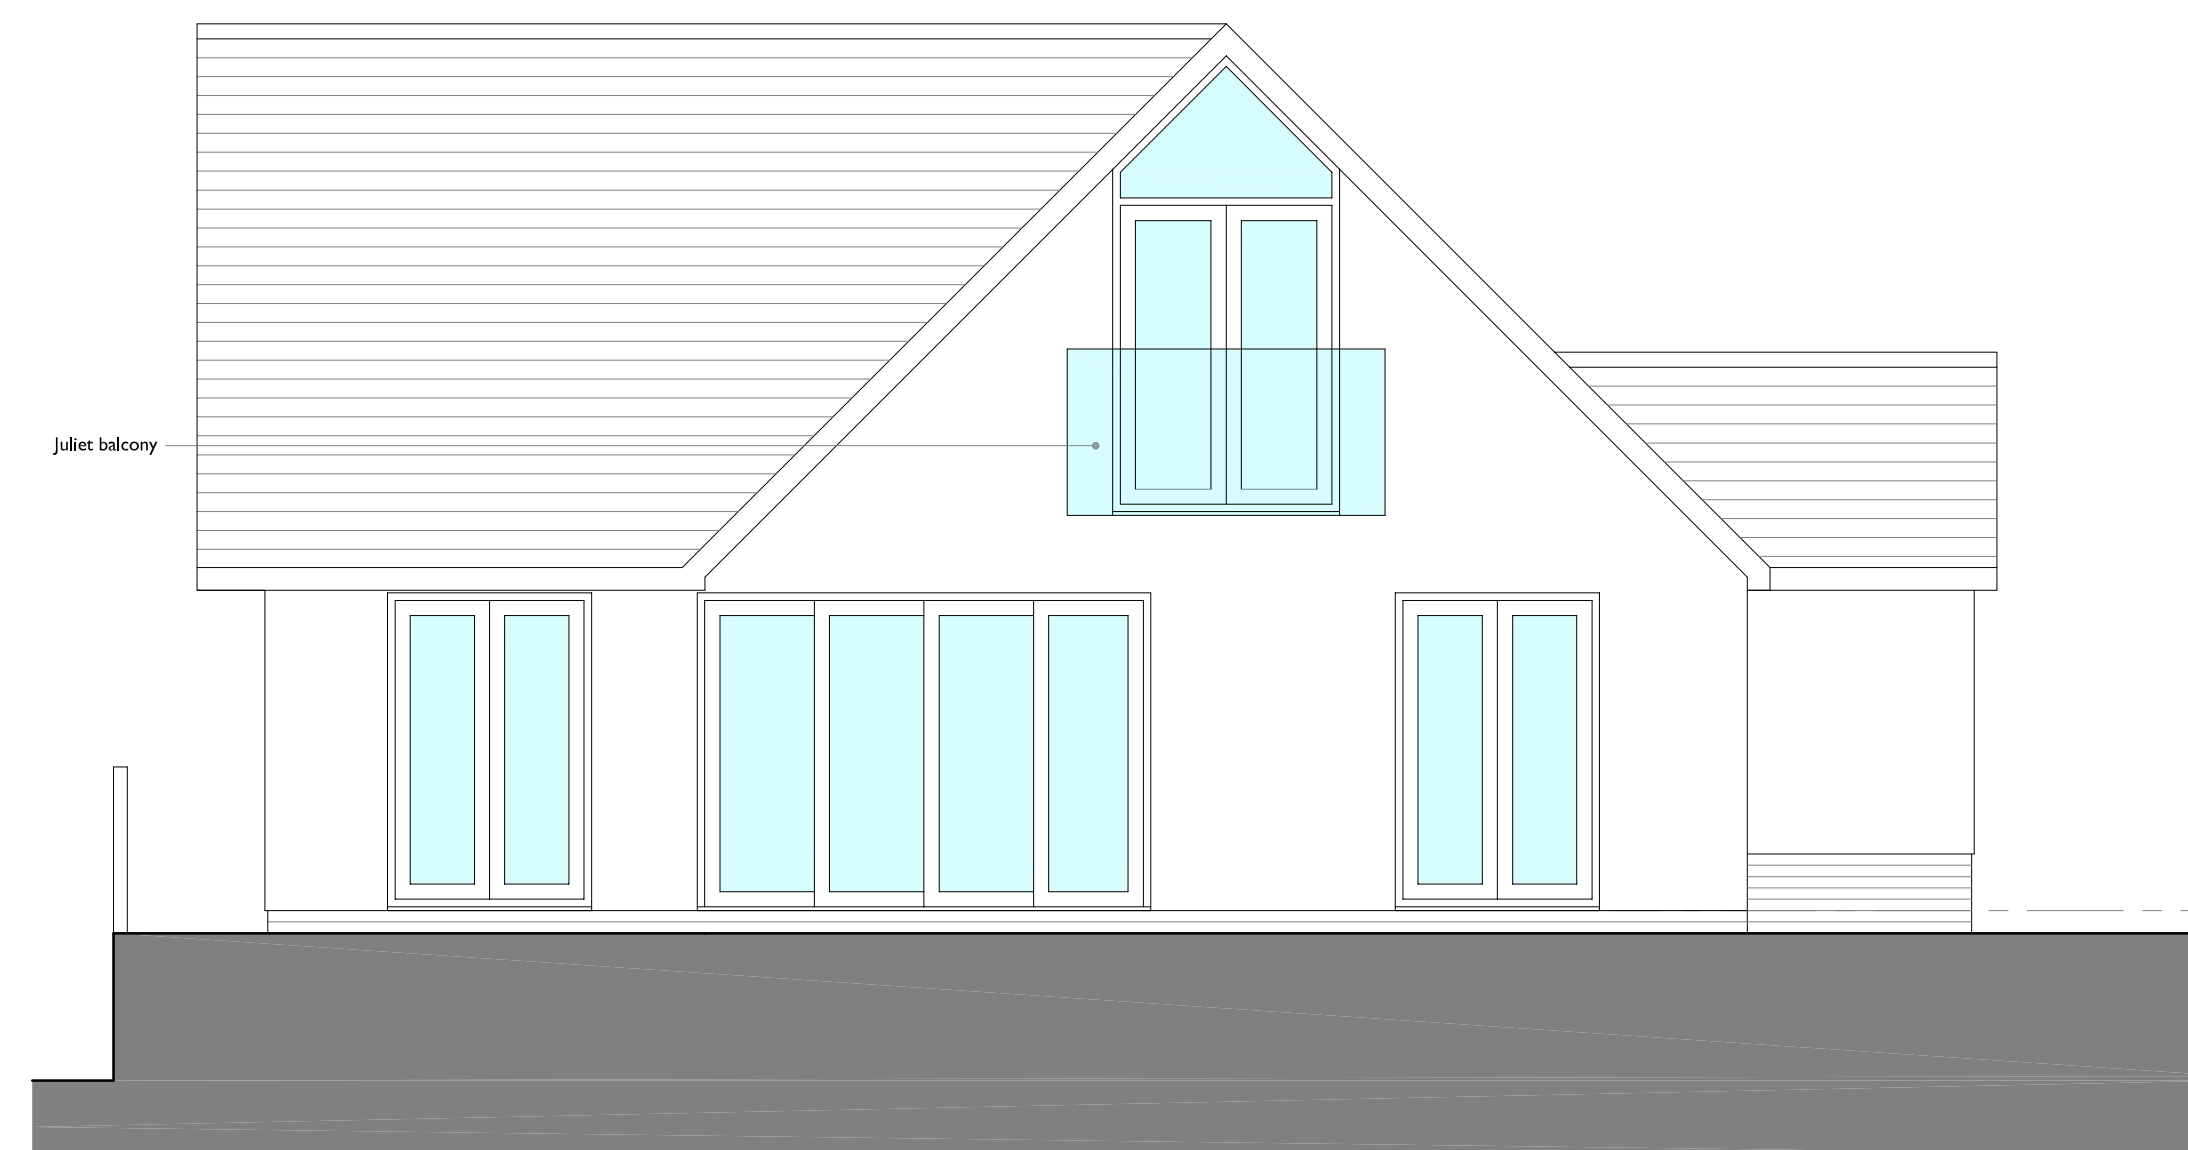

SIDE ELEVATION

SCALE THIS DRAWING ONLY FOR
PLANNING PURPOSES CHECK ALL
DIMENSIONS ON SITE

This drawing is to establish design intent. The contractor is responsible for quantities, dimensions, verification of site conditions, compliance with contract documents for information that pertains to the fabrication processes or techniques of construction and for the co-ordination of work with all trades. All errors or omissions are to be reported to the designers.

Original drawing size A1

[illegible]

Title	MR. G. HILLIER				
Project	NEW ROOF, EXTENSION AND ALTERATIONS AT WYNOT, LLANDEVAUD.				
Title	ELEVATIONS AS PROPOSED			Scale	1:50 @ A1 1:100 @ A3
Status	PLANNING			Drawn jmt	Date Mar 2025
Job No.	2025.490		Draw No.	PL04	
			Rev.	-	

