



General Notes :


- 1.) Do not scale from this drawing except for planning purposes.
- 2.) All dimensions are in millimetres.
- 3.) All levels are in metres relative to datum.
- 4.) All dimensions stated are to be confirmed on site prior to commencement of any works and any discrepancies found are to be reported to Steve Morgan Associates Limited immediately.

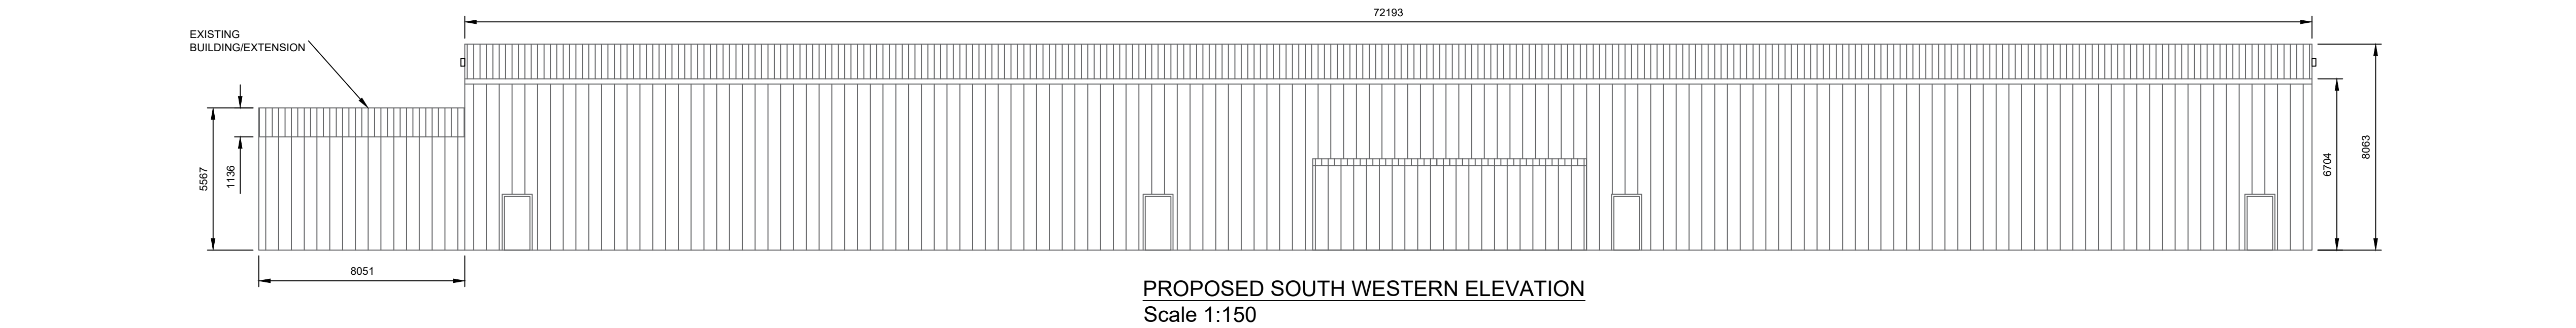


PROPOSED SOUTH WESTERN ELEVATION
Scale 1:150

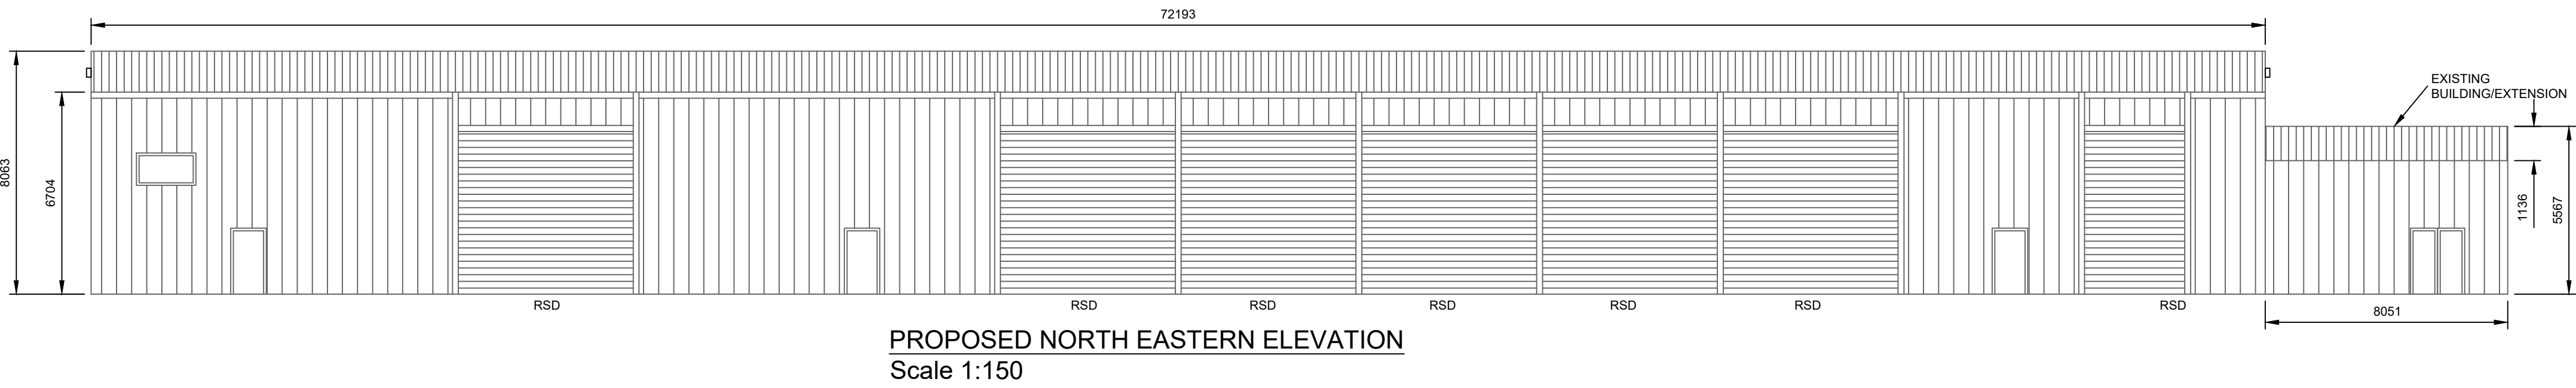


PROPOSED NORTH EASTERN ELEVATION
Scale 1:150

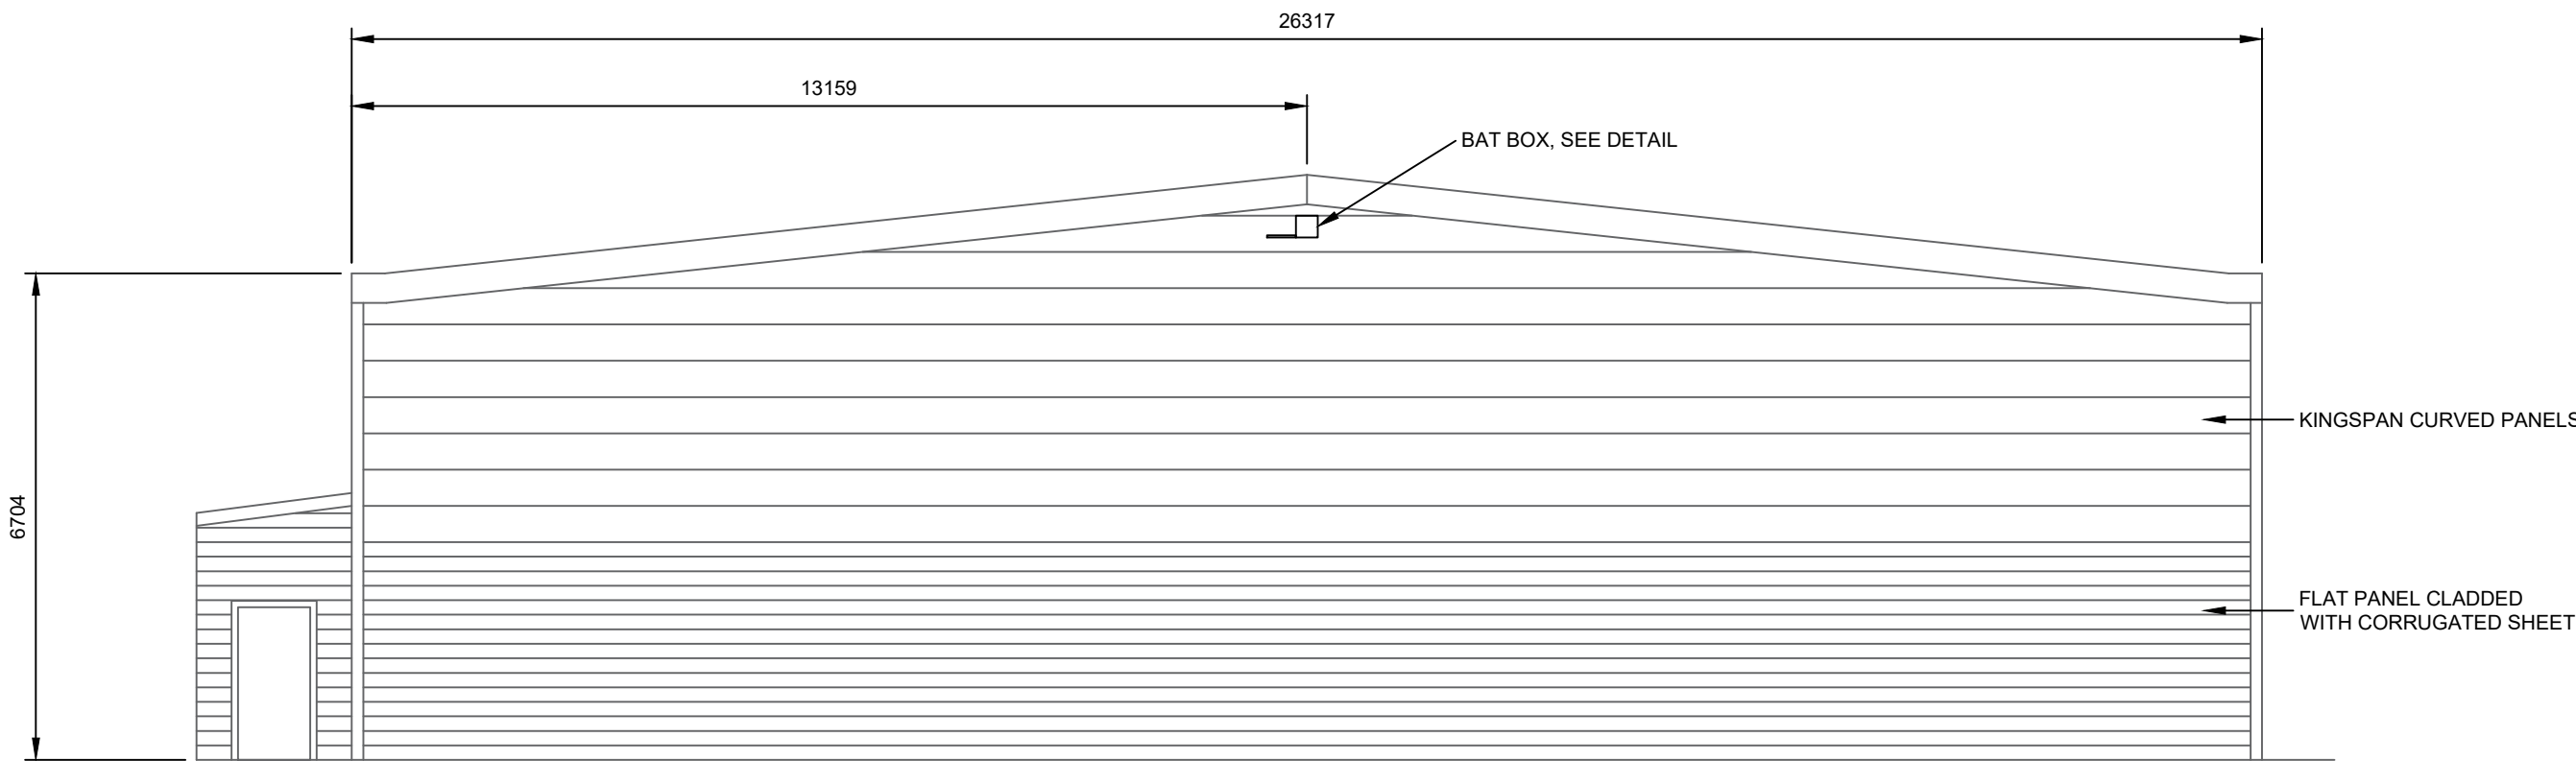

PROPOSED SOUTH EASTERN ELEVATION
Scale 1:100

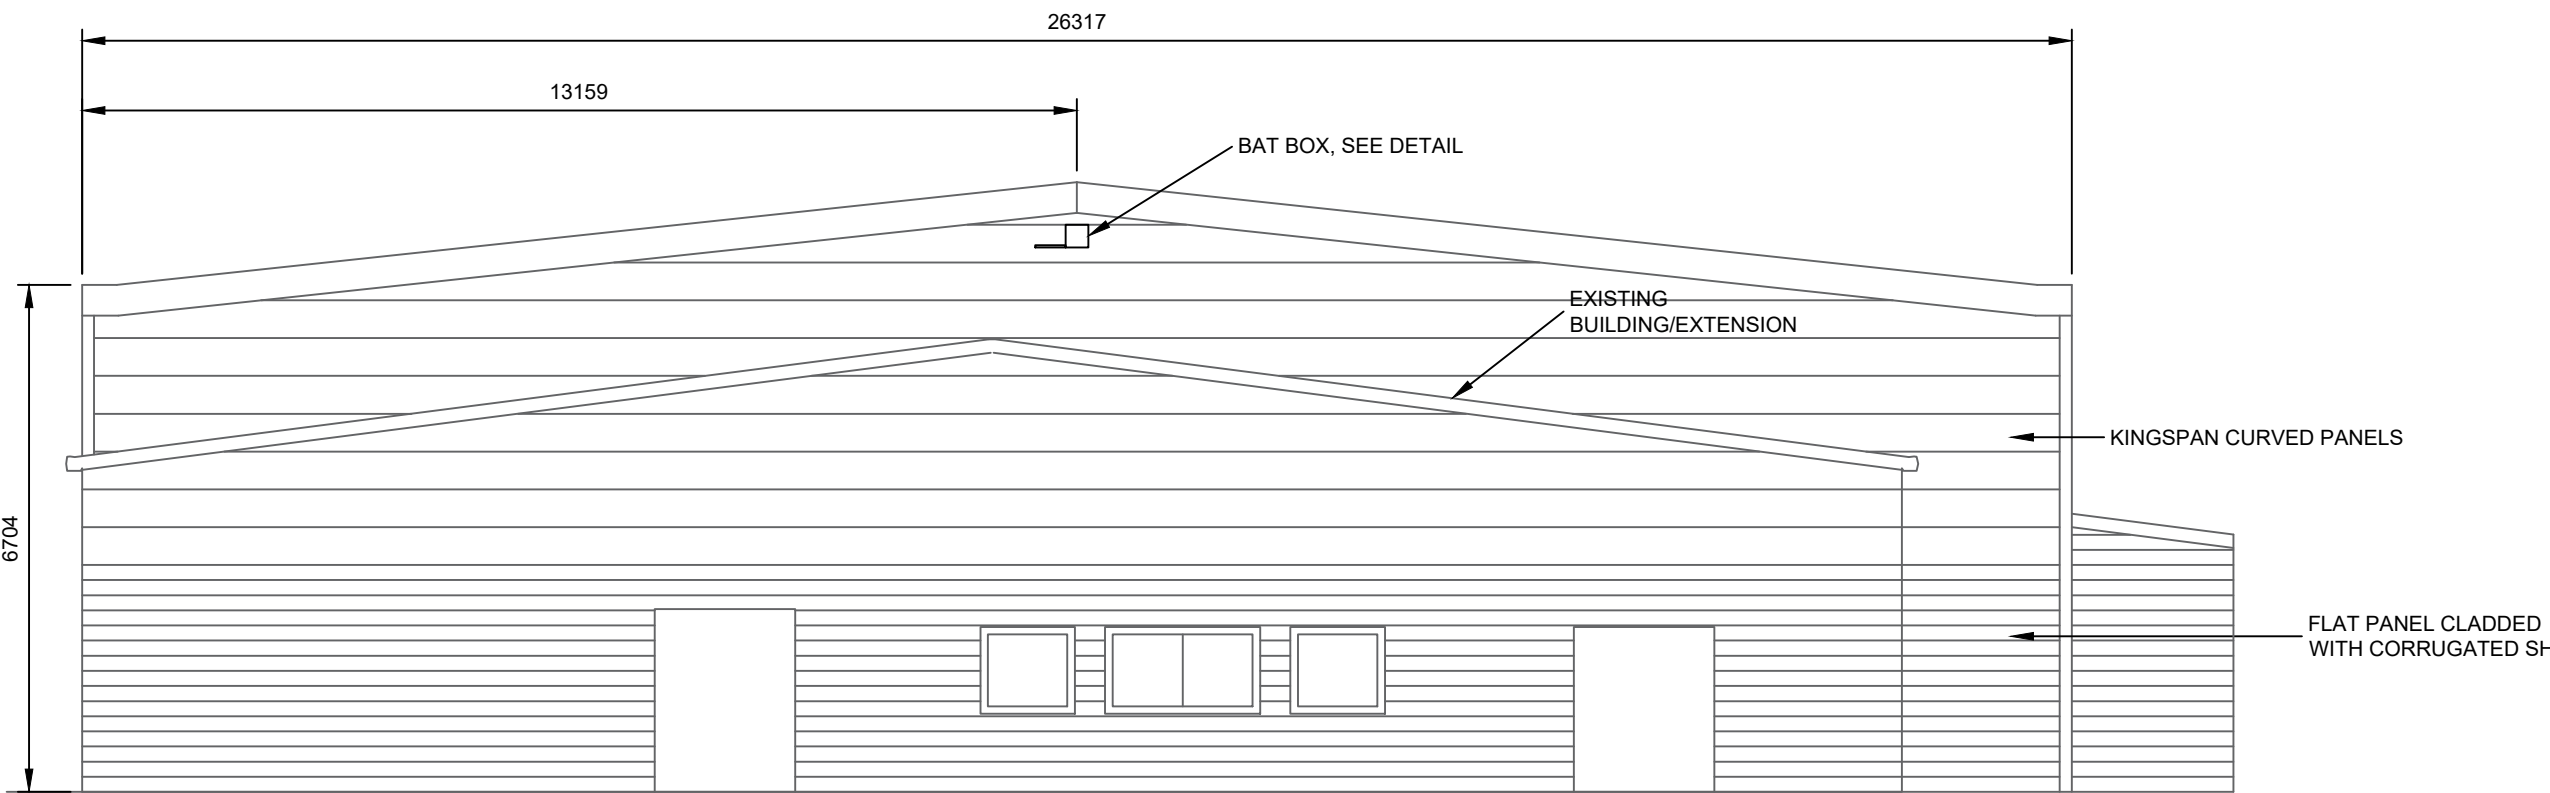

PROPOSED NORTH WESTERN ELEVATION
Scale 1:100

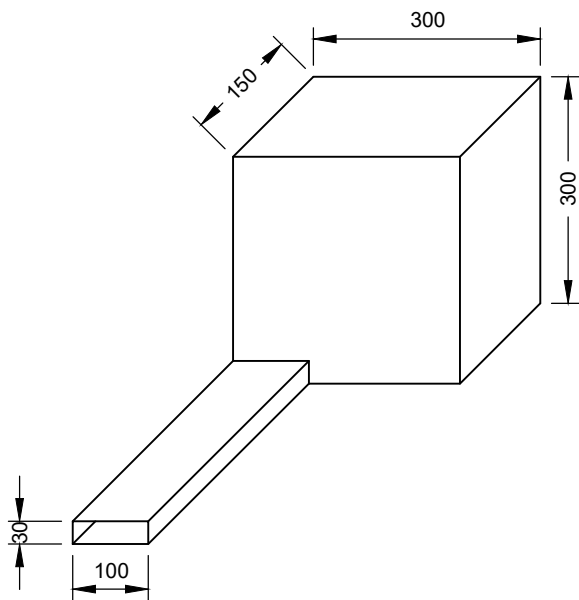

BAT BOX DETAIL
Scale 1:10

F	JH	14/04/25	AMENDED
E	HG	11/04/25	AMENDED
D	JH	13/03/25	AMENDED
C	JH	15/09/24	AMENDED
B	JH	28/06/24	INITIAL ISSUE
A	JH	04/01/24	INITIAL ISSUE
REV.	By	Date	Description

Client	
Project Description B P ROLLS	
Drawing Title PROPOSED ELEVATIONS	
Drawn JH	Date 25/10/23
Checked SM	Date 25/10/23
Scales 1:150,1:100@A1	
 STEVE MORGAN ASSOCIATES CONSULTING ENGINEERS 9 Clytha Park Road Newport NP20 4PB tel: 01633 266244 fax: 01633 266275 e-mail: engineers@smalimited.co.uk Web: smalimited.co.uk	
Project Number	1238594
Drawing Number	GA-03
Rev	F