


PORCH PLAN
@ 1:50

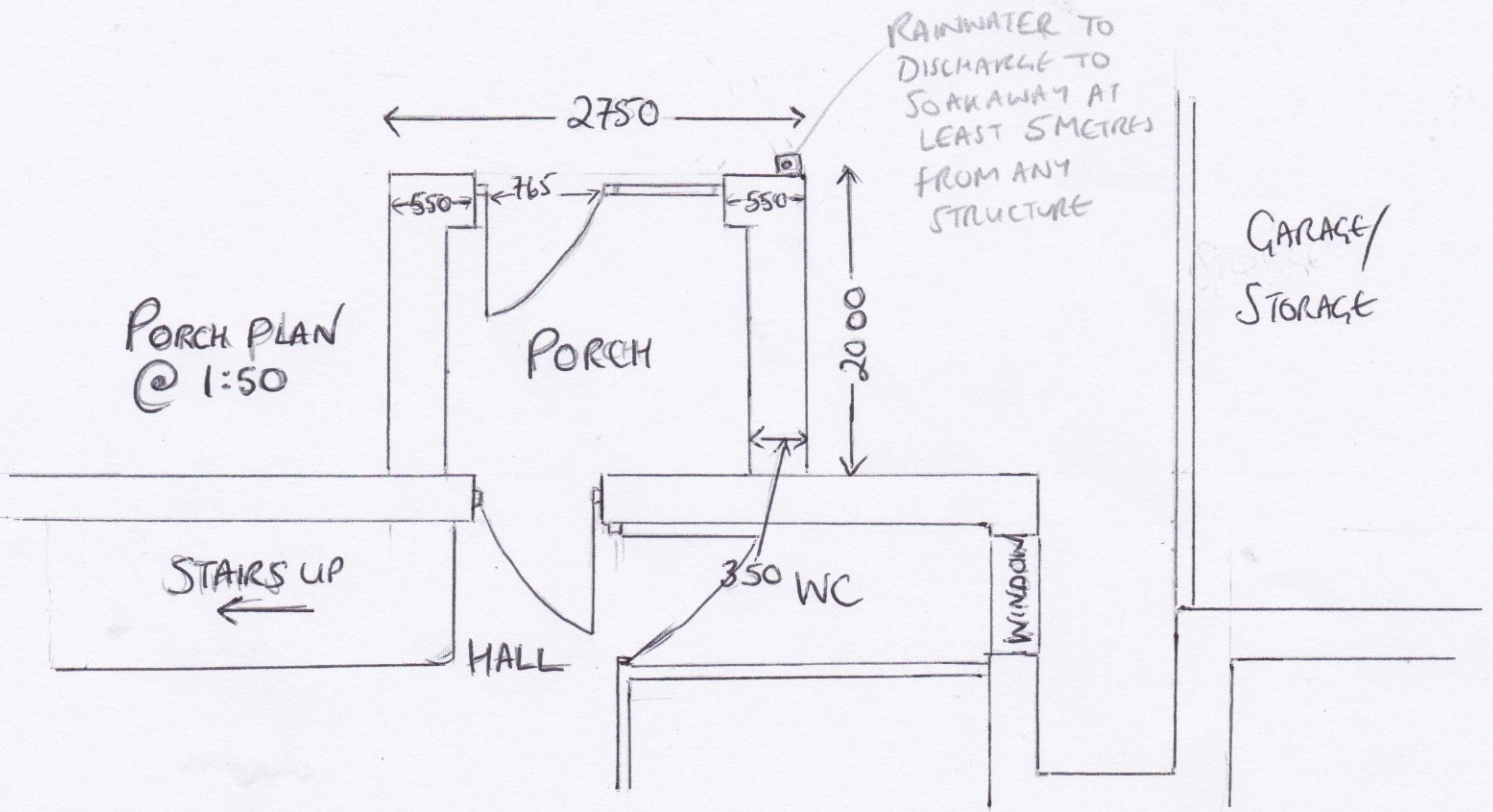

PROPOSED FRONT
(NORTH) ELEVATION
@ 1:100



PROPOSED SIDE
(WEST) ELEVATION
@ 1:100

