



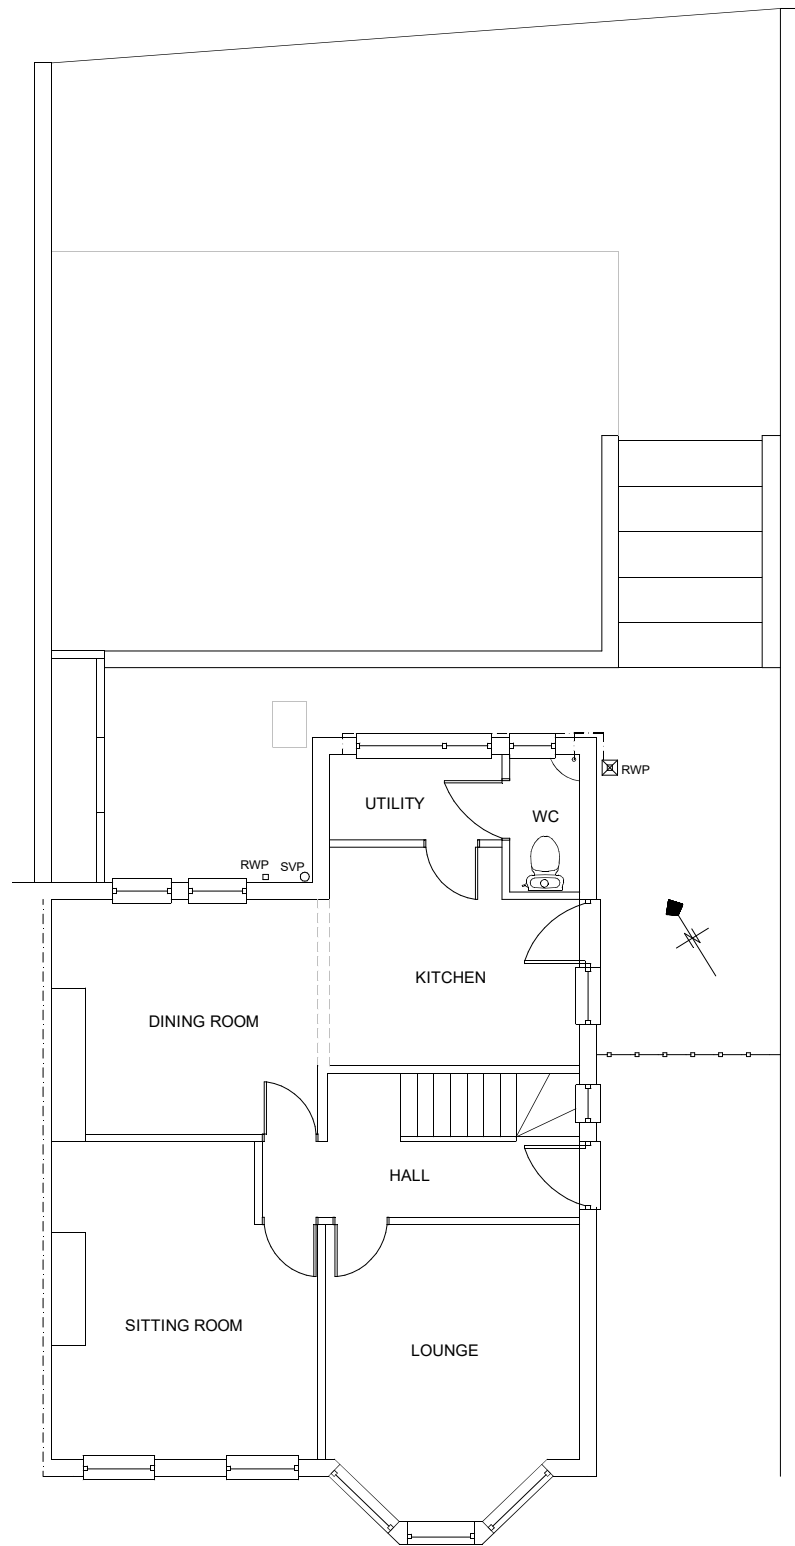

GROUND FLOOR

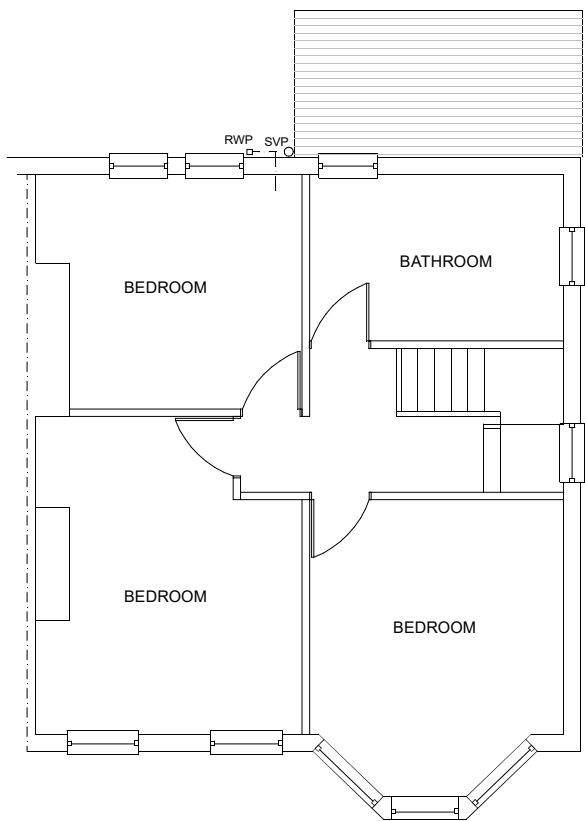

FIRST FLOOR

CLIENT MARTIN DUFFY Anthony Dring Structural Engineering & Architectural Consultant 7 Churchill Close, Lisvane, Cardiff CF14 0EP. Email: info@anthonydring.com	AMENDMENT A: Added detail for planning 04/03	PROJECT 11 DREWSLAND PARK ROAD, NEWPORT NP20 4FE		
		TITLE EXISTING LAYOUTS		
		DRAWING No. 23/103/P1A	SCALE 1:100 @ A3	DATE 22/01/25