
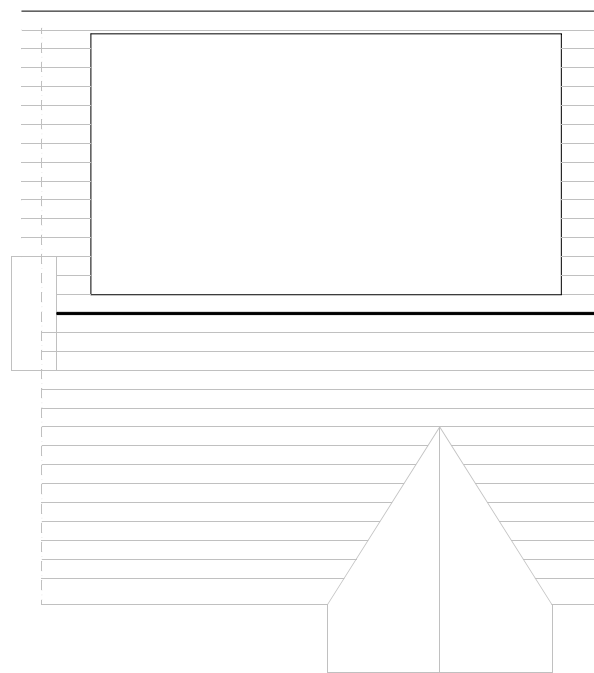
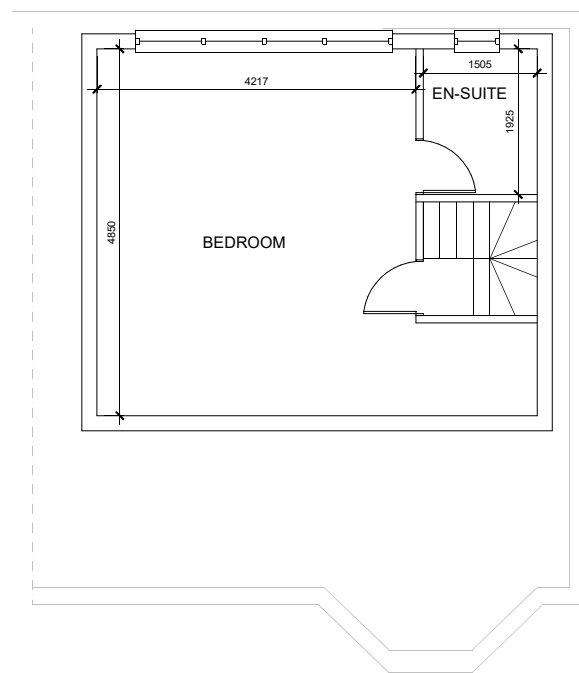
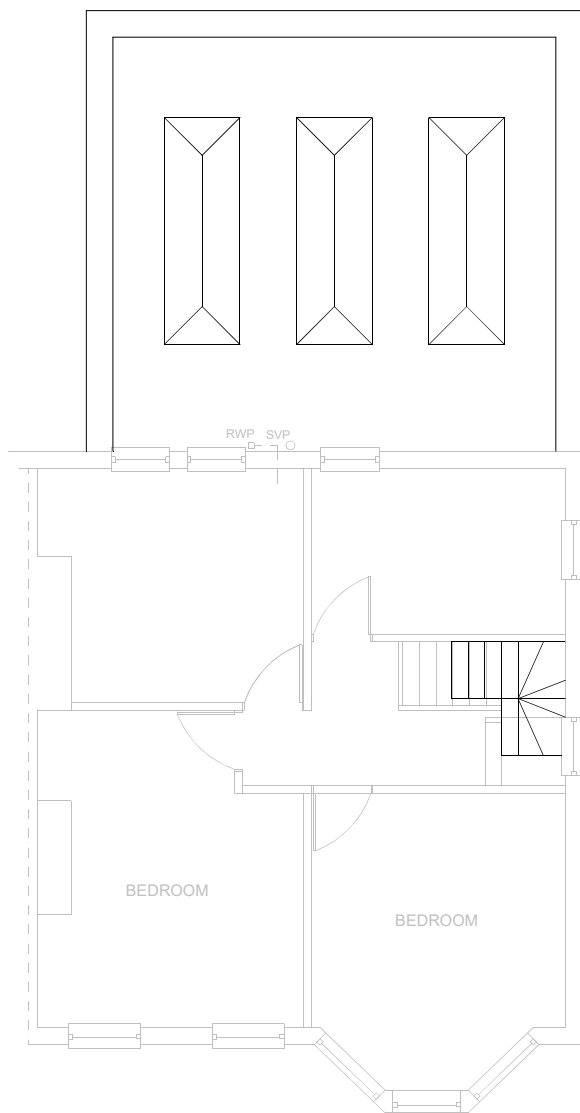


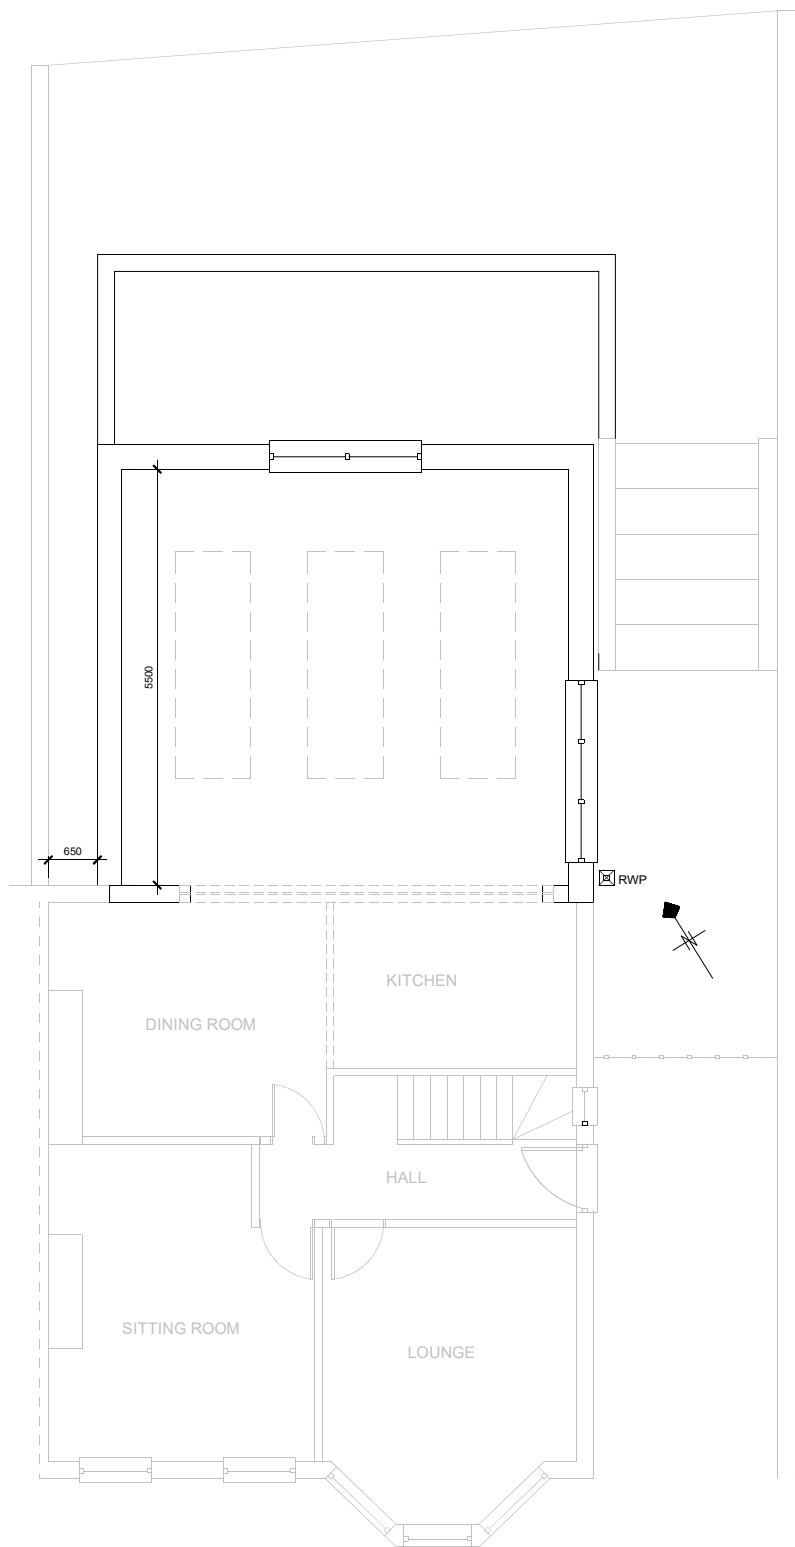

CLIENT

MARTIN DUFFY

AMENDMENT

A: Added detail for planning 04/03

PROJECT

11 DREWSLAND PARK ROAD, NEWPORT NP20 4FE

Anthony Dring

Structural Engineer & Building Consultant
7 Churchill Close, Lisvane, Cardiff CF14 0EP.
Email: info@anthonydring.co.uk

TITLE

PROPOSED LAYOUTS

DRAWING No.

25/103/P3A

SCALE

1:100 @ A3

DATE

22/01/25