



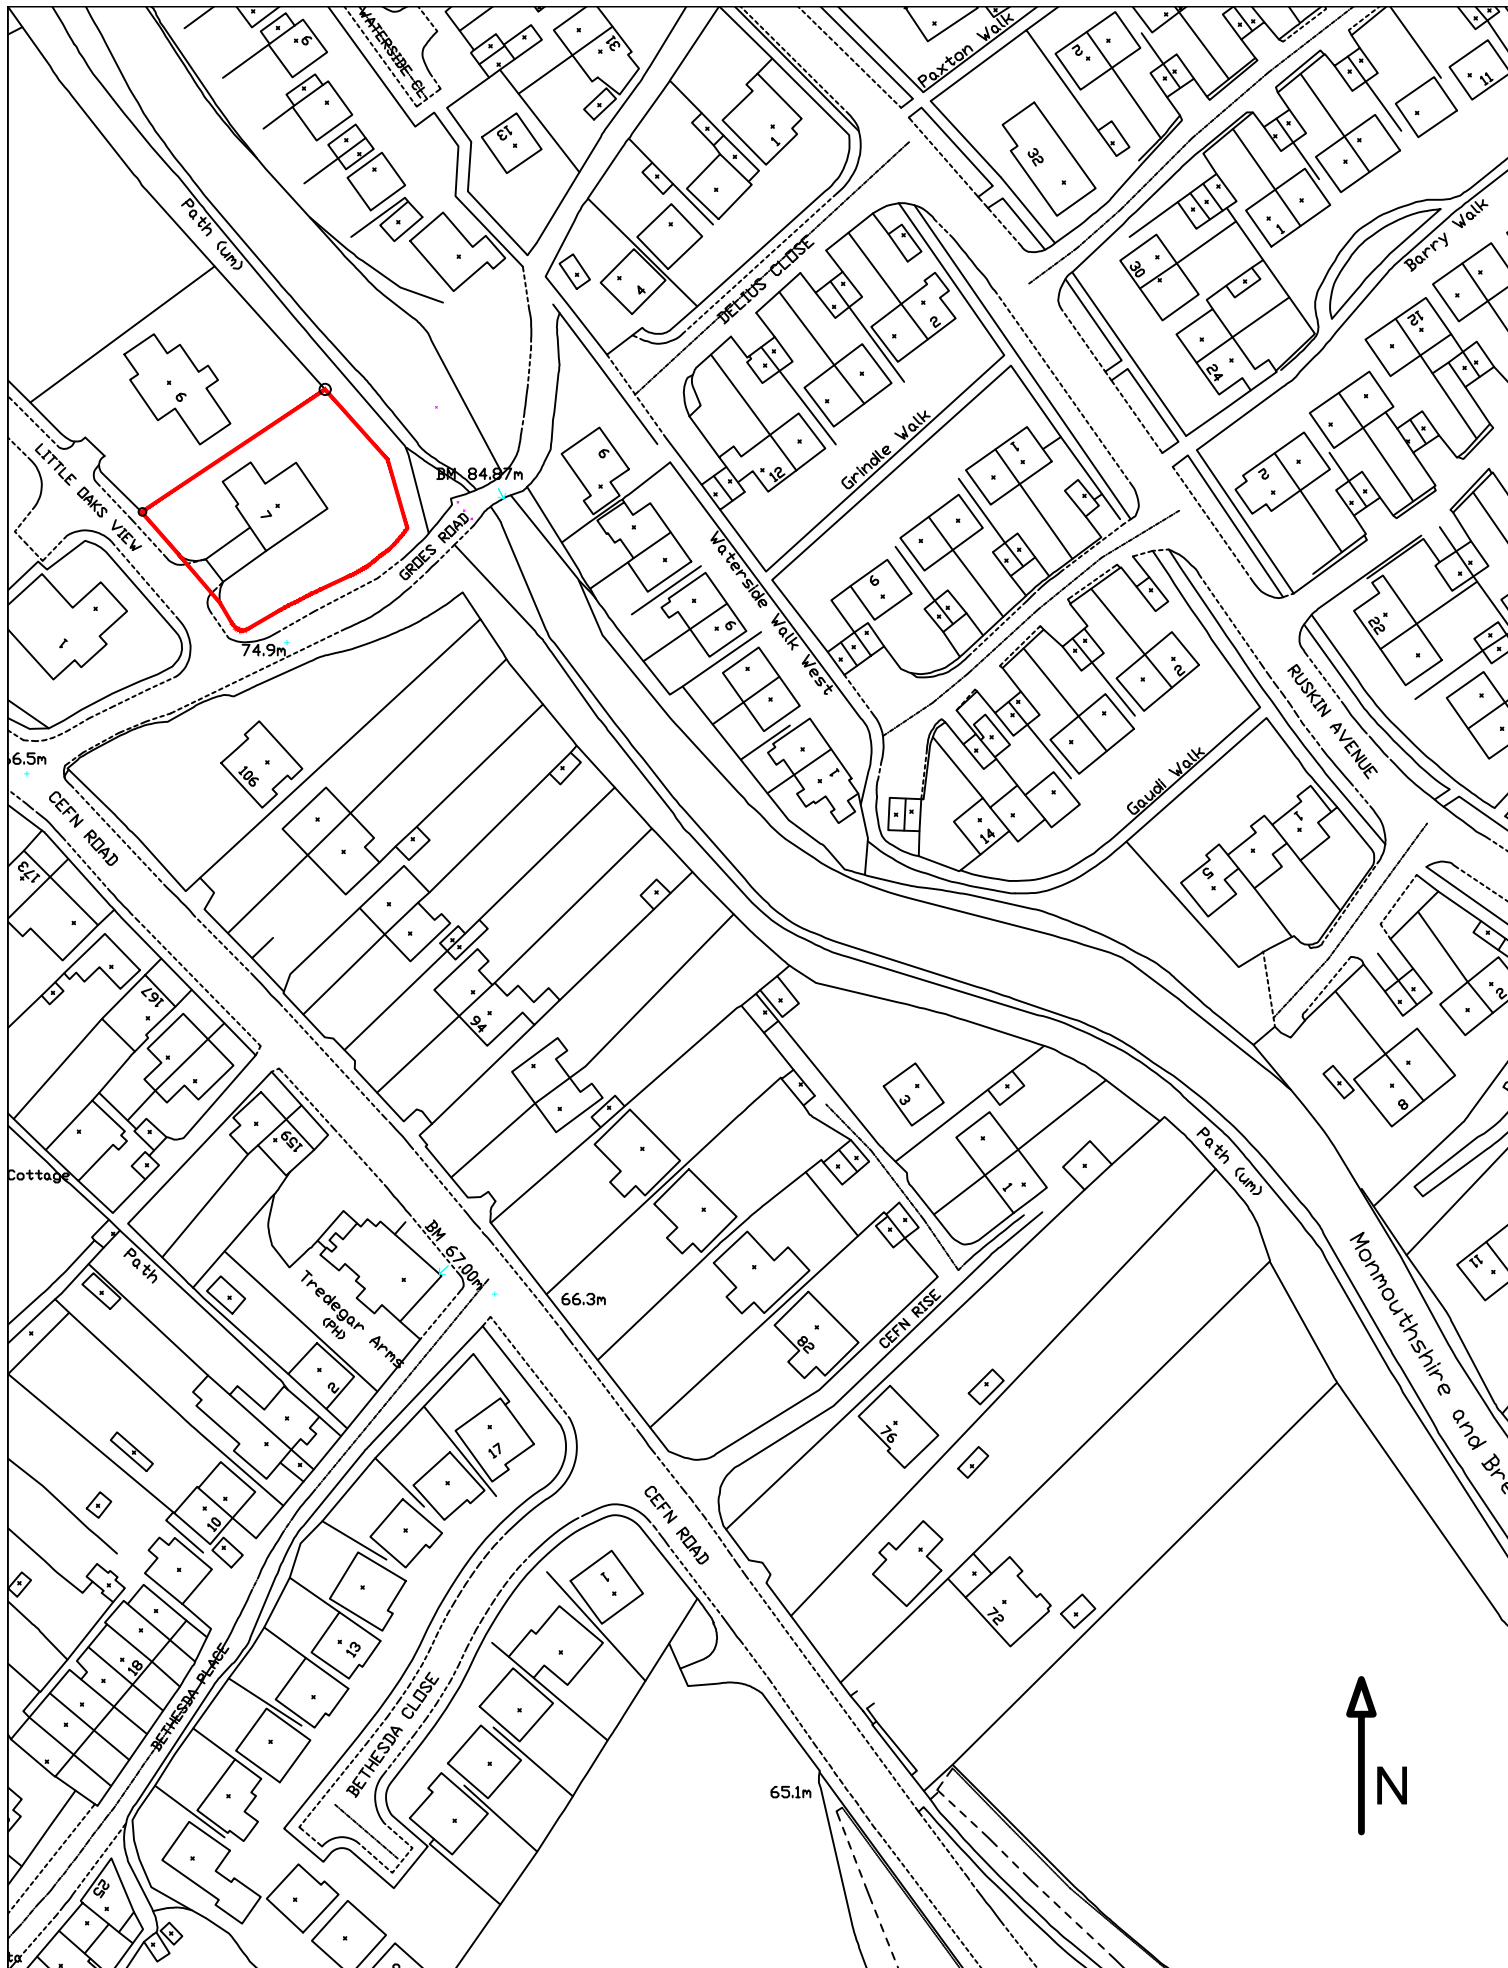

DRAWING REFERENCE
LOCATION PLAN
SITE ADDRESS
NO 7 LITTLE OAK VIEW, ROGERSTONE, NEWPORT, NP10 9HH – MR LLOYD

DRAWN BY	DJLH	SCALE
DATE	SEPT 2026	1:1250 (A4)
CHD BY		DRAWING No.
DATE		26-2576-DWG-01
STATUS	PLANNING	

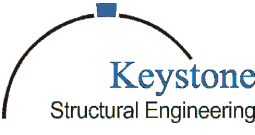

Keystone
Structural Engineering

Email dudley@keystone.co.uk

Keystone House
201 Risca Road
Newport
South Wales
NP20 5AR
T 01633 378058
M 07947836245
www.keystone.co.uk