



FRONT ELEVATION (NORTH WEST)

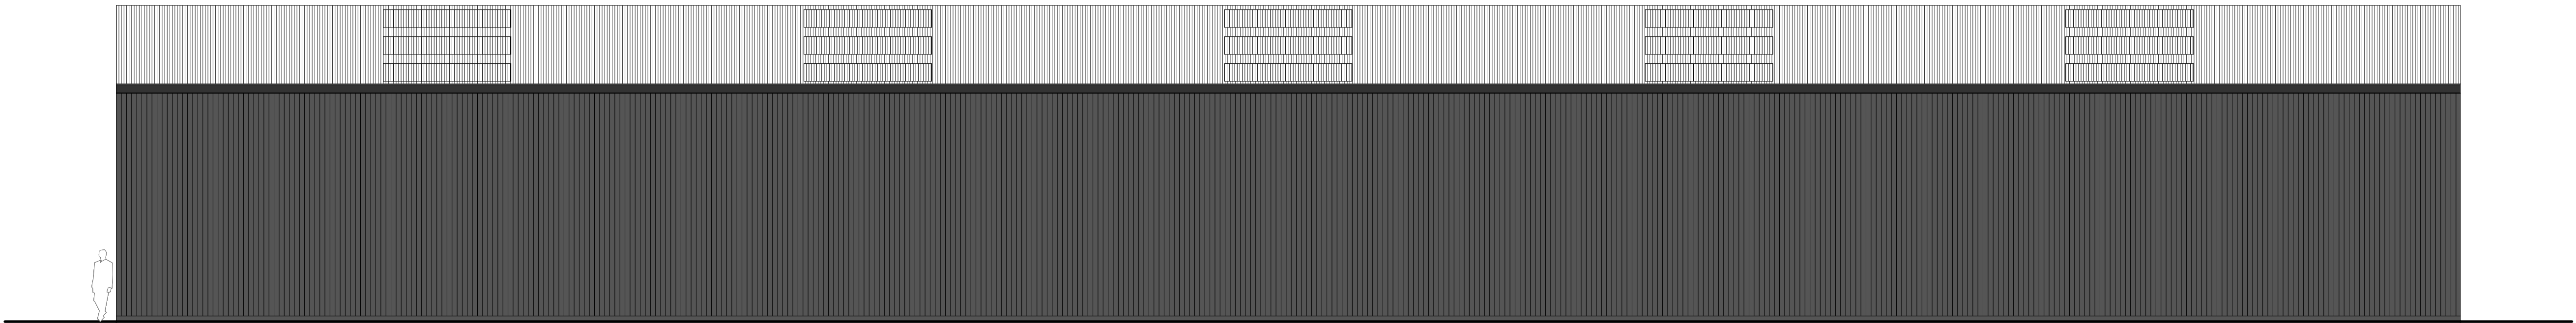


SIDE ELEVATION (NORTH EAST)

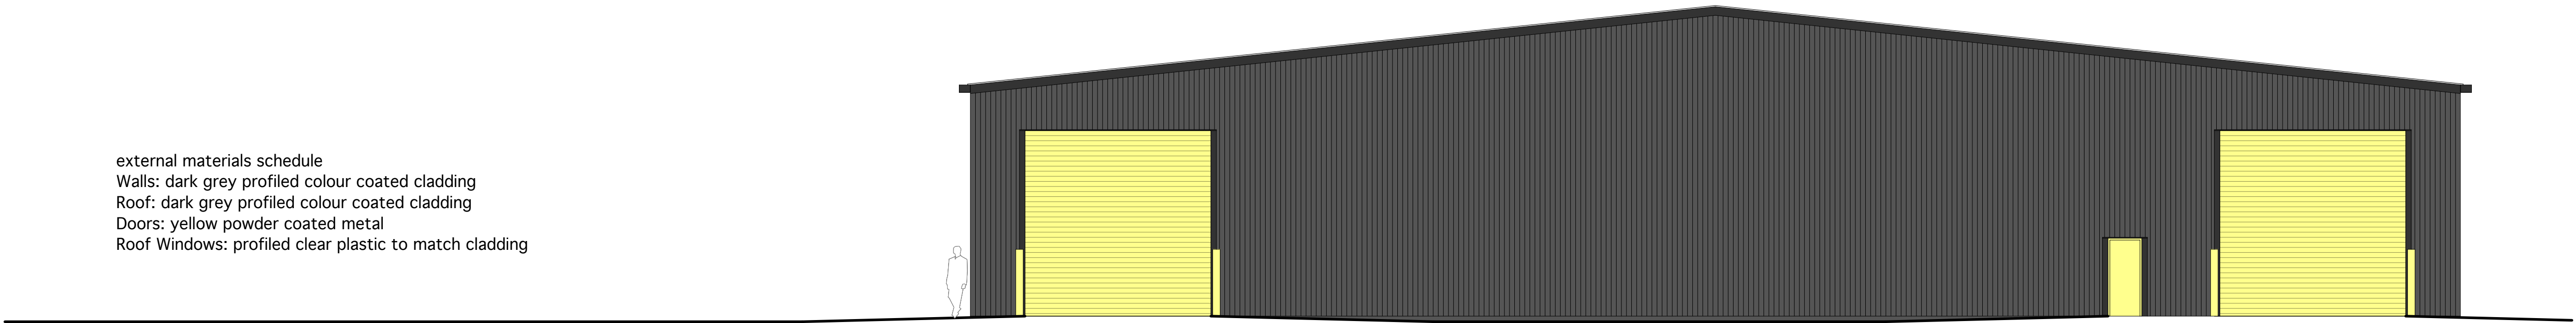

external materials schedule
Walls: dark grey profiled colour coated cladding
Roof: dark grey profiled colour coated cladding
Doors: yellow powder coated metal
Roof Windows: profiled clear plastic to match cladding

REAR ELEVATION (SOUTH EAST)

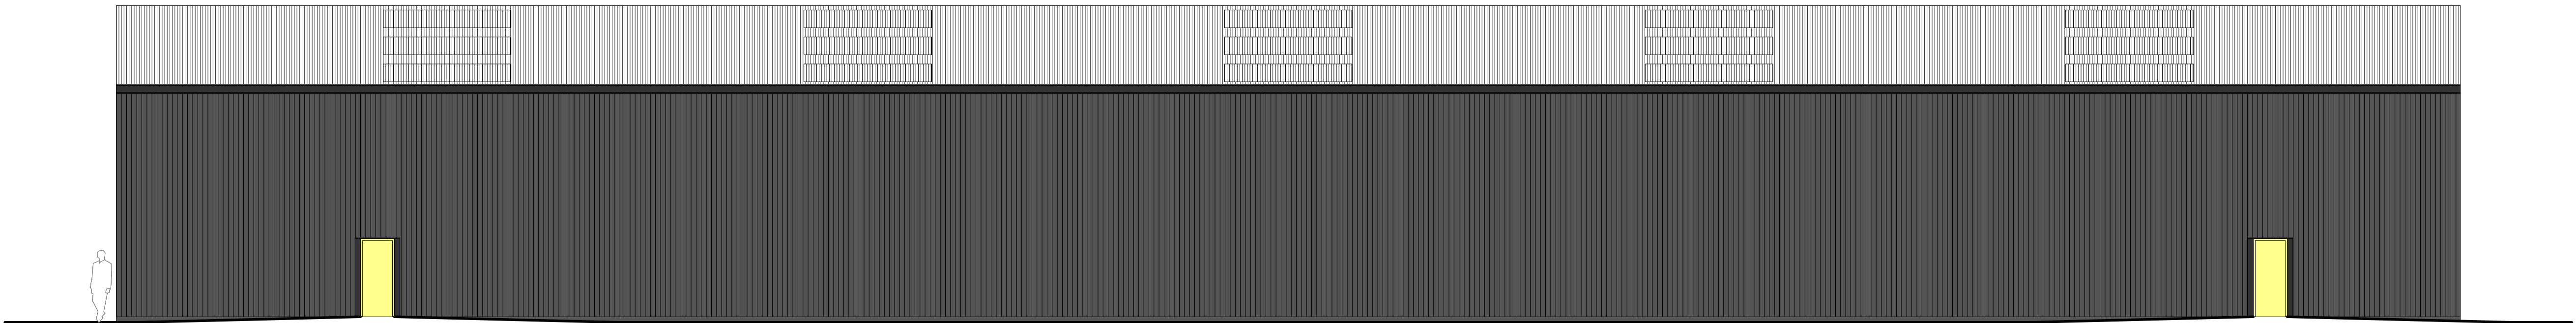

REAR ELEVATION (SOUTH WEST)