
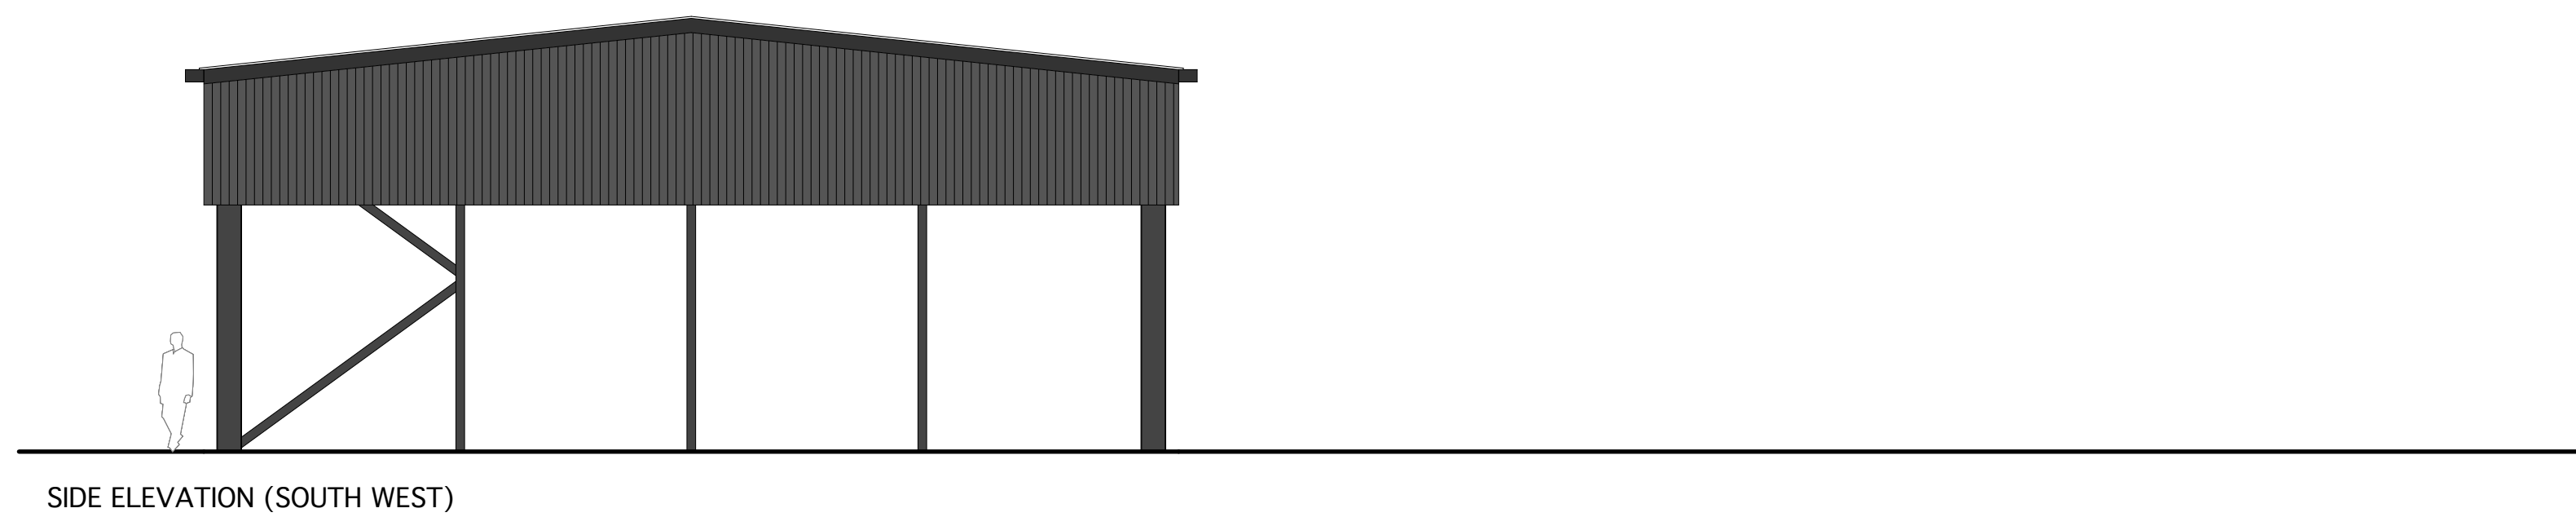
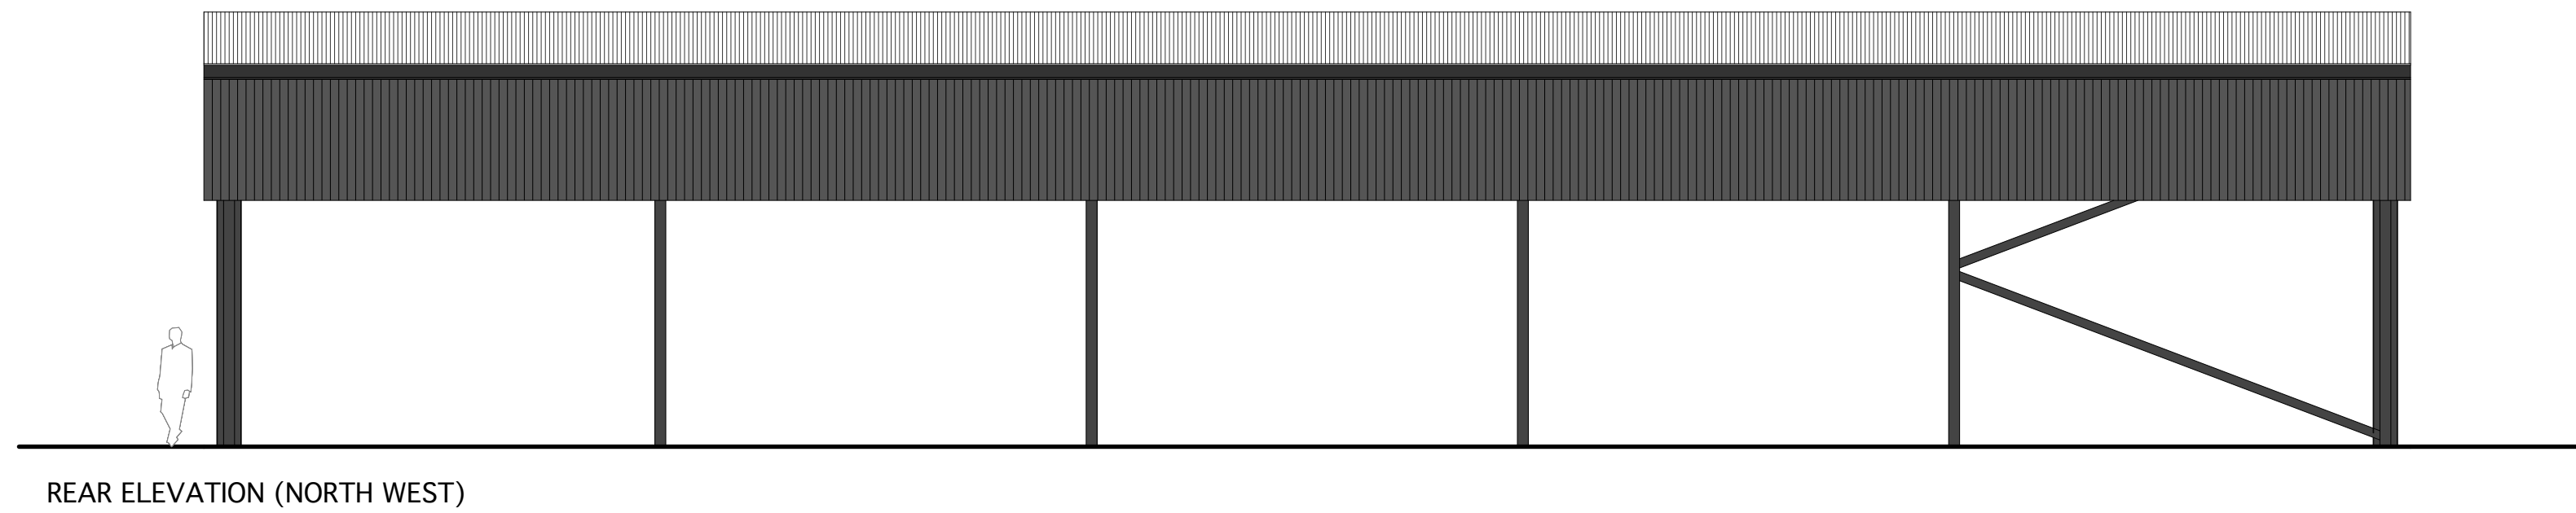


external materials schedule
Roof: dark grey profiled colour coated cladding
Exposed steelwork: galvanised or painted steel

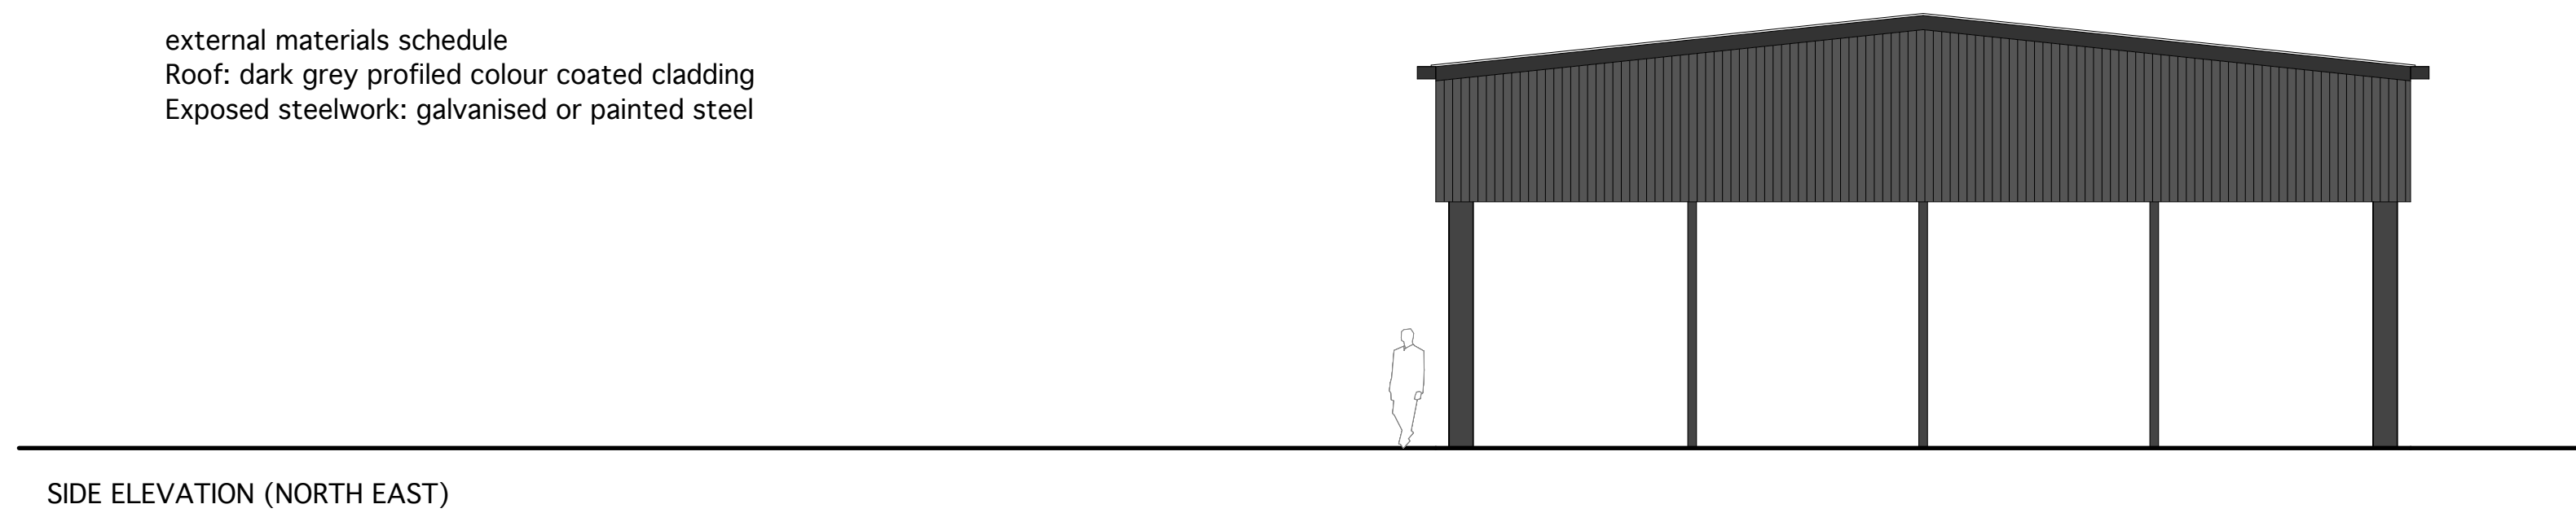

27.11.25	roof cladding amended
Date:	Action: