



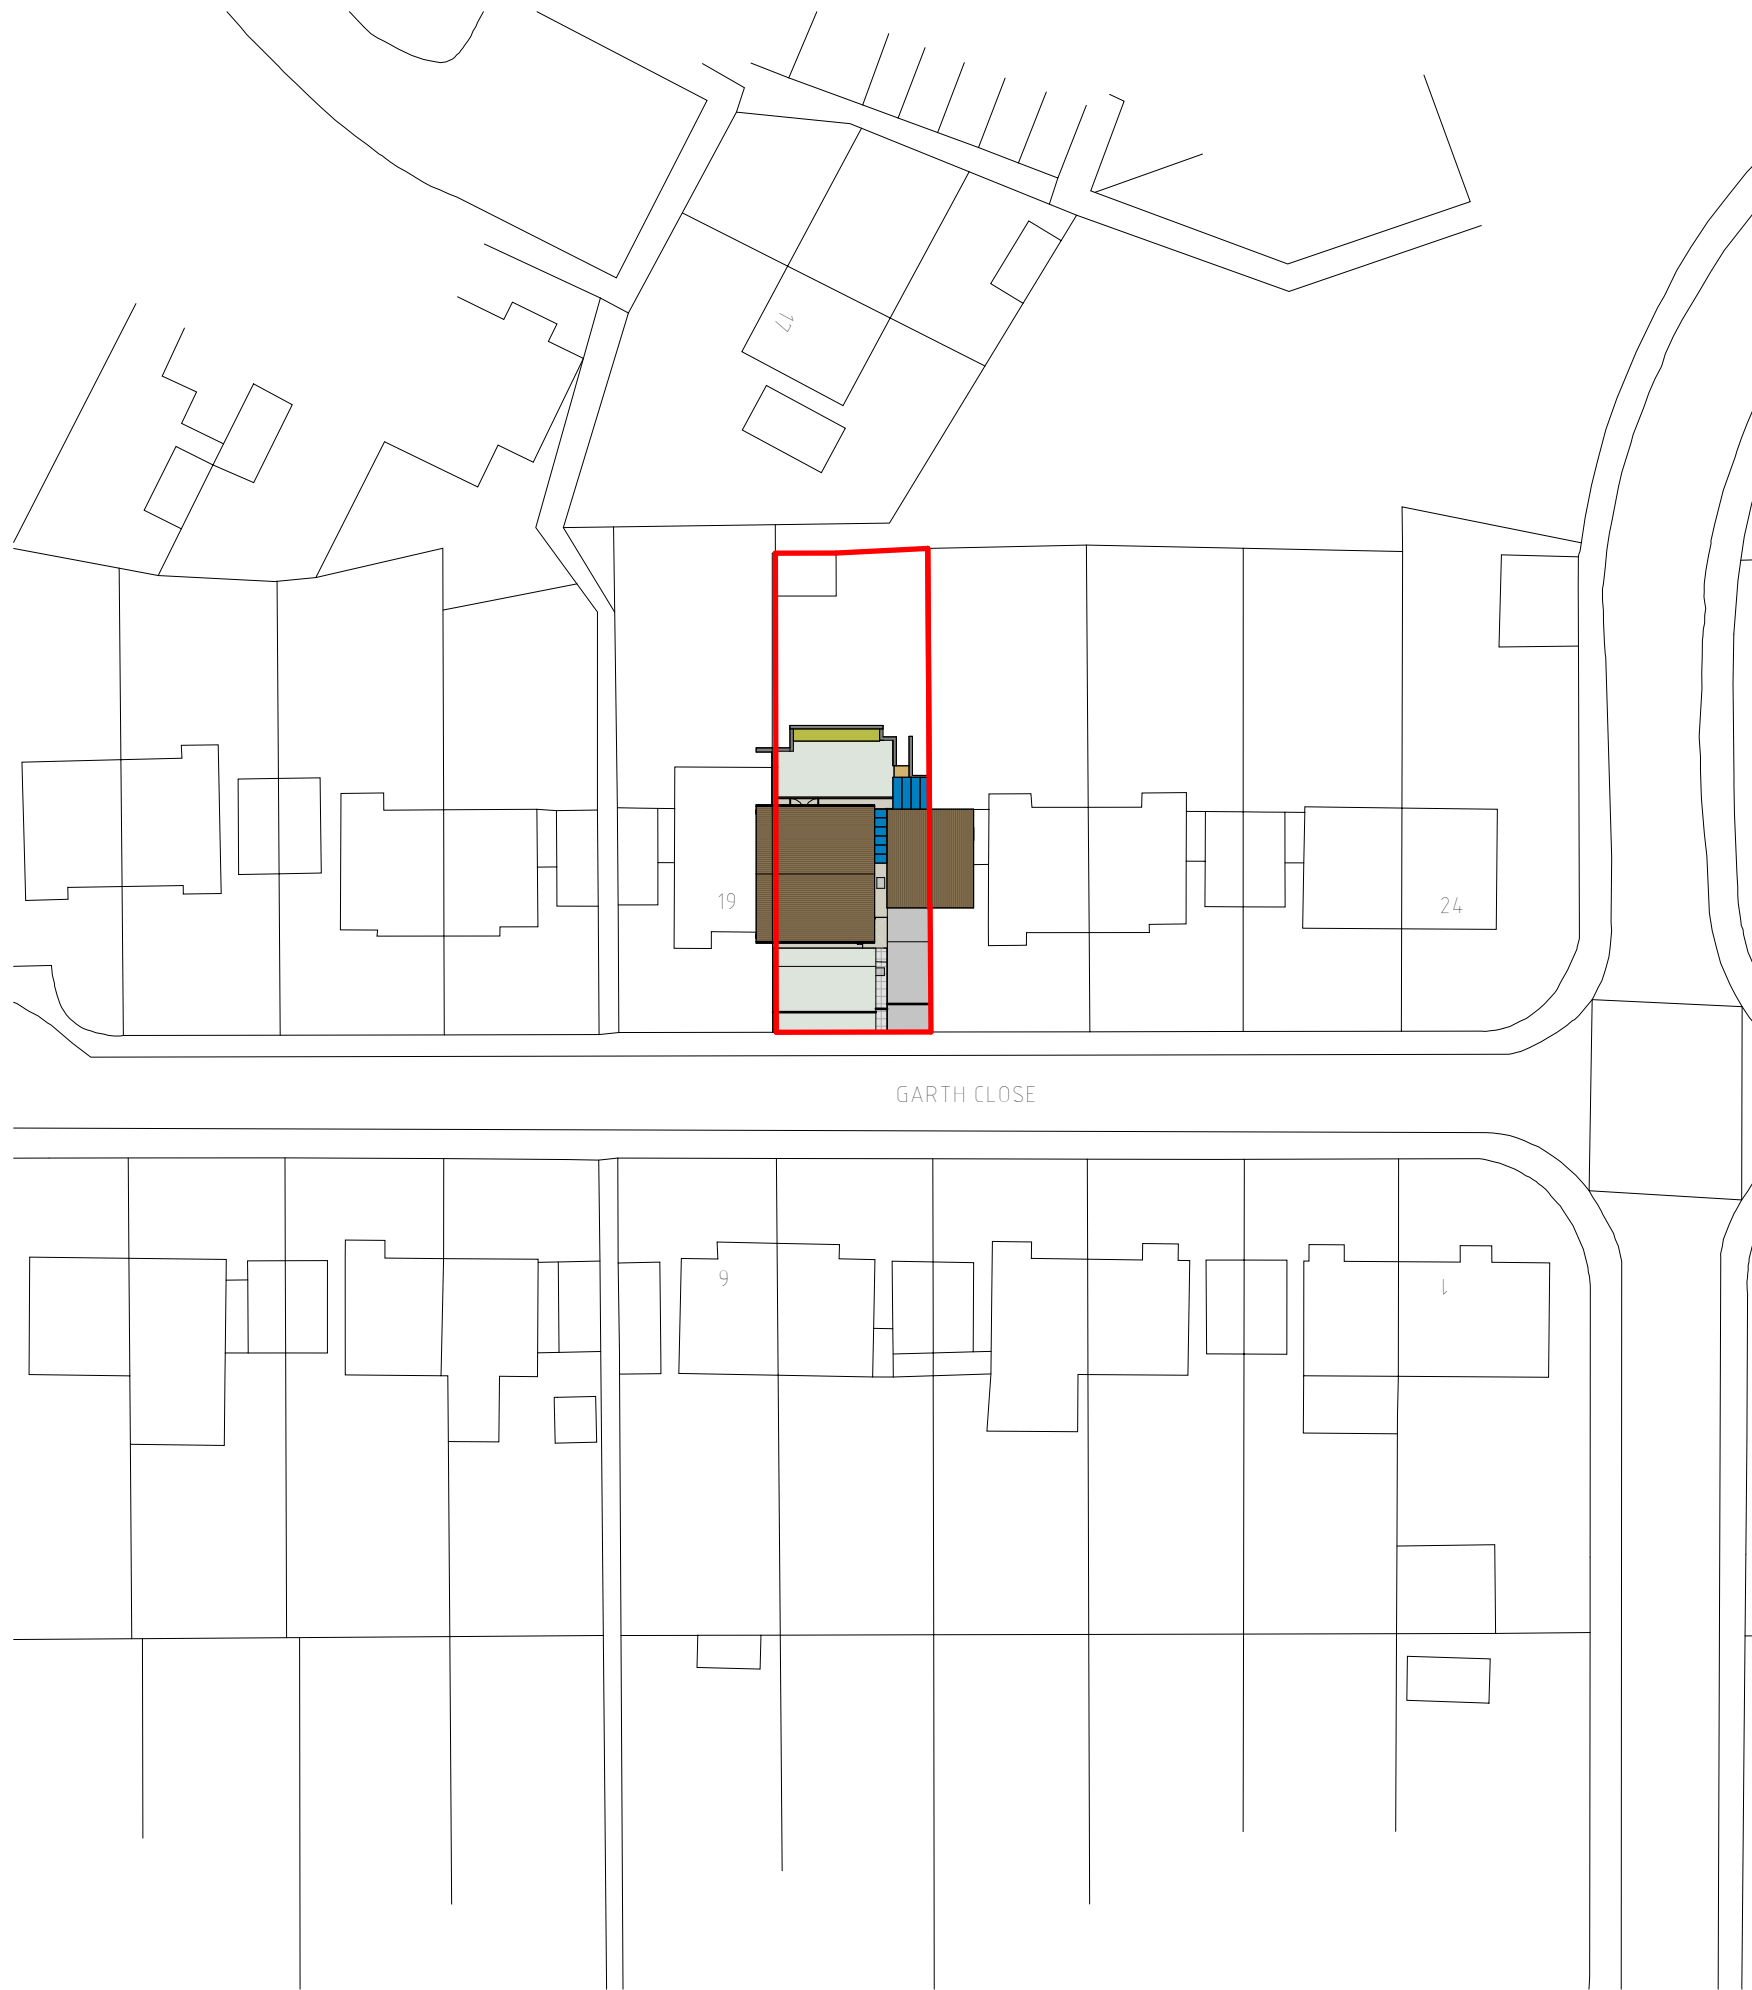

2 Site Project North
1 : 500

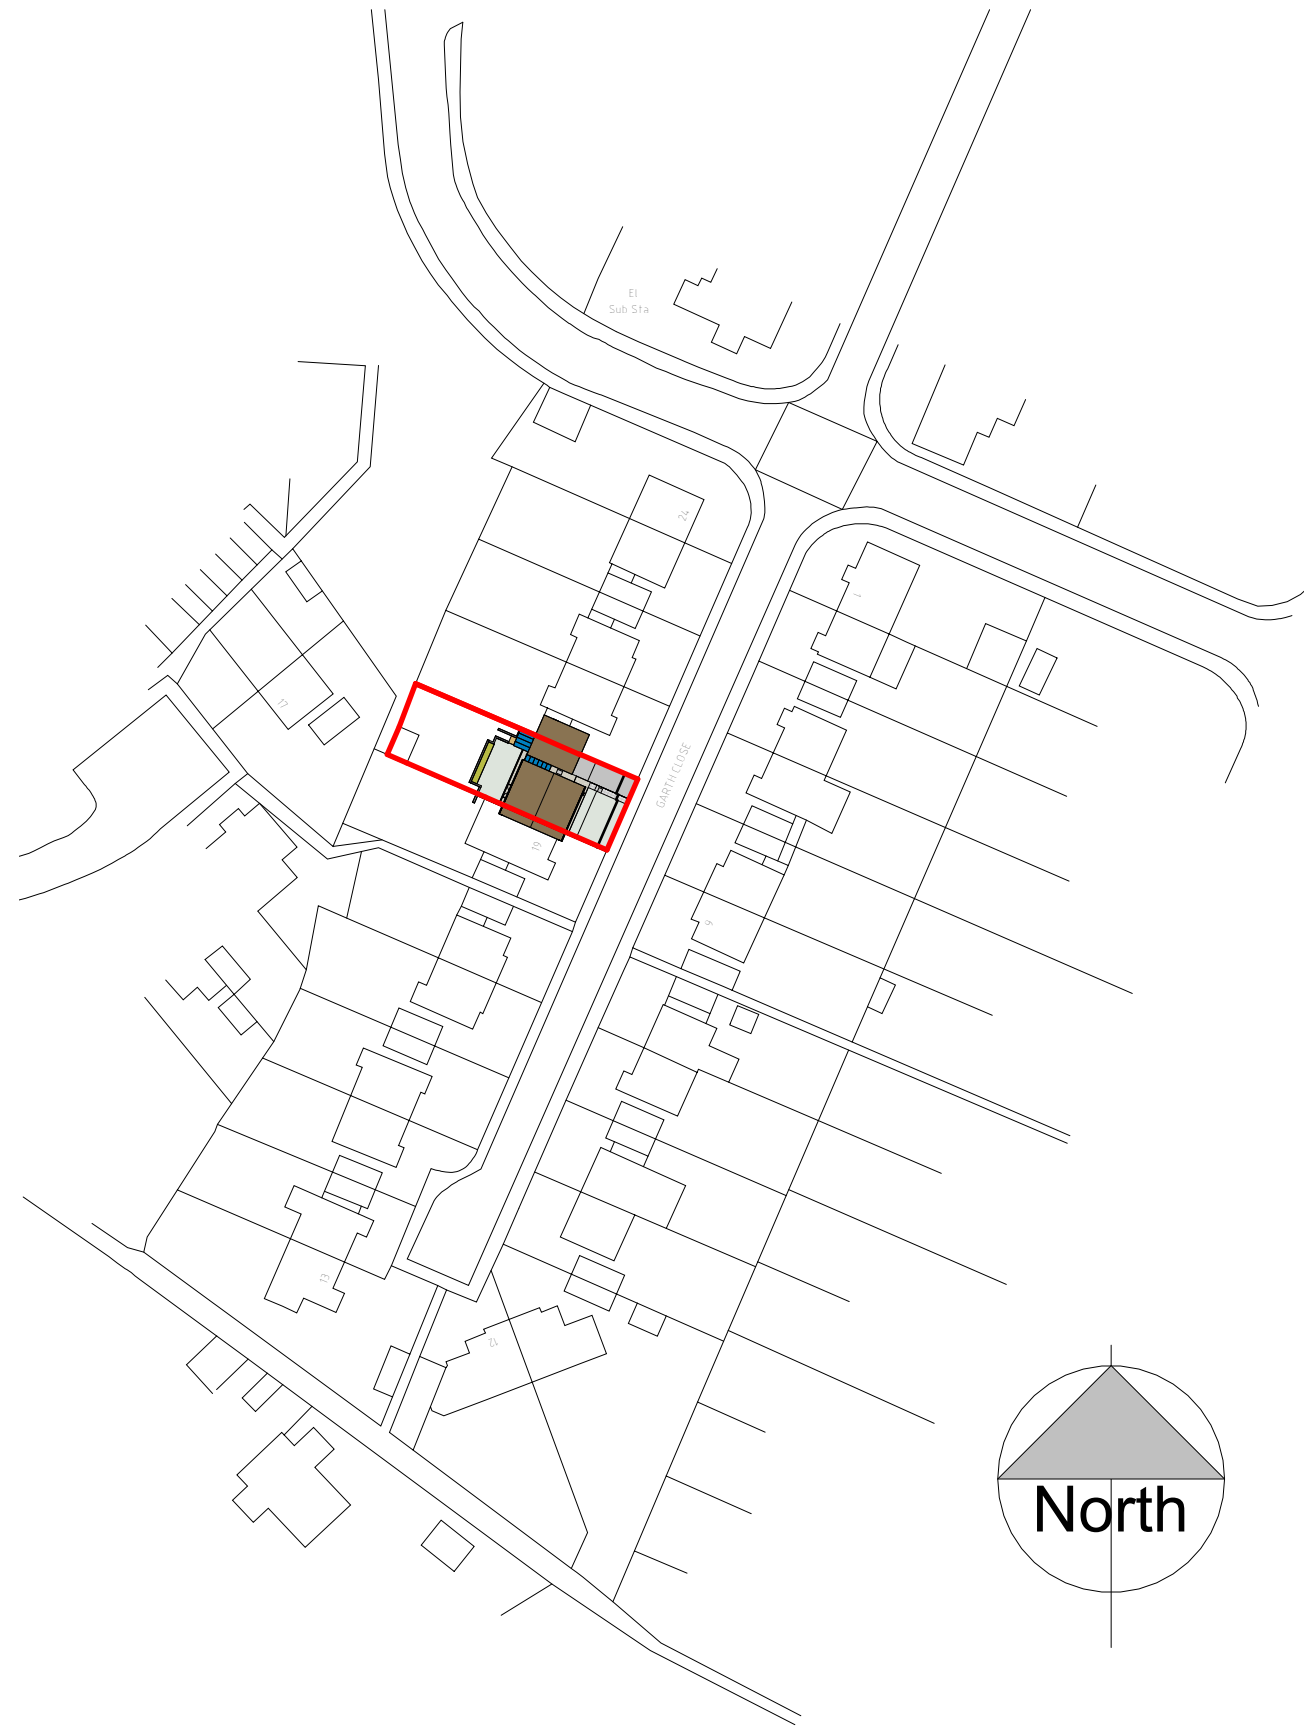

1 Site True North
1 : 1000

Dwg at A2
0 1 2 3 4
5m long scale at 1:100

rev	date	description
Planning		Building Regs
Maison Design		
architectural practice		
25 Caldicot Road Rogiet Monmouthshire NP26 3SE		tel 01291 422712 E mail mark@maisondesign.biz WEB www.maisondesign.biz
Copyright of this drawing or part thereof is by Maison Design and not to be copied		
Project	Existing Site Plan	
Name	Mrs Anna Bensley Bassaleg Newport NP10 8NX	
Date	August 2025	MH-10607