



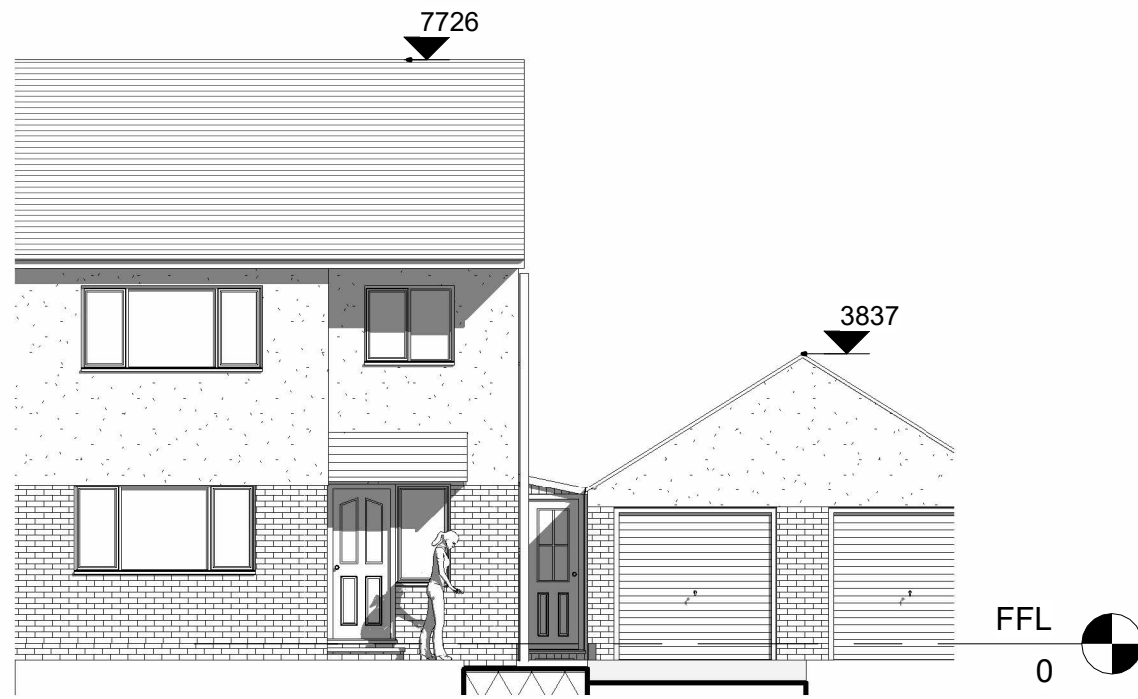


3 FRONT
1 : 100




4 REAR
1 : 100

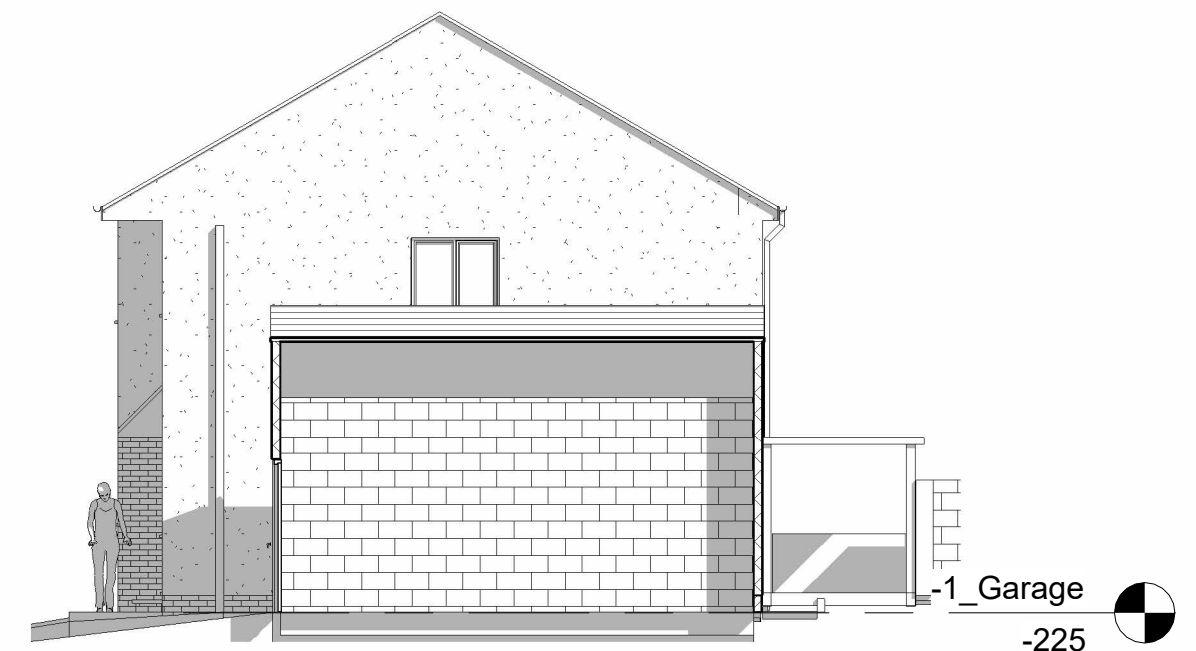

5 SIDE GARAGE
1 : 100

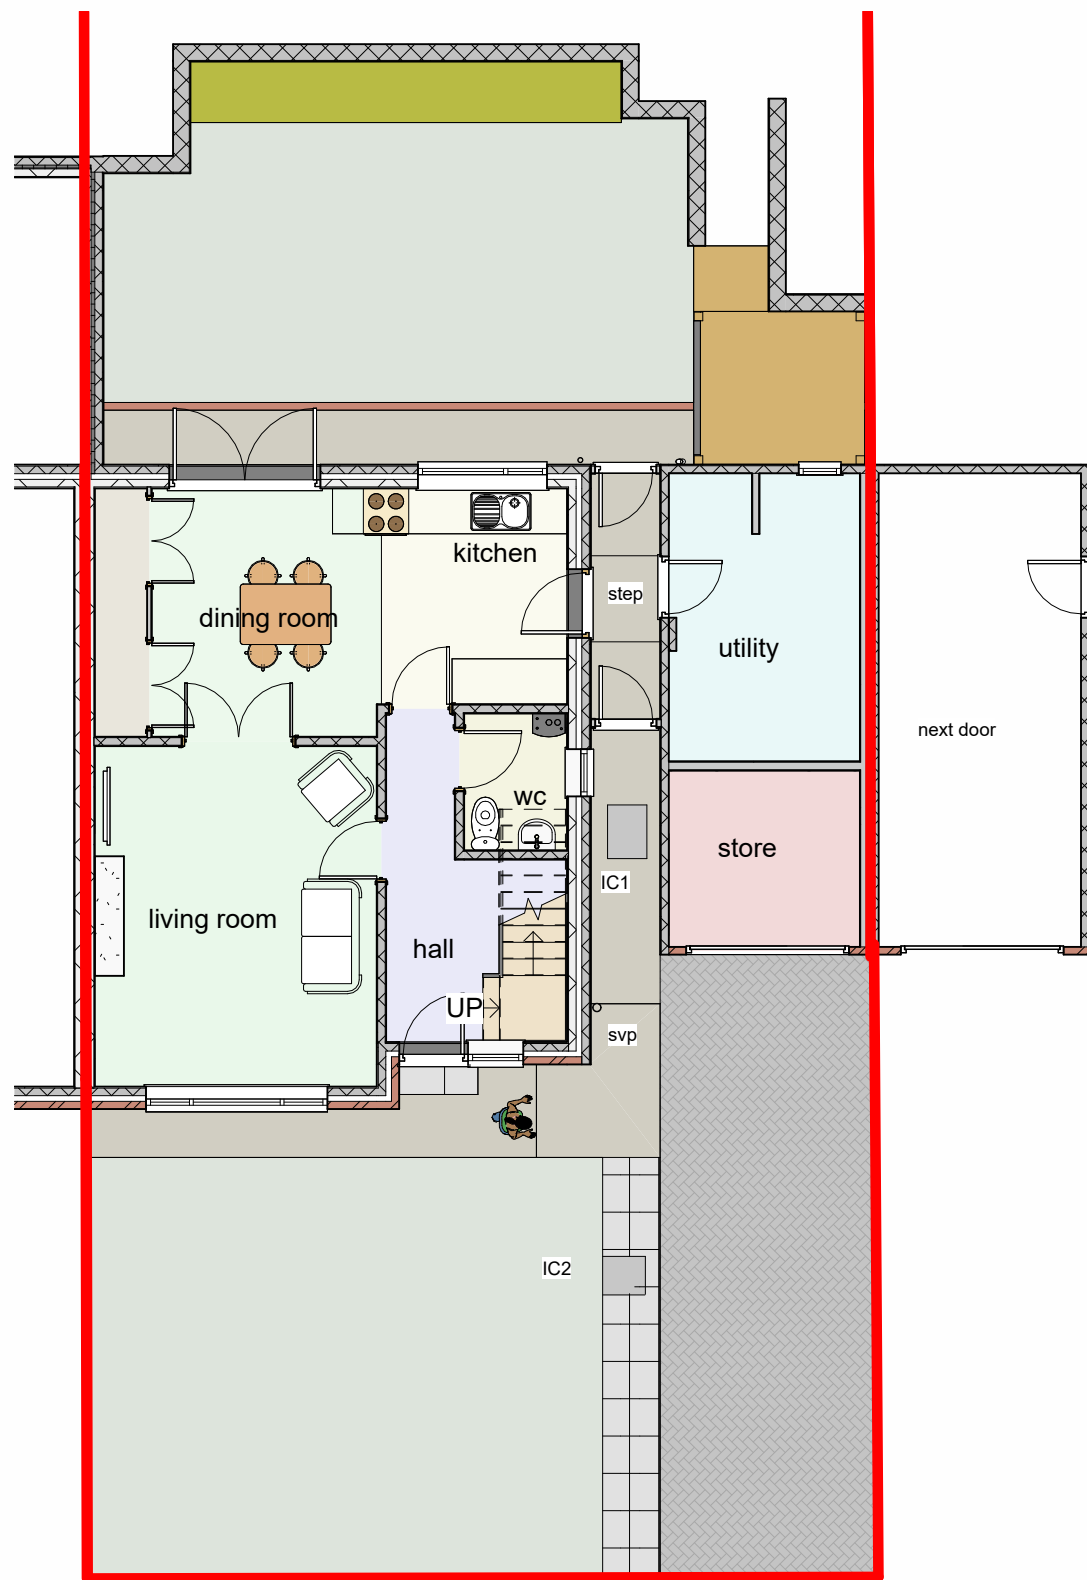


1 0_grd Exist FFL
1 : 100

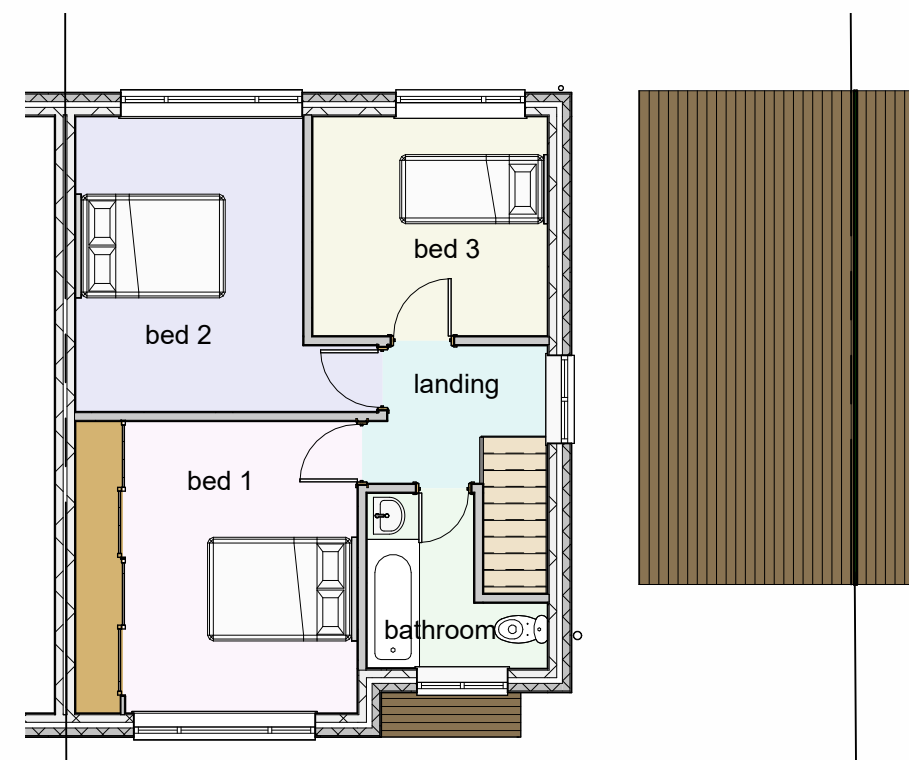

2 1_First Floor
1 : 100

Roof Tiles colour brown
Walls Brickwork and render
Windows White upvc d.g.
R.W Goods Black half round pvc

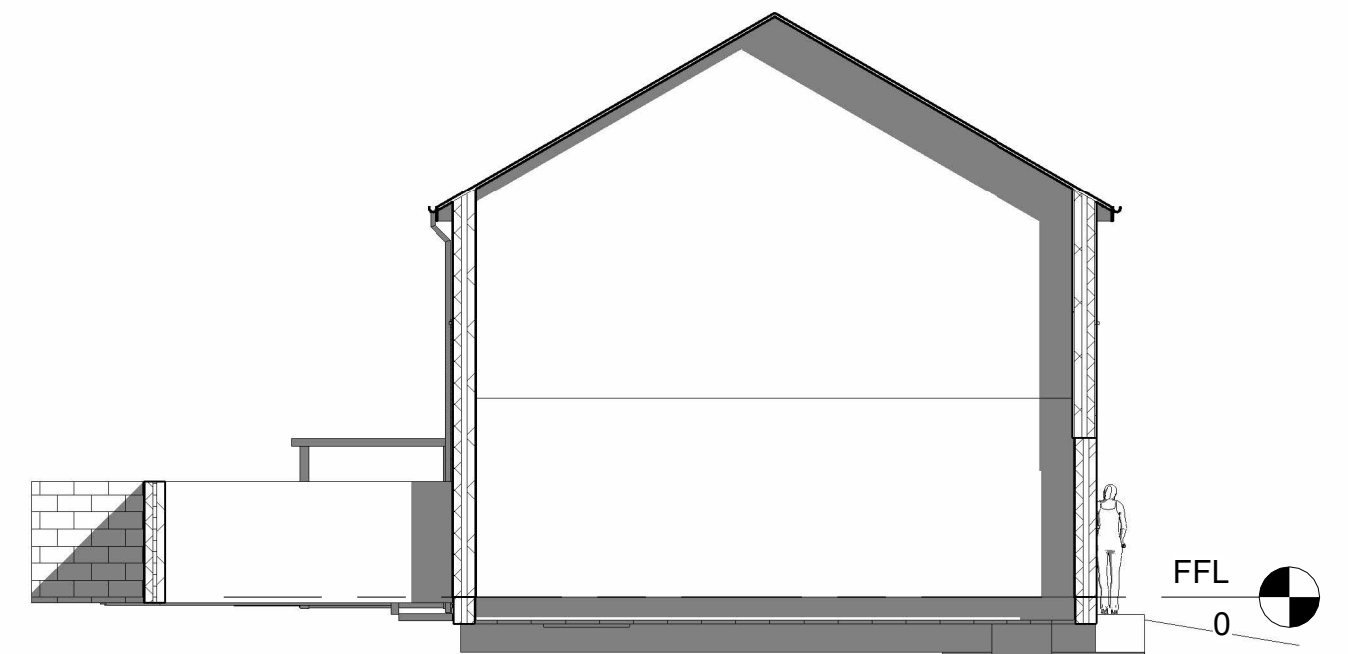

6 SIDE
1 : 100

Dwg at A2
0 1 2 3 4
5m long scale at 1:100



7 Front 3D

rev	date	description	
Planning		Building Regs	
<i>Maison Design</i>			
architectural practice			
25 Caldicot Road		tel 01291 422712	
Rogiet		E mail	
Monmouthshire		mark@maisondesign.biz	
NP26 3SE		WEB www.maisondesign.biz	
Copyright of this drawing or part thereof is by Maison Design and not to be copied			
Project		Existing Layout	
Name		Mrs Anna Bensley Bassaleg Newport NP10 8NX	
Date		August 2025	
		MH-10608	