



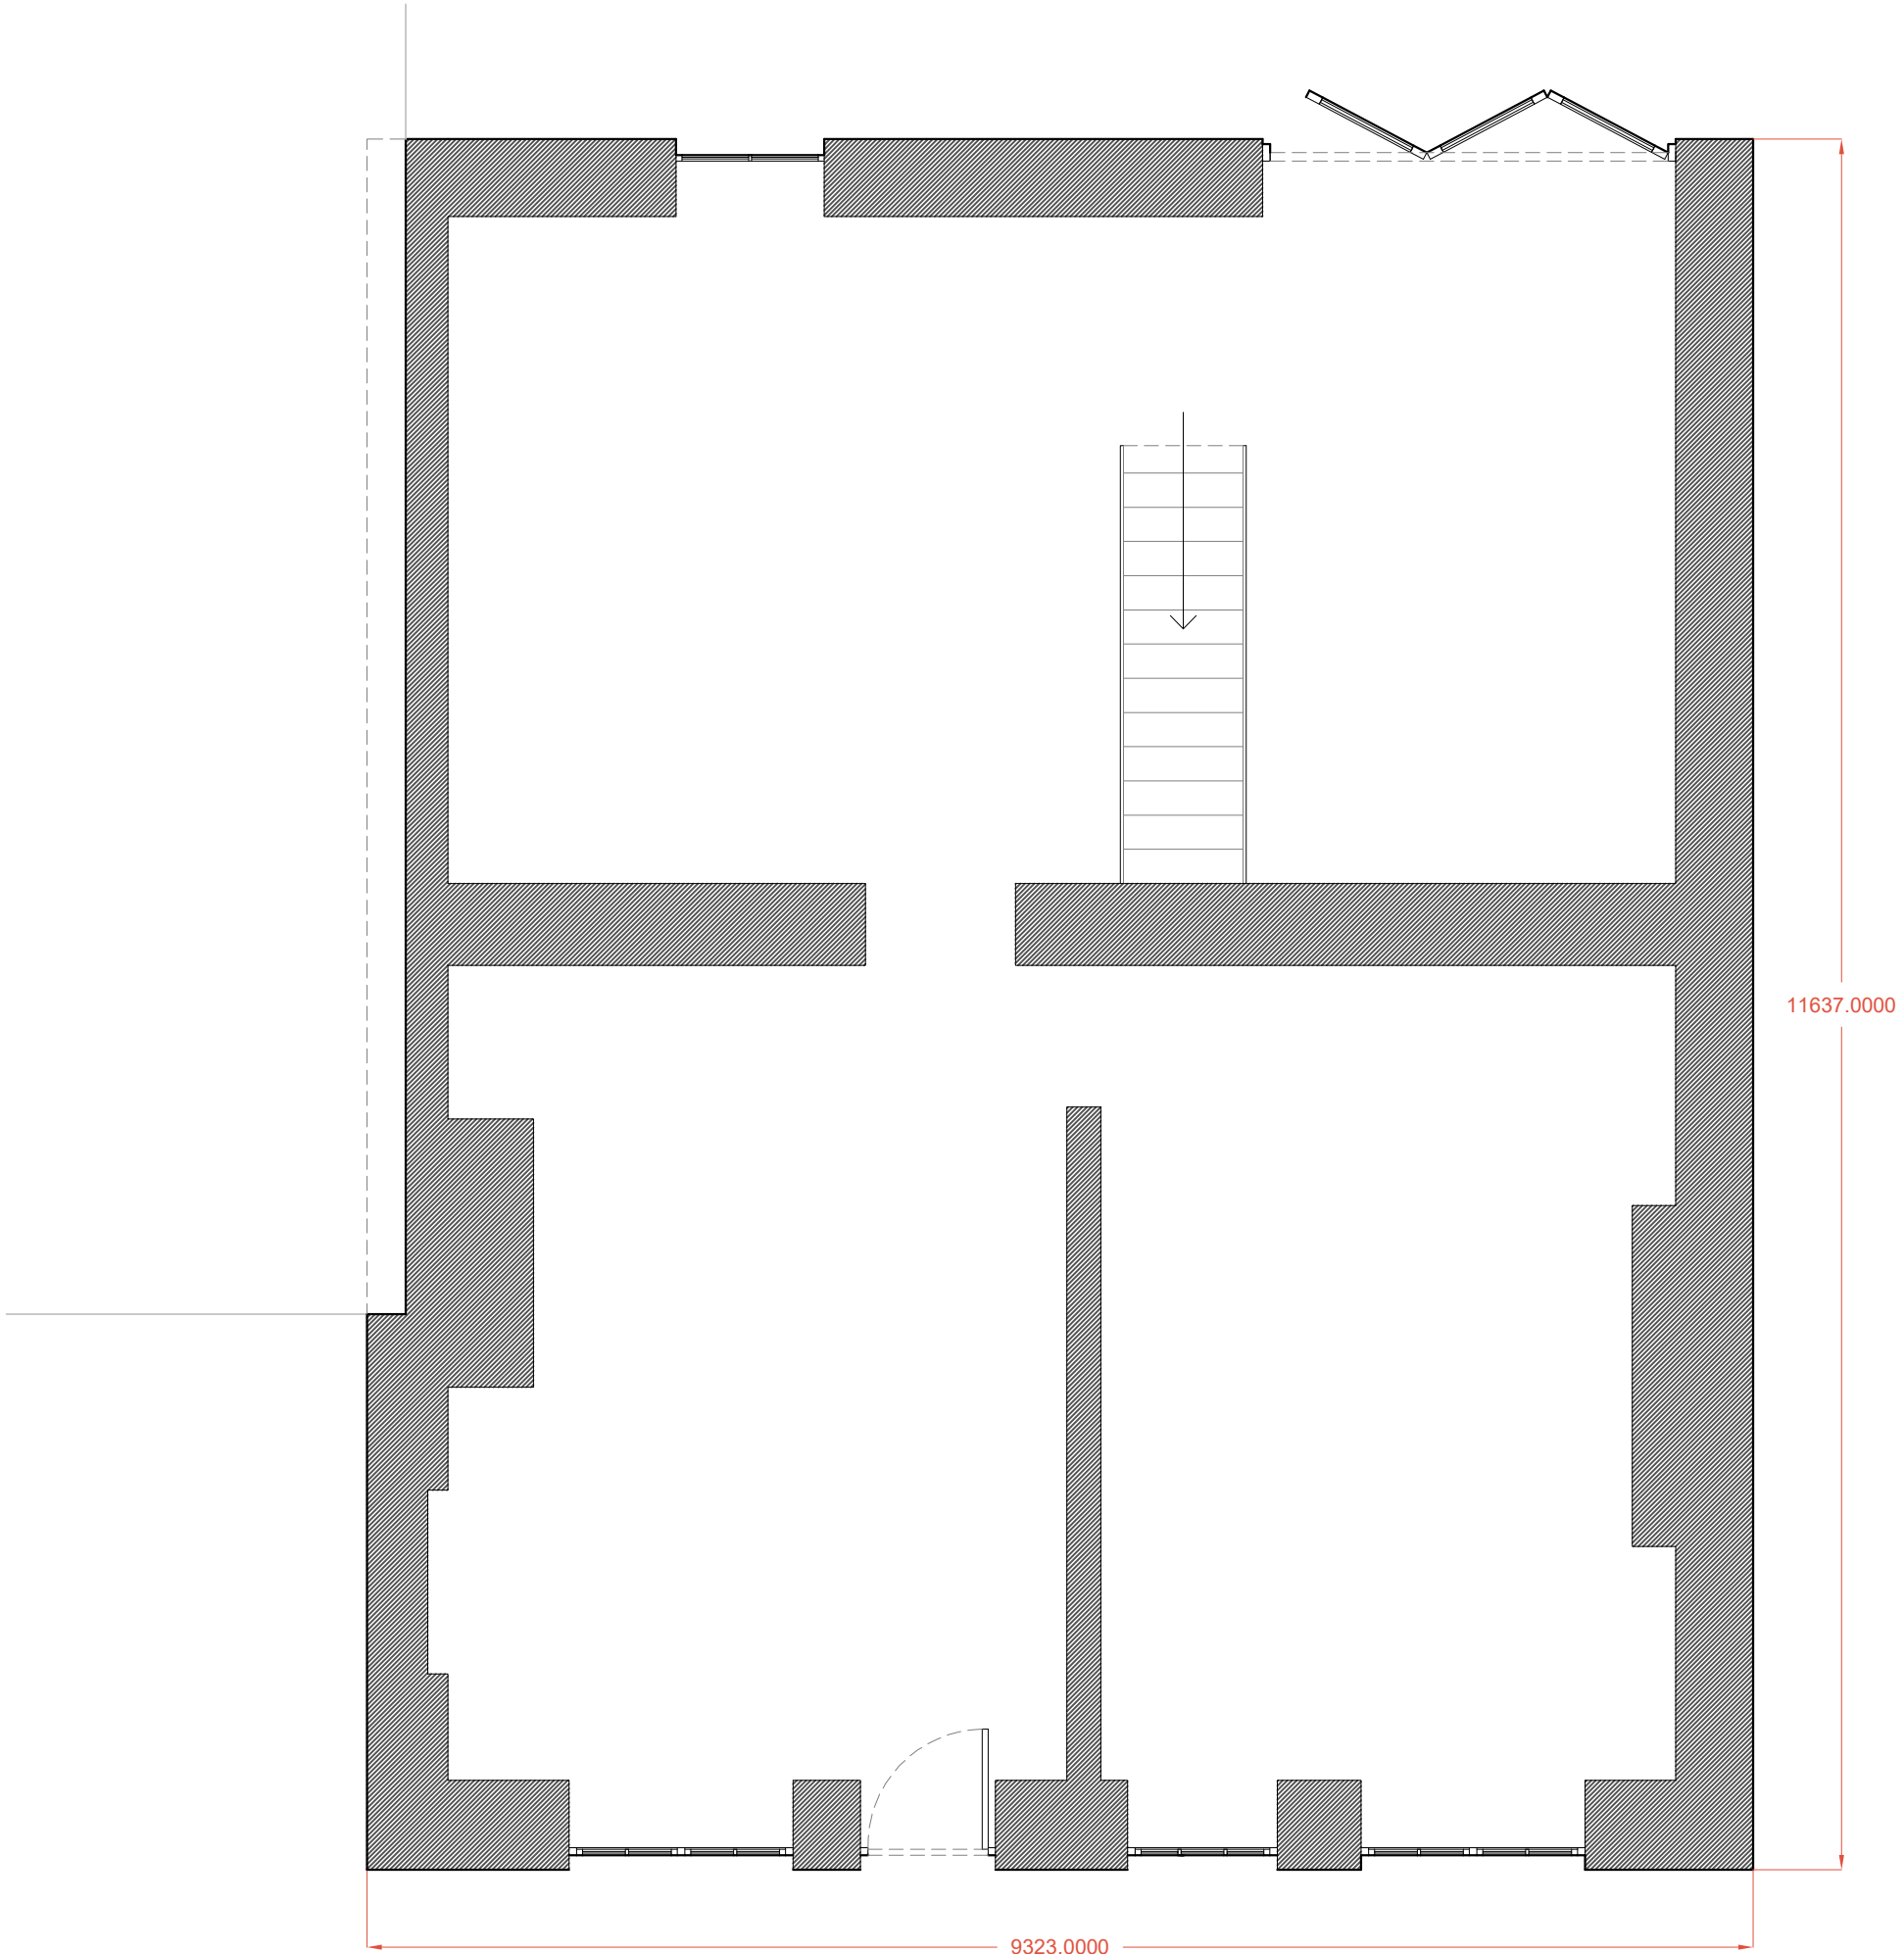


NOTES

Notes:

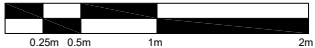

REV:	DESCRIPTION:			BY:	DATE:
STATUS:		PLANNING			
CLIENT:		SHAUN-LEHANE 16-GOLDCROFT-COMMON NEWPORT NP18-1BA			
SITE:		16-GOLDCROFT-COMMON NEWPORT NP18-1BA			
TITLE:		GROUND-FLOOR-PLAN			
SCALE AT A3:		DATE:	DRAWN:	CHECKED:	
1: 50		13/9/25	LL		
PROJECT NO:		DRAWING NO:			REVISION:
01		01/A3			

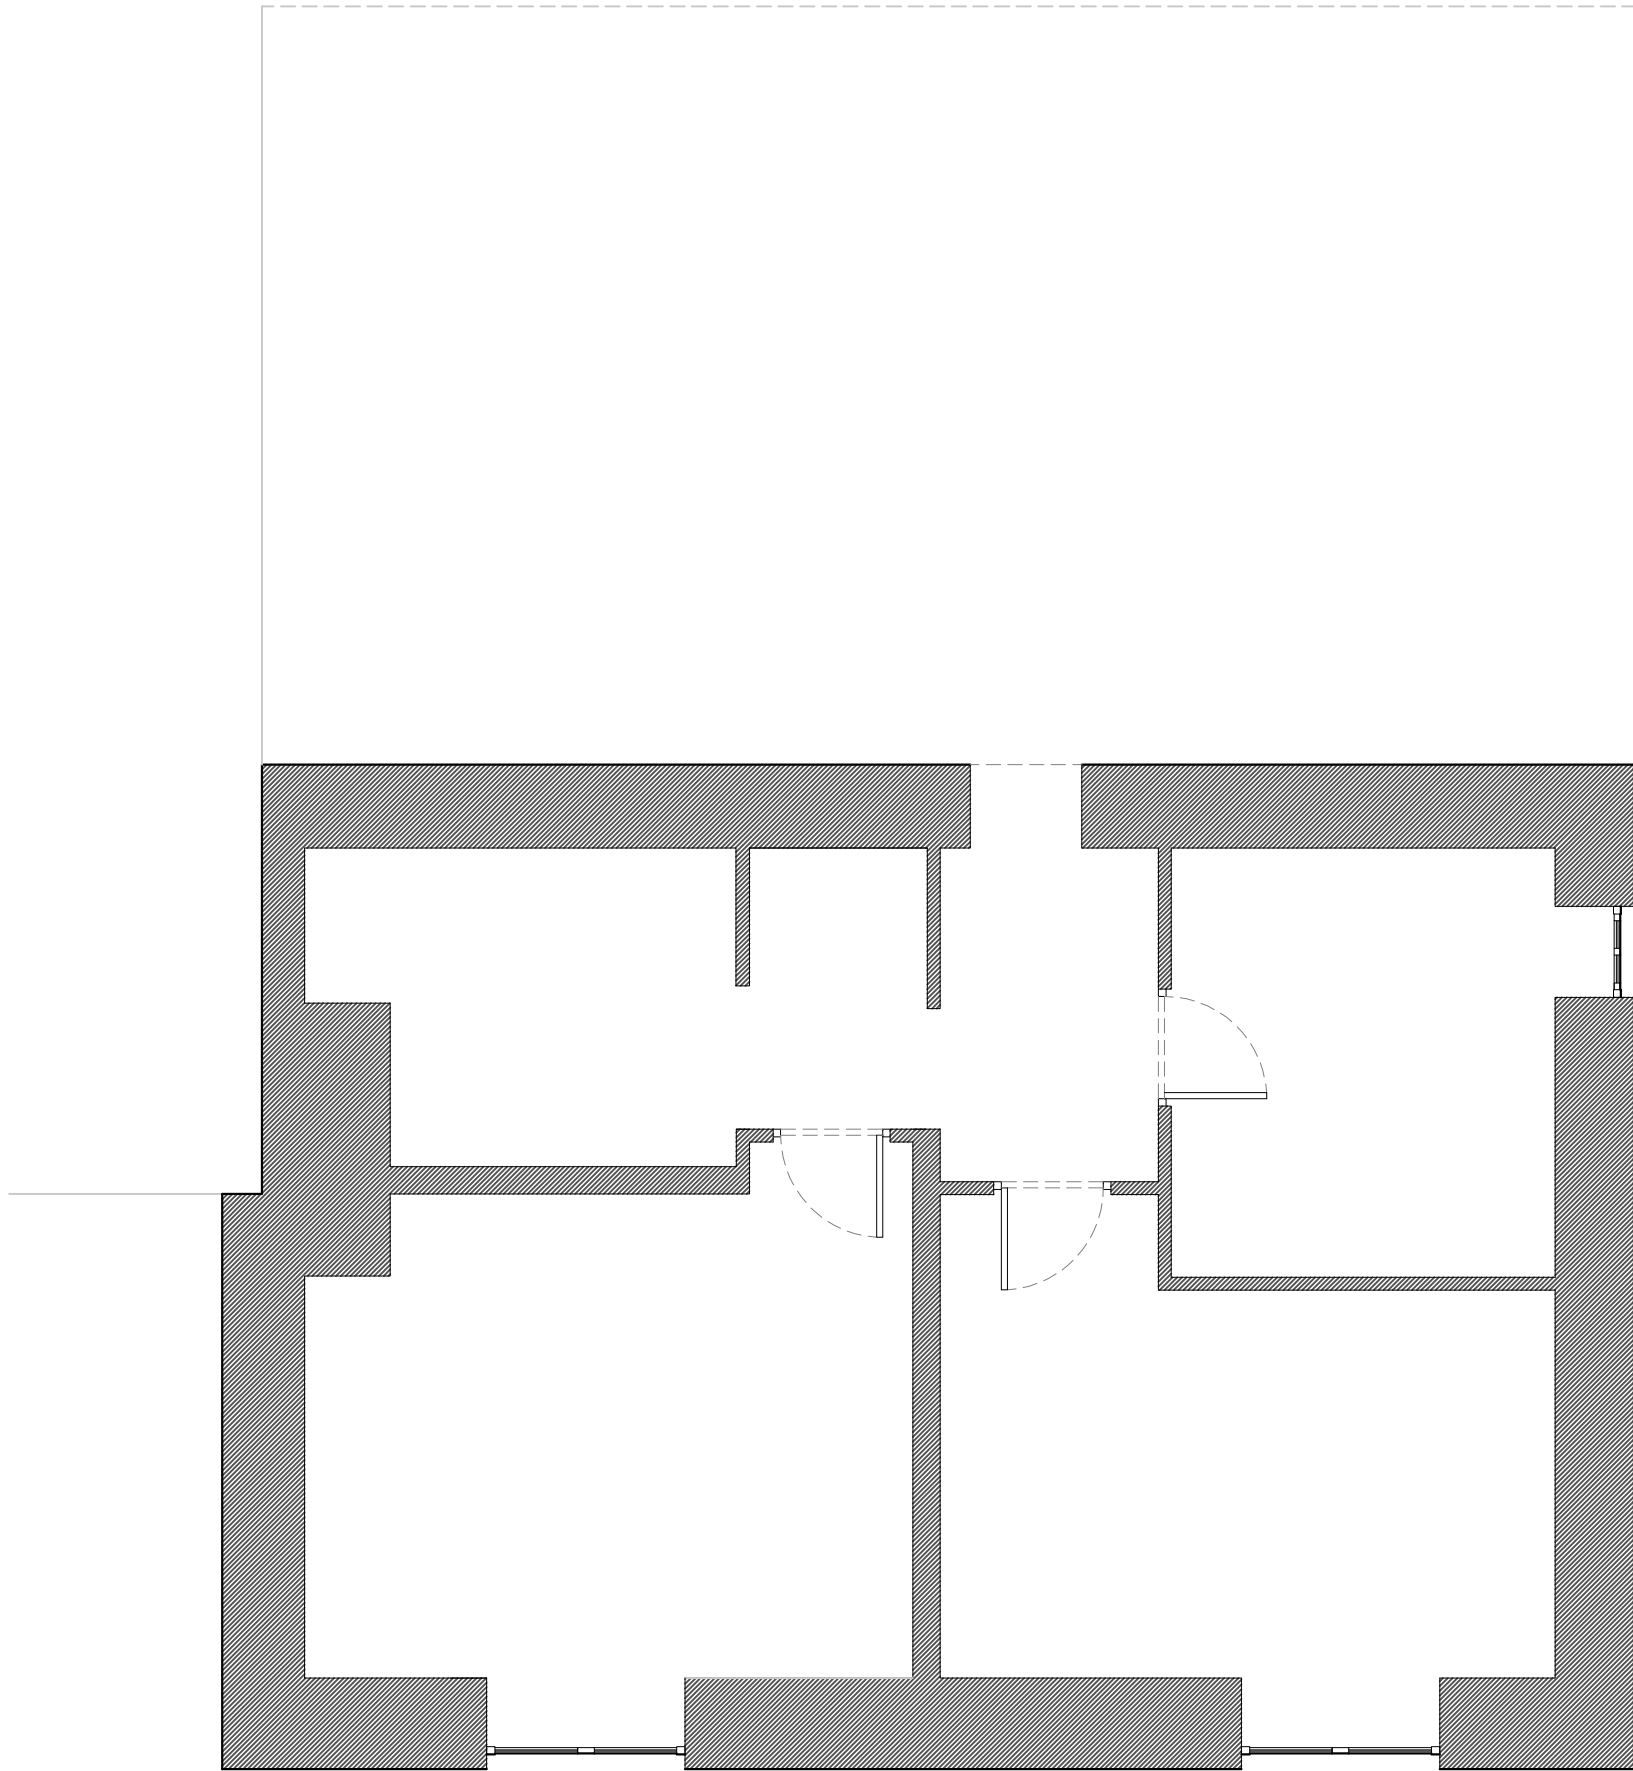

Notes:

NOTES


0.25m

0.5m


1m

2m

REV:	DESCRIPTION:	BY:	DATE:
STATUS: PLANNING			
CLIENT: SHAUN – LEHANE 16 – GOLDCROFT – COMMON NEWPORT NP18 – 1BA			
SITE: 16 – GOLDCROFT – COMMON NEWPORT NP18 – 1BA			
TITLE: FIRST – FLOOR – PLAN			
SCALE AT A3: 1: 50	DATE: 17/9/25	DRAWN: LL	CHECKED:
PROJECT NO: 01	DRAWING NO: 02/A3	REVISION:	

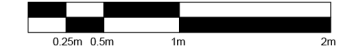

REV:	DESCRIPTION:			BY:	DATE:
STATUS:		PLANNING			
CLIENT:		SHAUN—LEHANE 16—GOLDCROFT—COMMON NEWPORT NP18—1BA			
SITE:		16—GOLDCROFT—COMMON NEWPORT NP18—1BA			
TITLE:		NORTH—ELEVATION			
SCALE AT A3:		DATE:	DRAWN:	CHECKED:	
1: 50		16/9/25	LL		
PROJECT NO:		DRAWING NO:		REVISION:	
01		03/A3			

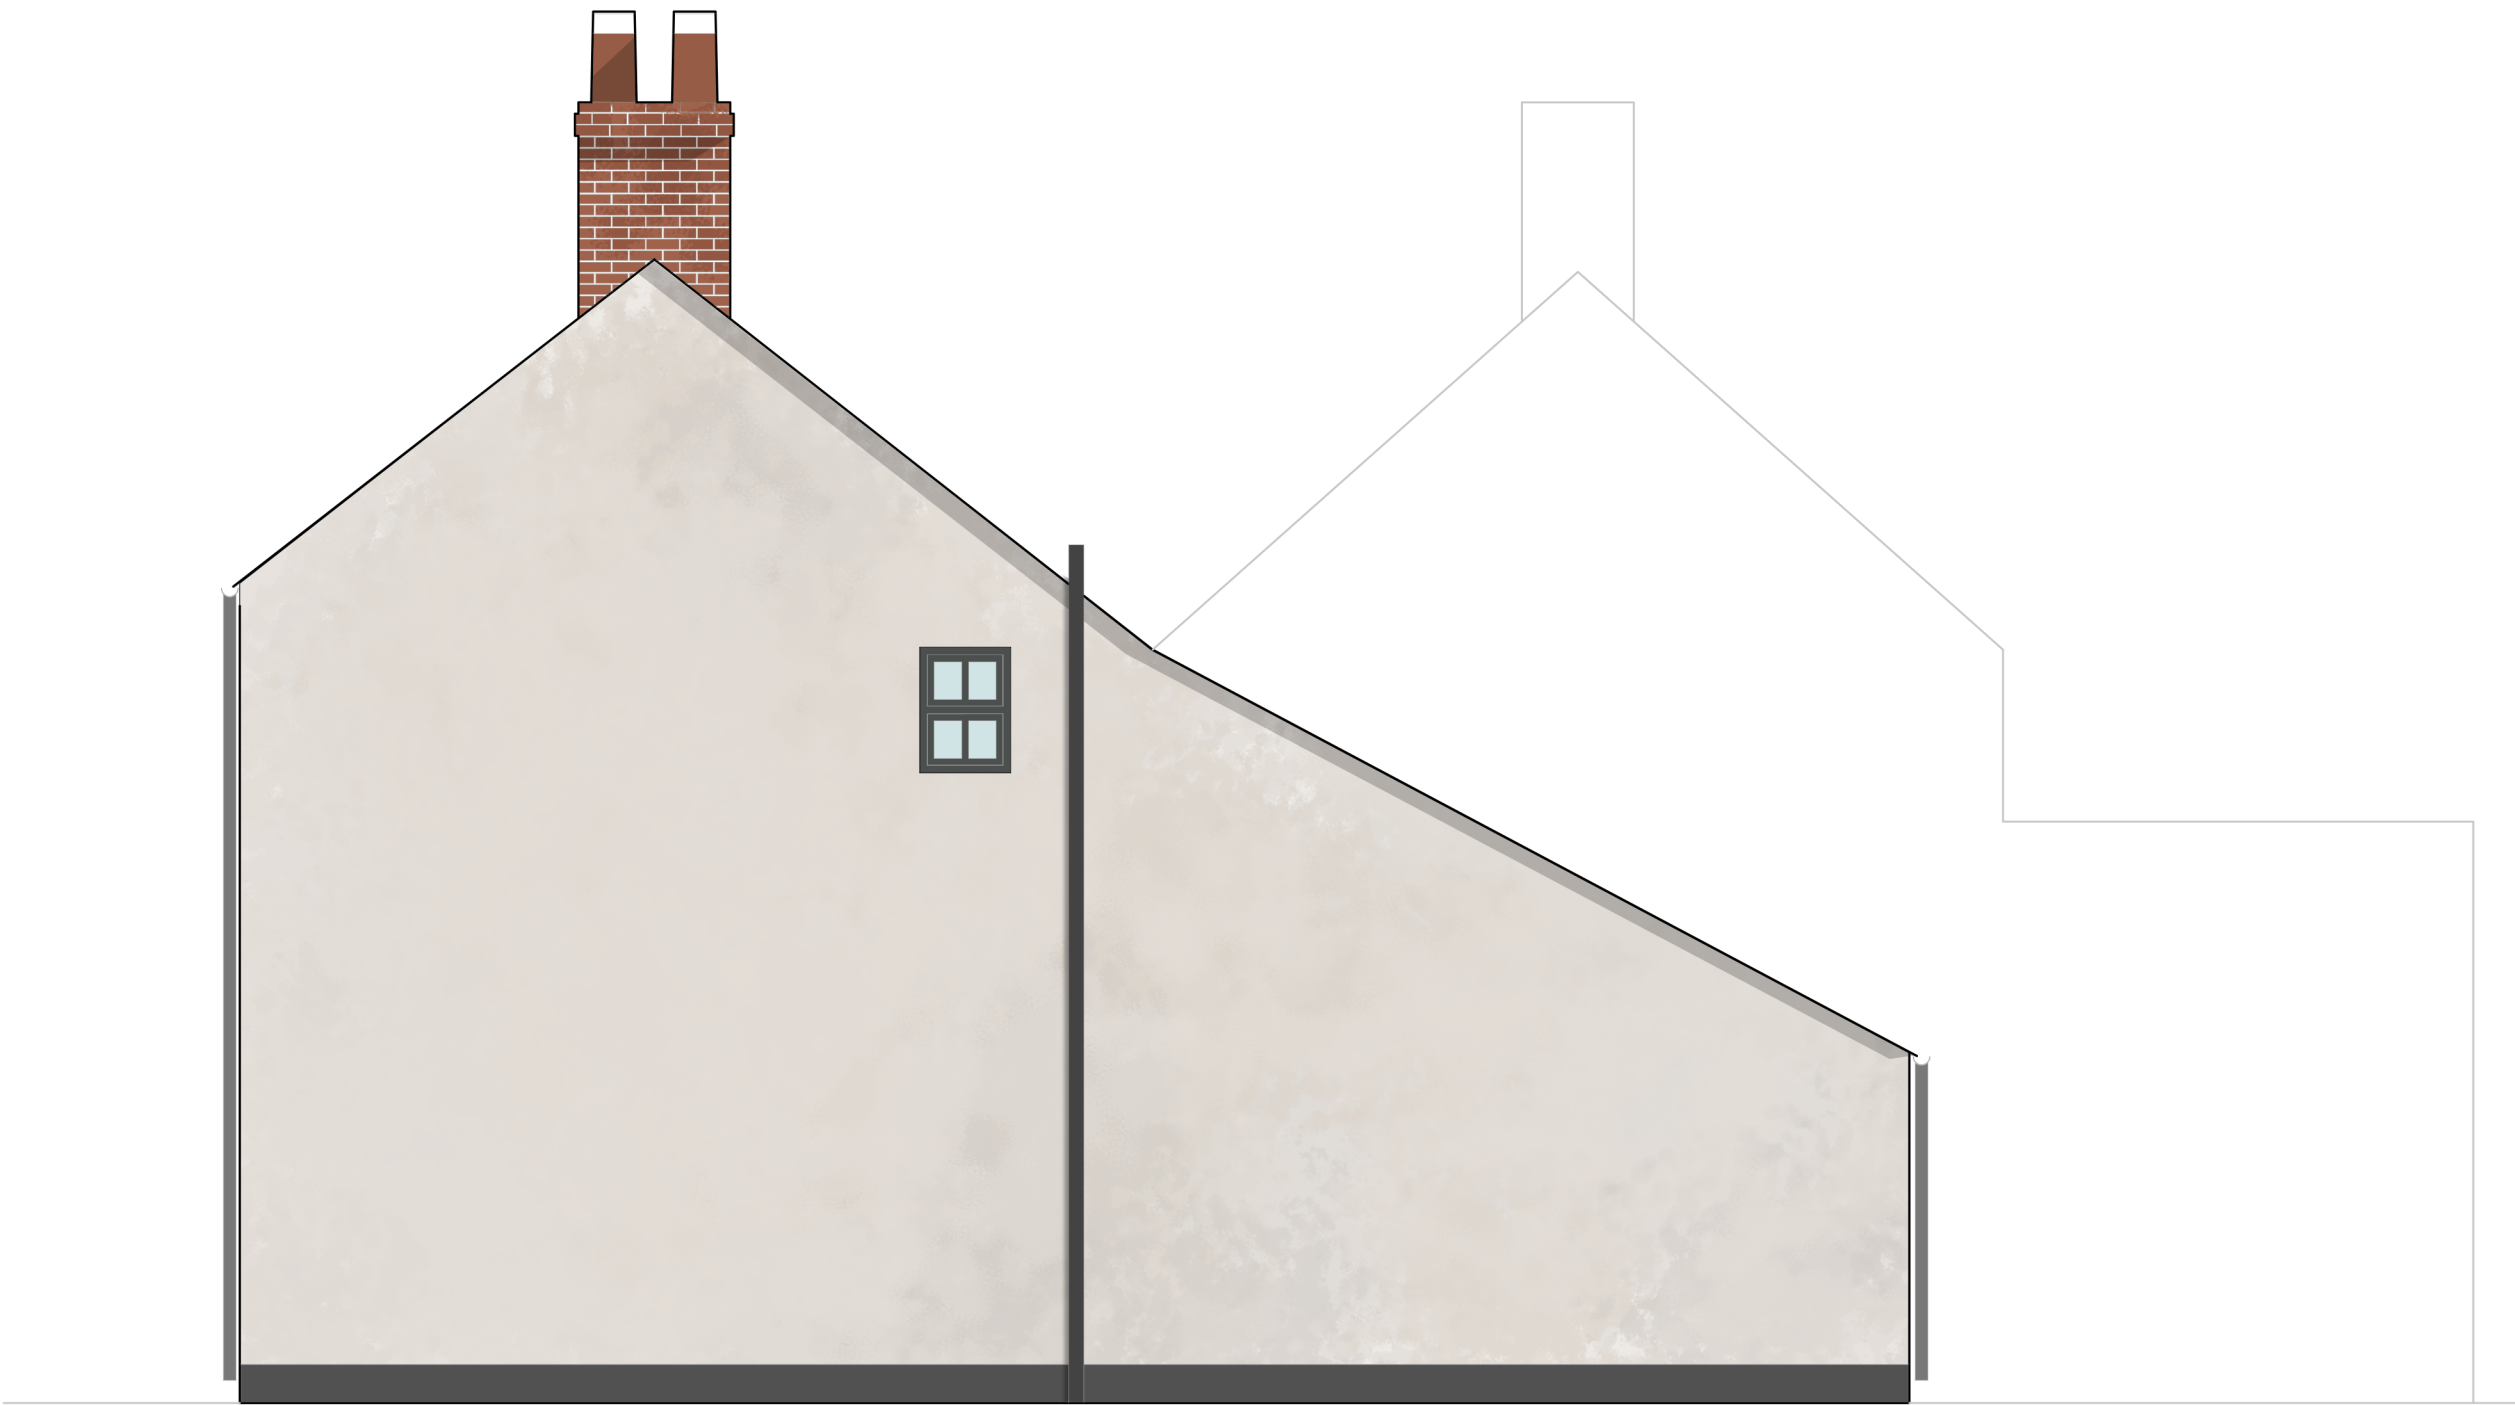

Notes:

NOTES

0.25m

0.5m

1m

2m

REV:	DESCRIPTION:	BY:	DATE:
STATUS: PLANNING			
CLIENT:	SHAUN—LEHANE 16—GOLDCROFT—COMMON NEWPORT NP18—1BA		
SITE:	16—GOLDCROFT—COMMON NEWPORT NP18—1BA		
TITLE:	WEST—ELEVATION		
SCALE AT A3:	DATE:	DRAWN:	CHECKED:
1: 50	16/9/25	LL	
PROJECT NO:	DRAWING NO:	REVISION:	
01	04/A3		



Notes:

NOTES

0.25m

0.5m

1m

2m

REV:	DESCRIPTION:			BY:	DATE:
STATUS:		PLANNING			
CLIENT:		SHAUN – LEHANE 16 – GOLDCROFT – COMMON NEWPORT NP18 – 1BA			
SITE:		16 – GOLDCROFT – COMMON NEWPORT NP18 – 1BA			
TITLE:		SOUTH – ELEVATION			
SCALE AT A3:		DATE:	DRAWN:	CHECKED:	
1: 50		15/9/25	LL		
PROJECT NO:		DRAWING NO:		REVISION:	
01		05/A3			